




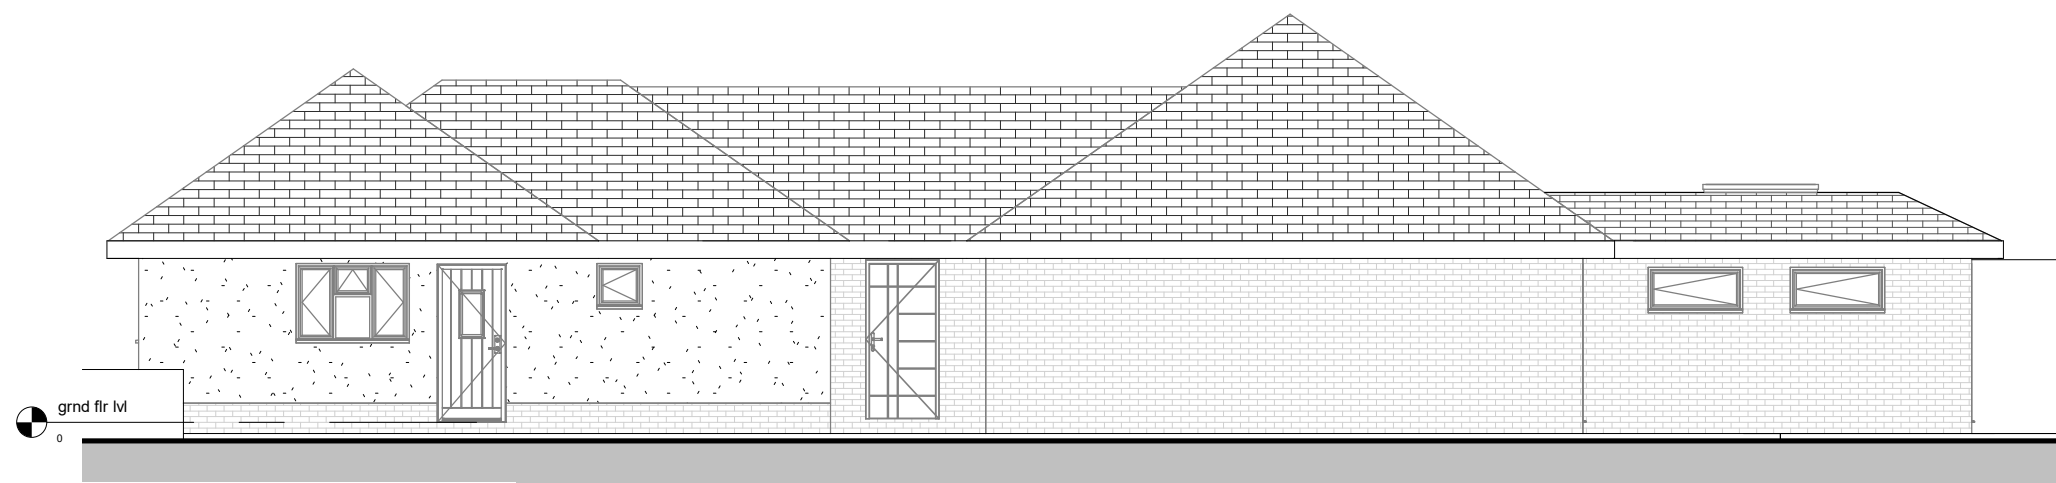

Existing Elevation-Right side

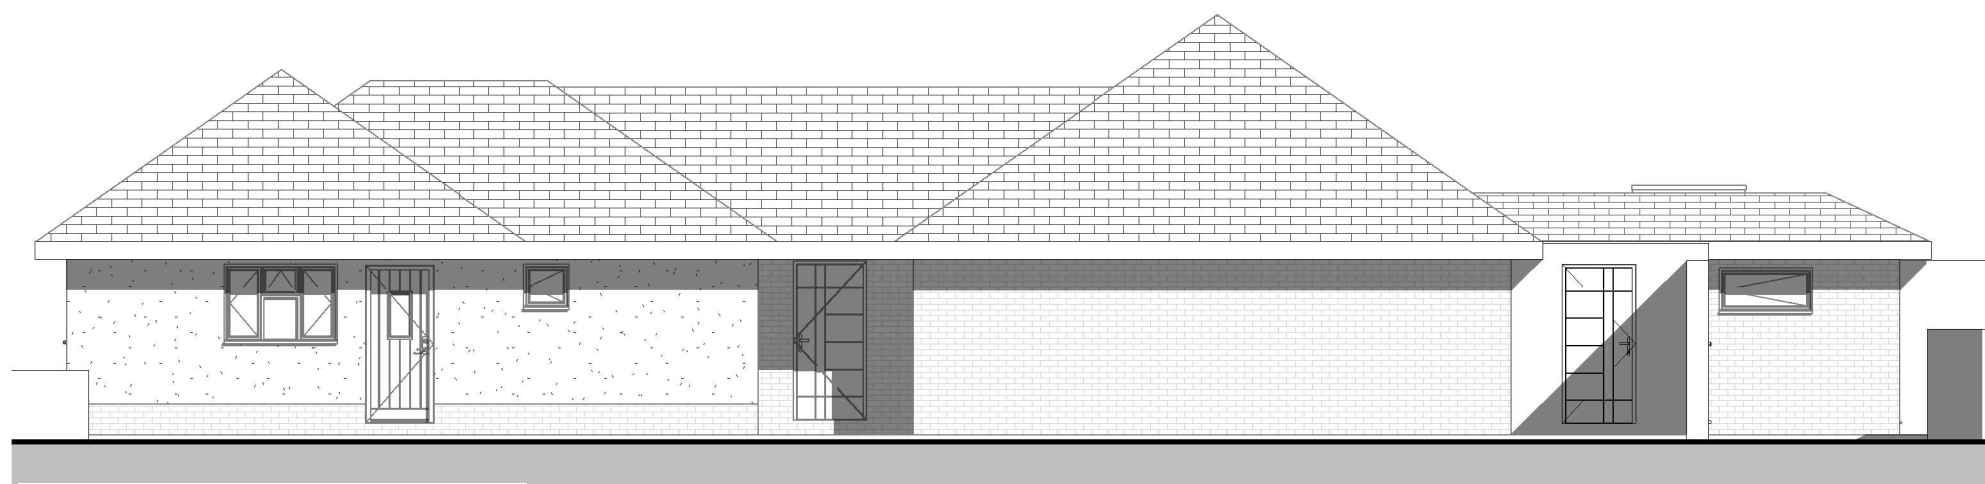

Proposed Elevation-Right side

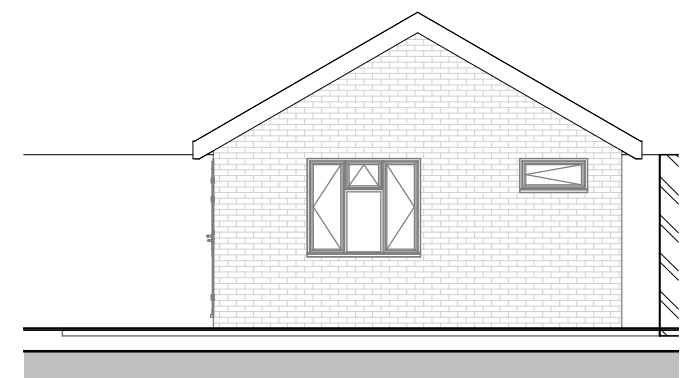

pd

parkers
executive
design

1:500

1:200

1:100

1:50

50

20

10

5

All measurement to be checked on site prior to any commenent

Parkers Design Limited - The Studio @ 90, PO9 2PR

www.pexd.co.uk - info@parkersdesign.com - 07776 008822

PROJECT	32 St. Marys Road PO11 9DB			CLIENT		Williams	
	SHEET Elevation-Right side			Date	Issue Date	Scale (@ A3)	1 : 100
				Drawn by	SW	DRAWING NUMBER	REV
				Checked by	SR	P 5	