




EXISTING ELEVATION A-A
SCALE 1:100

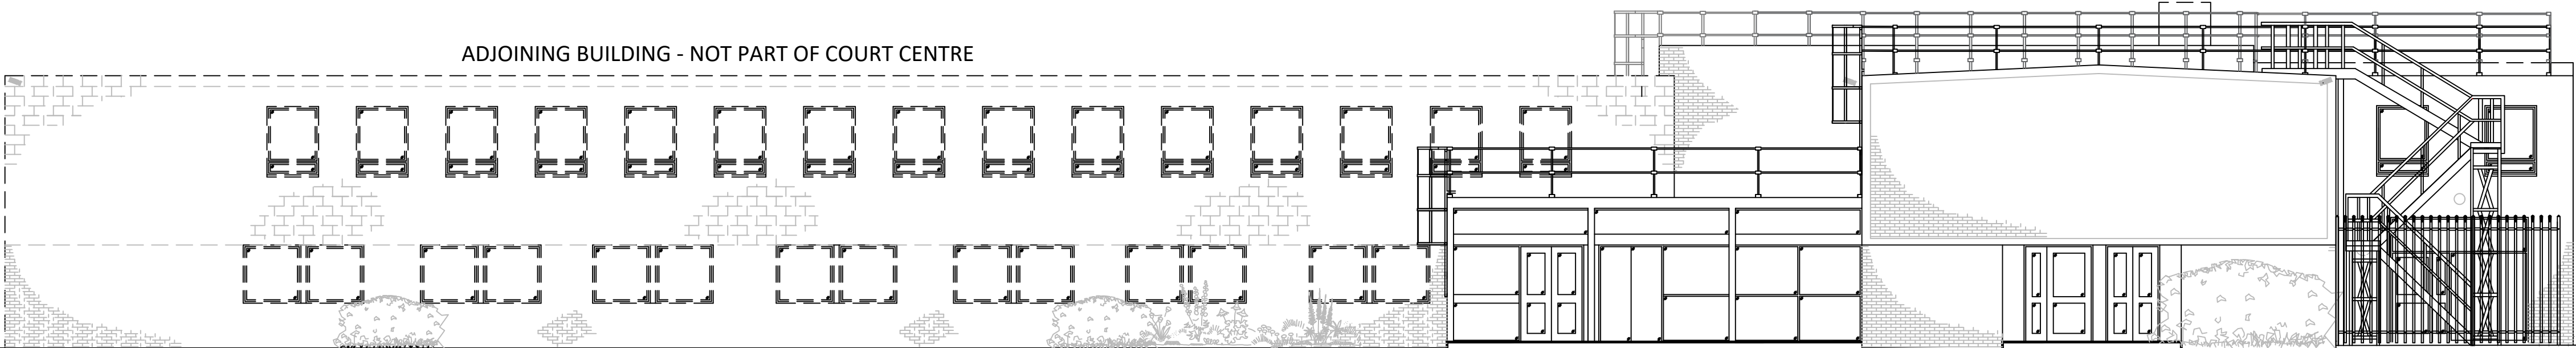

EXISTING ELEVATION B-B
SCALE 1:100

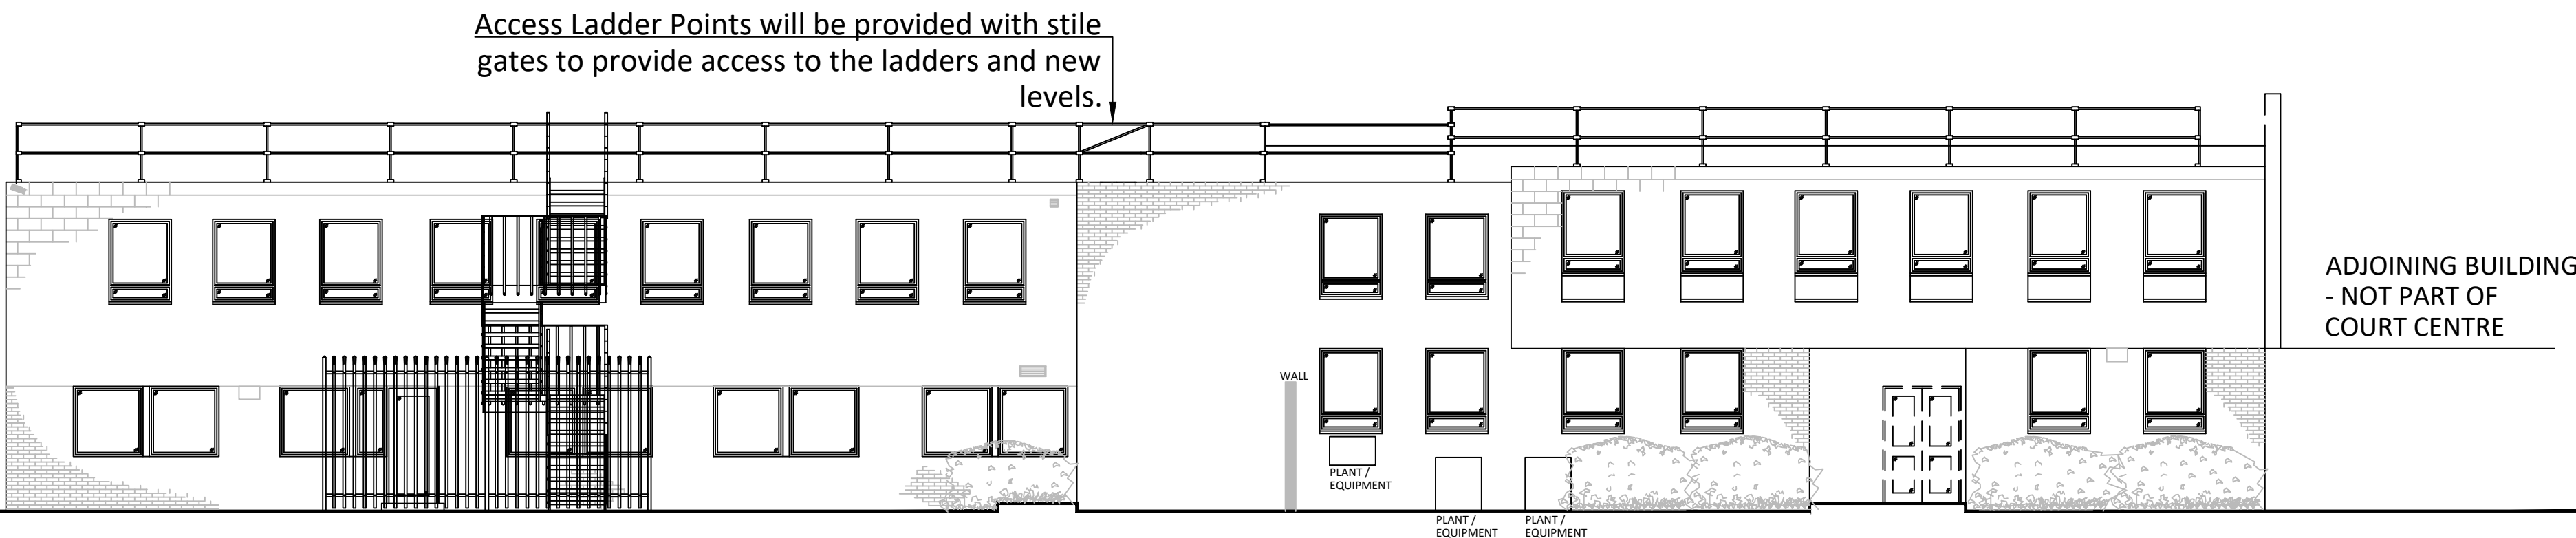

EXISTING ELEVATION C-C
SCALE 1:100

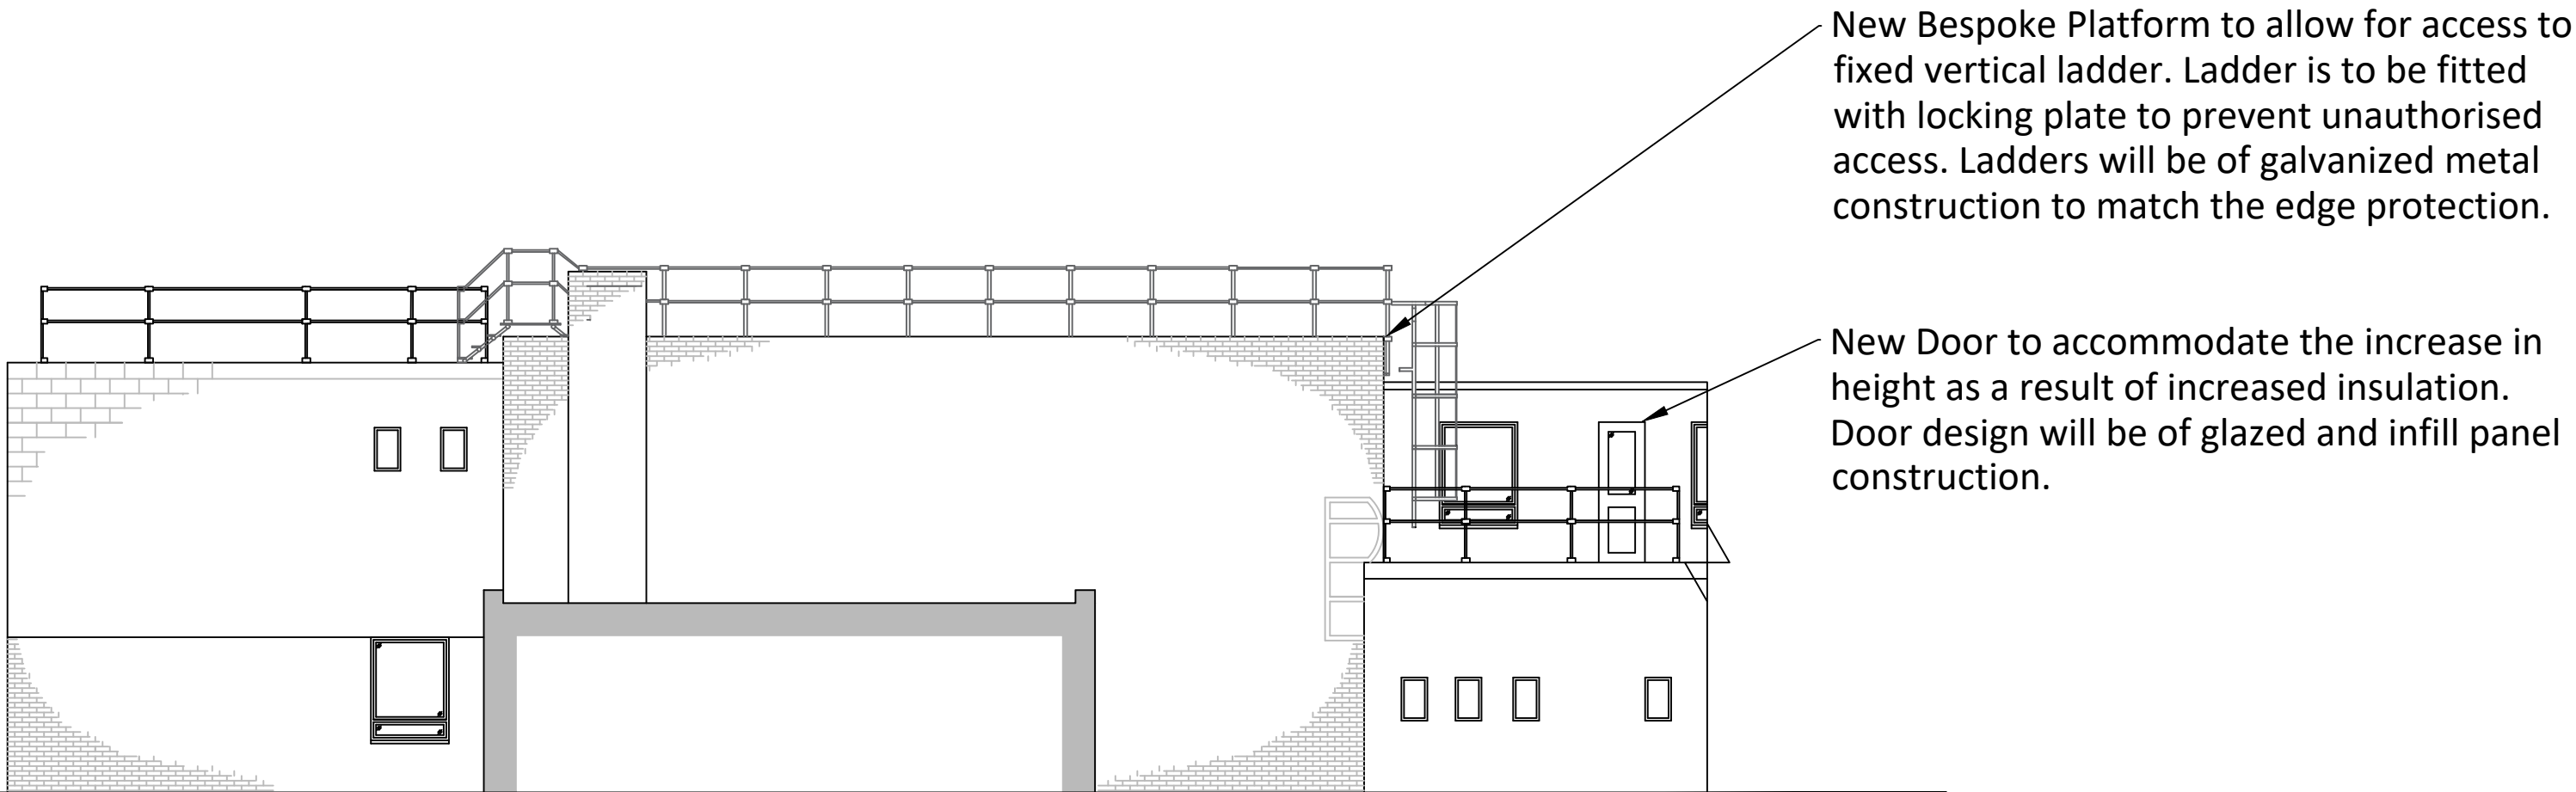

EXISTING ELEVATION D-D
SCALE 1:100



NOTES

1. No dimensions are to be scaled from this drawing except for planning purposes.
2. Contractors must verify all figured dimensions on site before commencing any work or making any shop drawings.
3. This drawing is the sole copyright of AtkinsRéalis and no part may be reproduced without the written consent of the above.
4. Site Location Plans are prepared from the Ordnance Survey Map with the sanction of the Controller of H.M. Stationery Office. Crown Copyright Reserved.

General Notes:
Works are to include installation of new edge protection and access points to enable safe and easy cleaning and maintenance of the new Solar Panels also to be installed as part of the works. Internally new HVAC and Air Handling units are being installed with associated lighting and ceiling works. All roofs identified in this scheme will be replaced to meet Part L Requirements for thermal insulation. New roof coverings are to bituminous felt covering overlaid to the existing liquid applied system.

- Proposals include the installation of the following products: and considerations:
- KeeGuard edge protection
 - KeeKlamp edge protection (installed to the face of the brickwork where KeeGuard cannot be used)
 - Kee Platform (installed to access the central roof area of Roof 2 and to form a bespoke platform at the end to allow access to the lower roof (Roof 1) via Fixed Vertical Ladder)
 - 5nr Fixed Vertical Ladders
 - Bespoke 45 degree staircase to Roof 4 bounded by palisade security fencing.
 - Solar Panels to be installed are intended to be Jinko Tiger Neo N Type solar panels.
 - It should be noted the final layout of the Solar Panels may change depending on final inspection and optimisation.



White Building, Cumberland Place, Southampton, Hampshire, SO15 2NP
t 023 8033 8835

PROJECT HAVANT JUSTICE CENTRE	CHECKED WH
	DRAWN CH
CLIENT EQUANS	DATE 11/07/2024
	SCALE 1:100 @ A1
DRAWING Elevation (Proposed)	REVISION 1
	NUMBER 2