


SNOWS Toyota Waterlooville

Toyota signage scheme

Siteplan

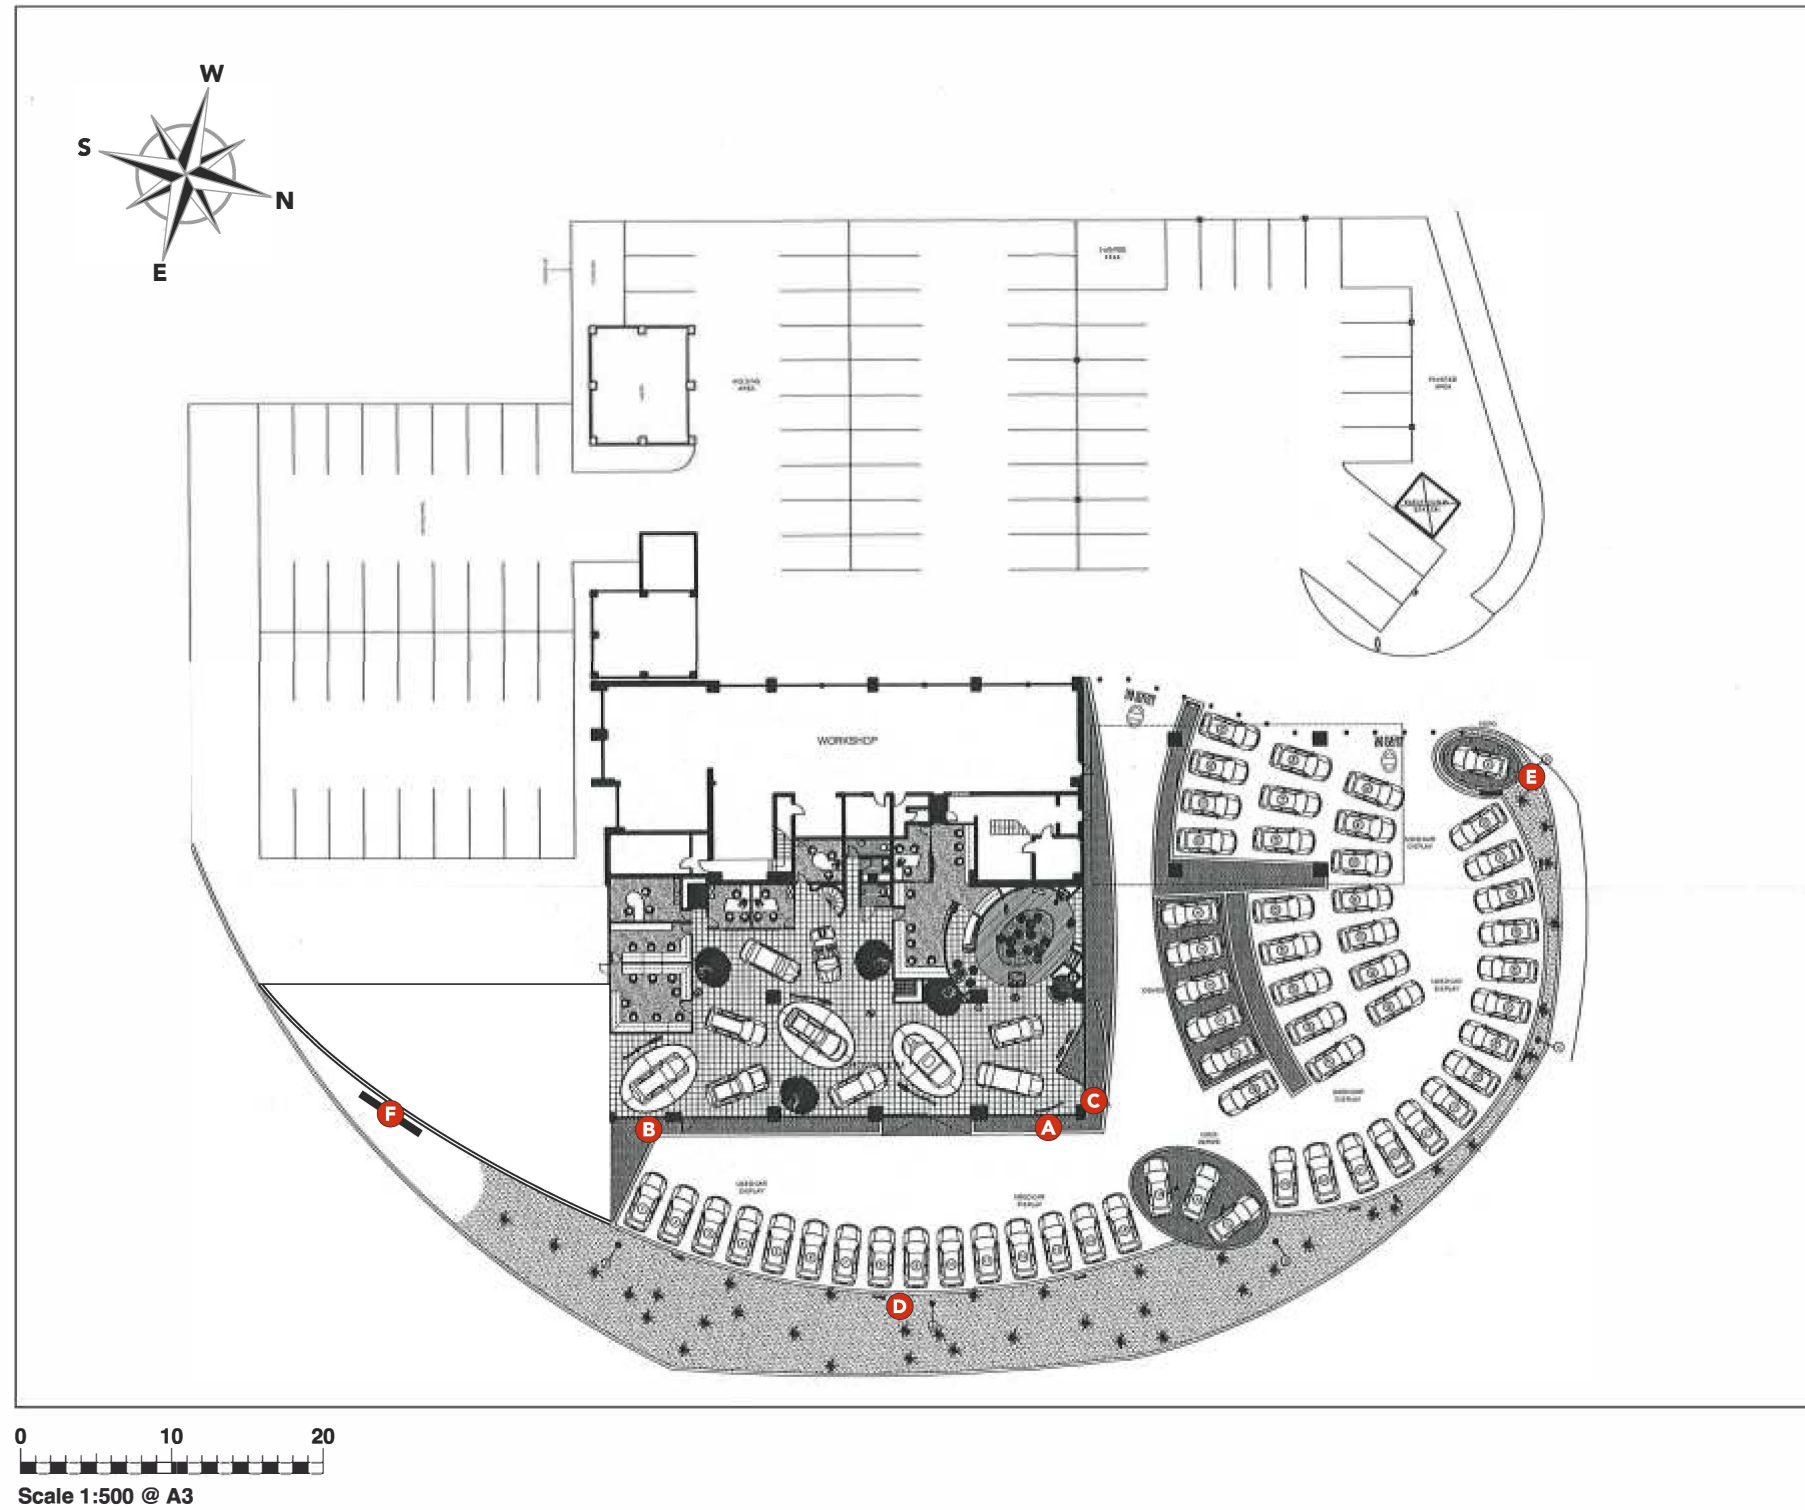

- A** 4410x1010 Dealername Fascia - MEDIUM
- B** 1237x800 Toyota Ellipse - SMALL mounted on 4410x1010 back panel
- C** 4m Facade Screen - SMALL
- D** 5.5m Totem - MEDIUM
- E** Freestanding Single-sided Directional Sign
- F** Single-sided Archway - Toyota Professional



Elevation A | SIGN A | SIGN B



EXISTING



Fascia on left side to be removed and not replaced
Any resultant holes to be made good

PROPOSED

Photo Renderings may not be exactly to scale, they have the purpose to give a better impression of the proposed treatment.
Care has been taken to ensure they are as close as possible but may not represent the final installed proportions.



Snows Toyota Waterlooville, 1 Elettra Avenue, Hambledon Road, Waterlooville PO7 7XW

ProLicht Werbung GmbH
Schinkestraße 4
31137 Hildesheim
Tel.: 05121-75020
Fax: 05121-517832

Date: 09.10.2024

REV : 3

Page: 3

Elevation B | SIGN C



EXISTING

Existing sign to be removed and not replaced

Existing sign to be removed and not replaced

PROPOSED

Photo Renderings may not be exactly to scale, they have the purpose to give a better impression of the proposed treatment. Care has been taken to ensure they are as close as possible but may not represent the final installed proportions.



Snows Toyota Waterlooville, 1 Elettra Avenue, Hambledon Road, Waterlooville PO7 7XW

ProLicht Werbung GmbH
Schinkestraße 4
31137 Hildesheim
Tel.: 05121-75020
Fax: 05121-517832

Date: 09.10.2024

REV : 3

Page: 4

Pylon | SIGN D



EXISTING

PROPOSED

Photo Renderings may not be exactly to scale, they have the purpose to give a better impression of the proposed treatment.
Care has been taken to ensure they are as close as possible but may not represent the final installed proportions.



Snows Toyota Waterlooville, 1 Elettra Avenue, Hambledon Road, Waterlooville PO7 7XW

ProLicht Werbung GmbH
Schinkestraße 4
31137 Hildesheim
Tel.: 05121-75020
Fax: 05121-517832

Date: 09.10.2024
REV : 3
Page: 5

Directional | SIGN E



EXISTING

PROPOSED

Photo Renderings may not be exactly to scale, they have the purpose to give a better impression of the proposed treatment.
Care has been taken to ensure they are as close as possible but may not represent the final installed proportions.



Archway - Toyota Professional | SIGN F



PROPOSED

Photo Renderings may not be exactly to scale, they have the purpose to give a better impression of the proposed treatment.
Care has been taken to ensure they are as close as possible but may not represent the final installed proportions.




EXISTING

Existing sign to be removed and not replaced




External Signage


1:50 @ A3

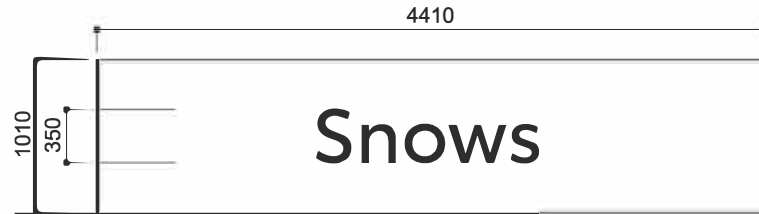


A 4410x1010 Dealername Fascia - MEDIUM

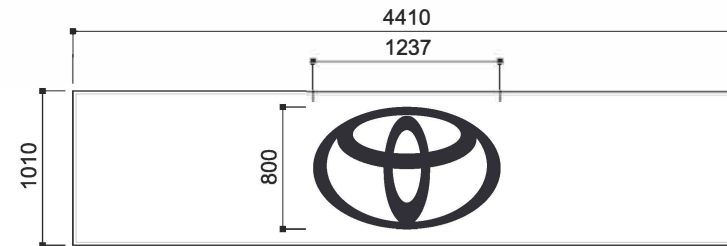


B 1237x800 Toyota Ellipse - SMALL
to be mounted onto 4410x1010 medium back panel

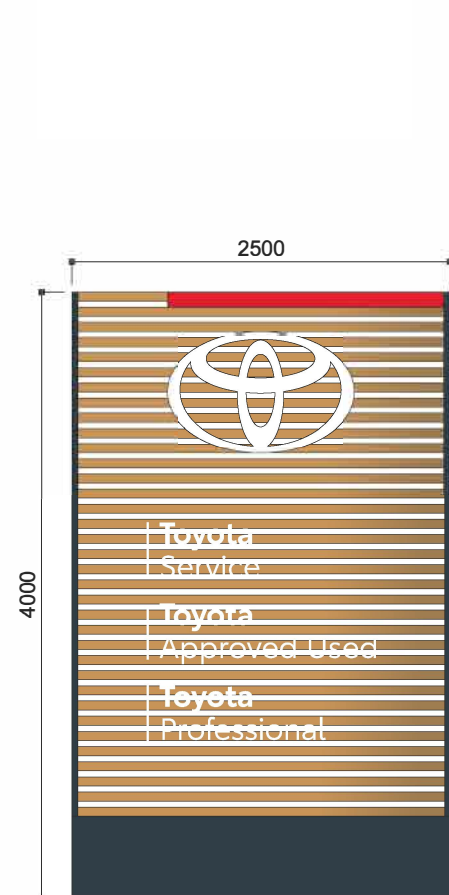


C 4m Facade Screen - SMALL

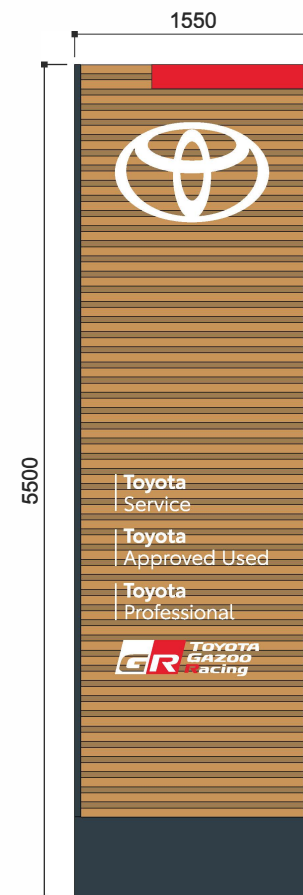

D 5.5m Totem - MEDIUM

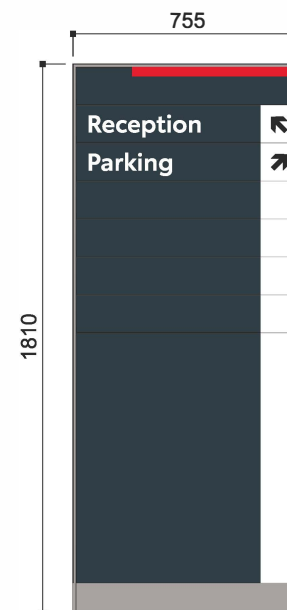

E Single-sided
Directional Sign
1:25 @ A3

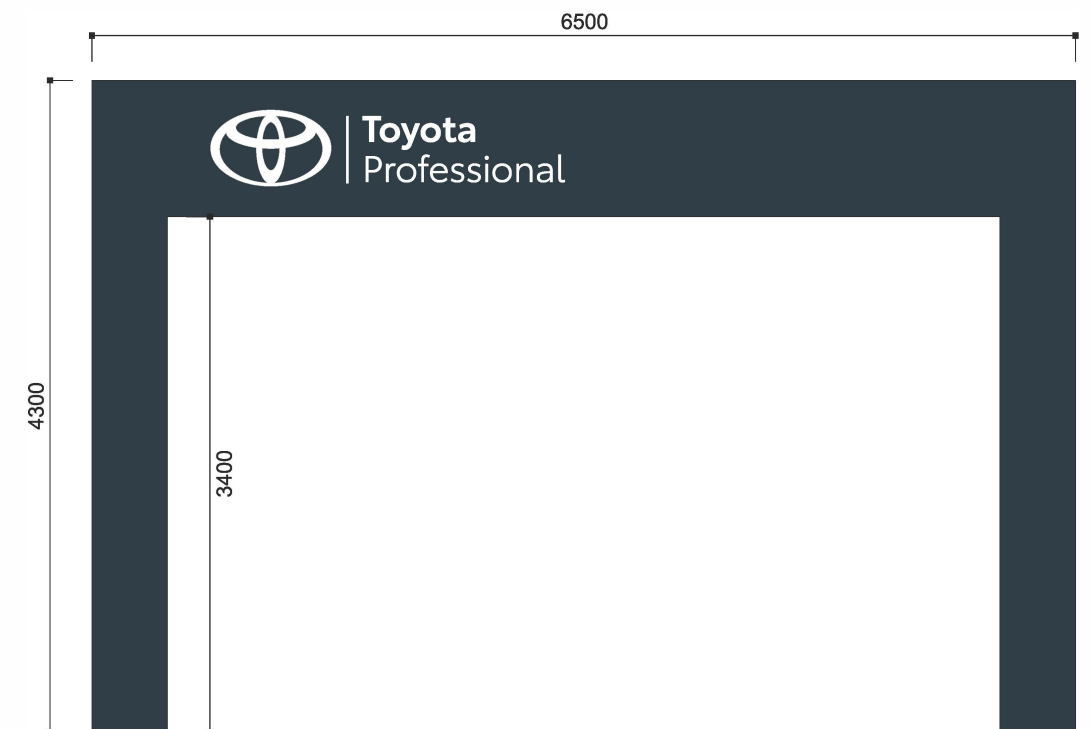

F Single-sided Archway - Toyota Professional

