


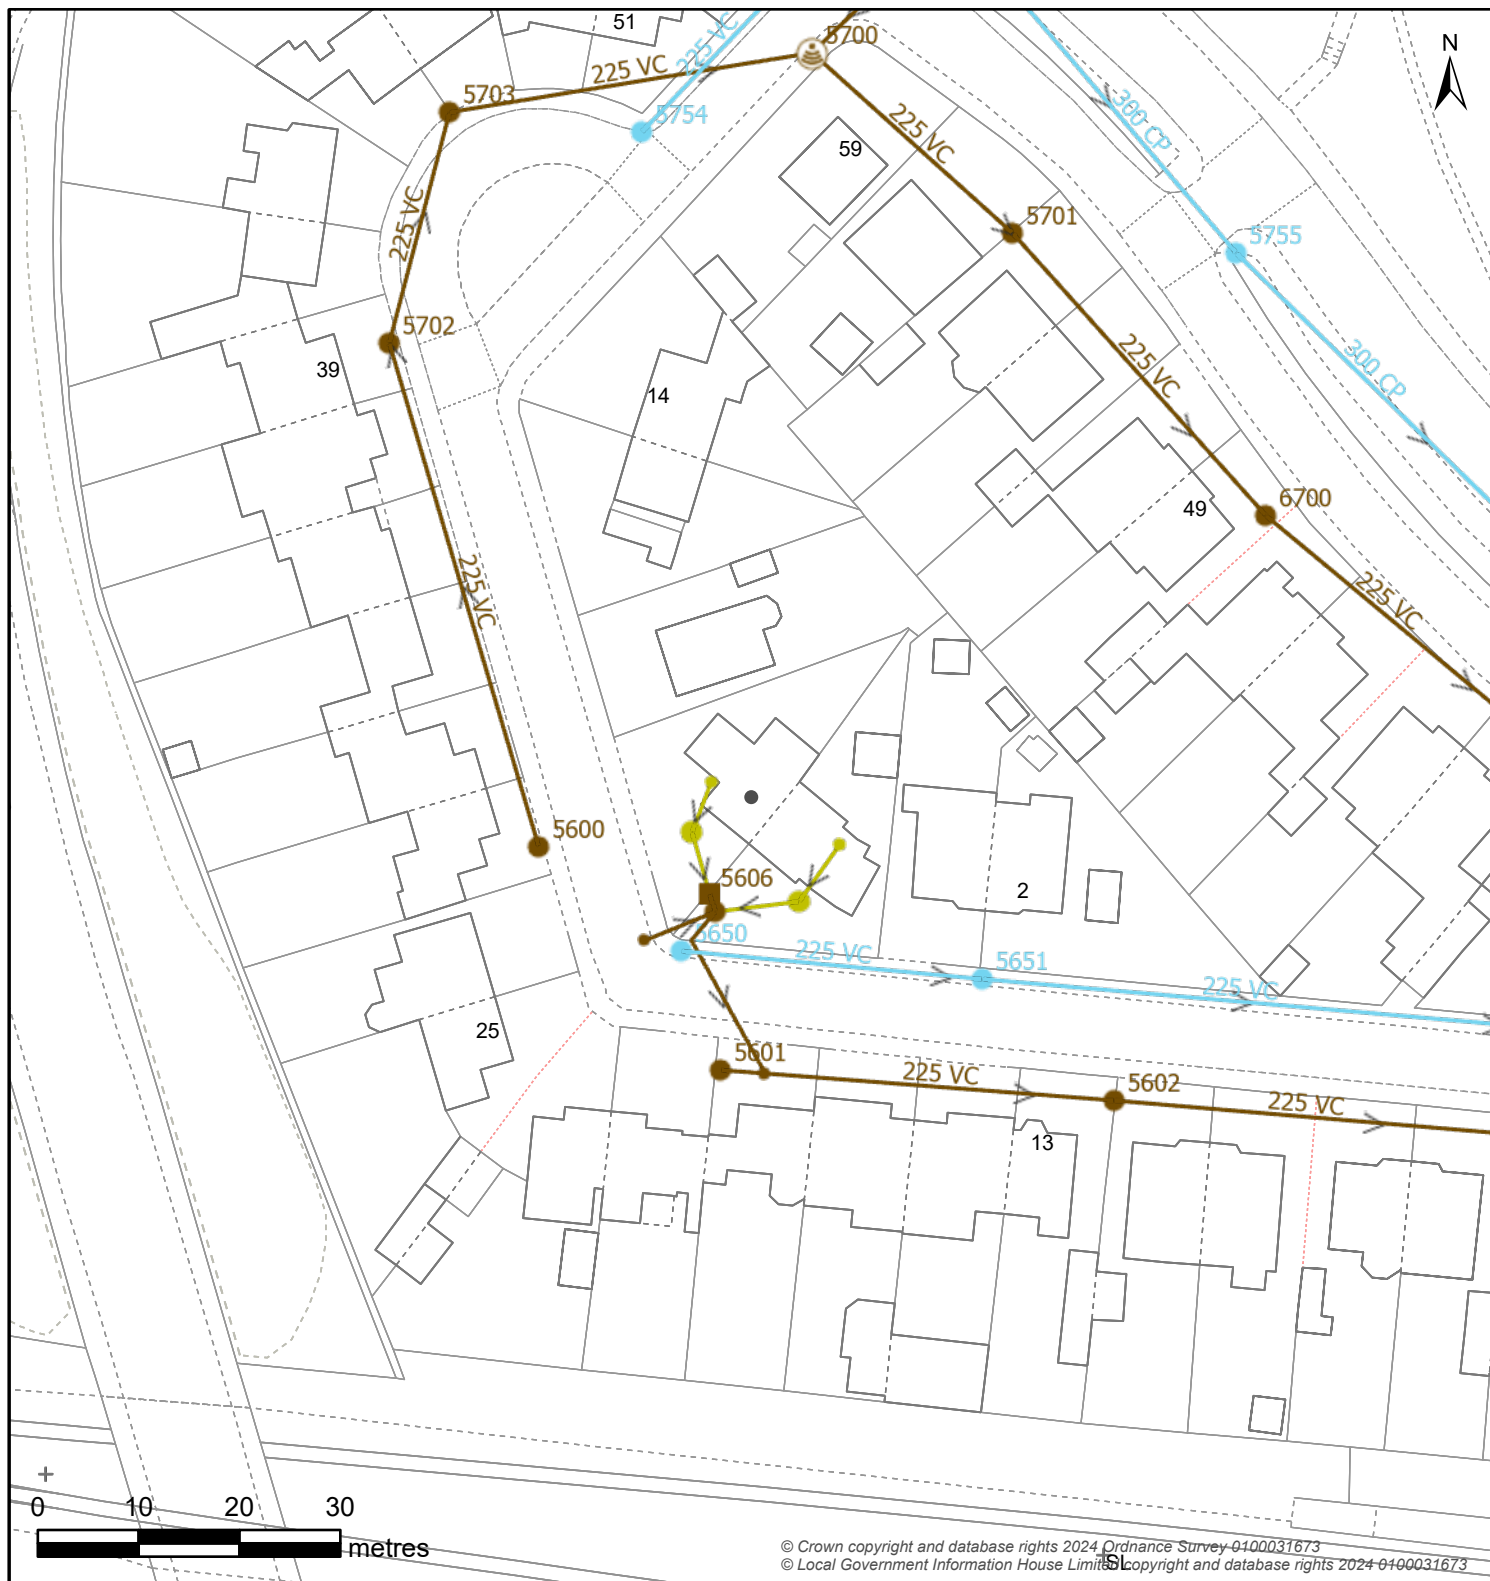

© Crown copyright and database rights 2024 Ordnance Survey 0100031673
 © Local Government Information House Limited. Copyright and database rights 2024 0100031673

Controllable Valve			Flow Control			Inlet-Outlet	
Manhole							
Outfall Headworks		Overflow Chamber		Pipe Bridge		Pumping Station	
Sewer Level Monitor		Storage		Treatment Works		Weir	
Wastewater Pipe				Wastewater Use		Developer Services	
						Wastewater Area	

Map Title: SW Print

Printed By: Sanjay.Boregowda

Date Printed: 30/05/2024

Map Scale: 750

The information provided is believed to be correct but is provided on an 'as is' basis and without any warranty or condition express or implied, statutory or otherwise as to its quality or fitness for purpose. Actual positions of assets should always be determined on site.

