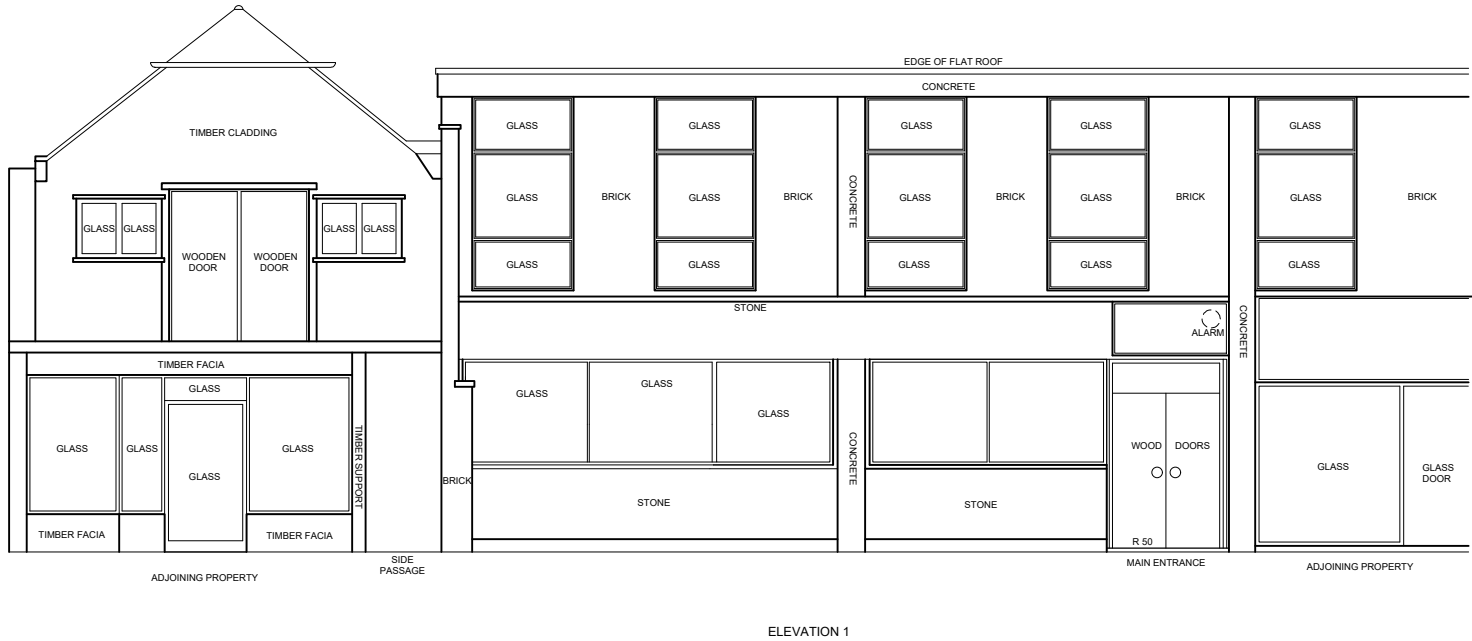


rev		date		description		drawn		checked	
 NatWest Group									
address NW HAVANT 23 WEST STREET HAVANT PO9 1EU									
ref no.		10826				sortcode		601020	
description ELEVATION 1 AS PROPOSED									
status									
IPMS1		-				sqm		-	
IPMS2		-				sqm		-	
scale		1:50		paper size		A1		brand	
scale		1:100		paper size		A3		brand	
drn		date		chk		date		brand	
KL		02.04.24		ZR		02.04.24			
nw drawing number E7690-GA-E1								rev. ----	