




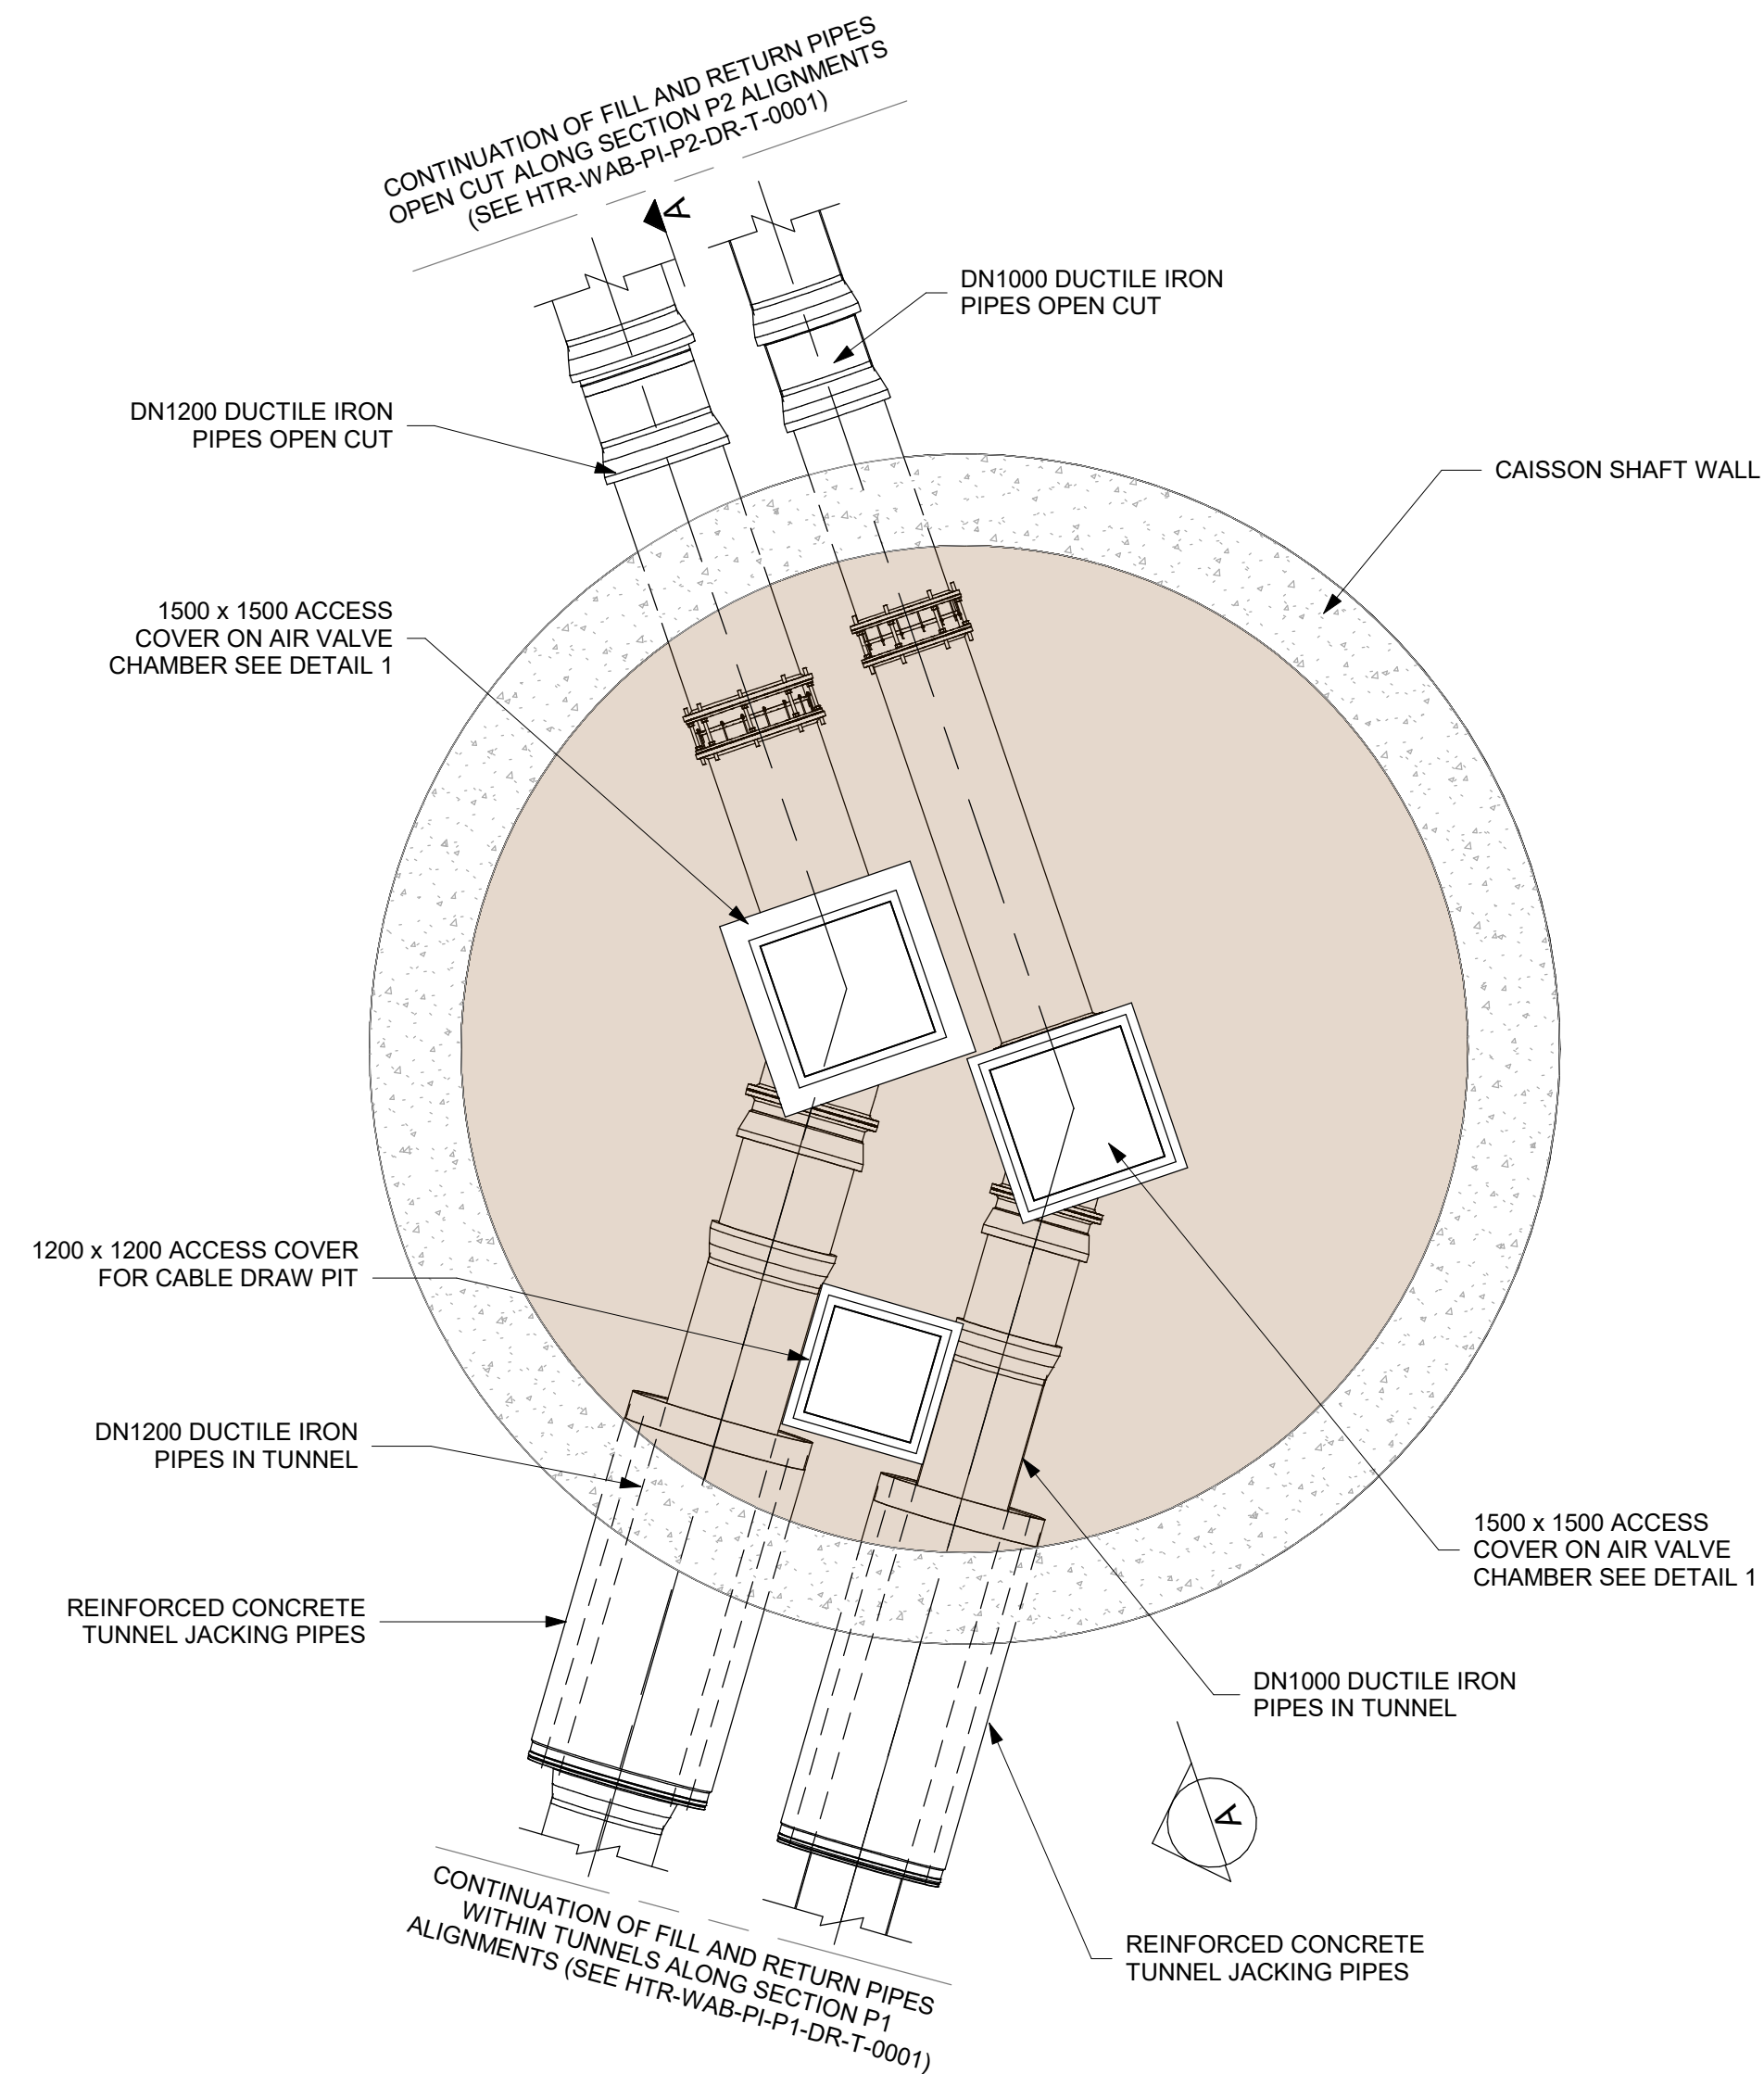



PLAN
SCALE 1 : 75

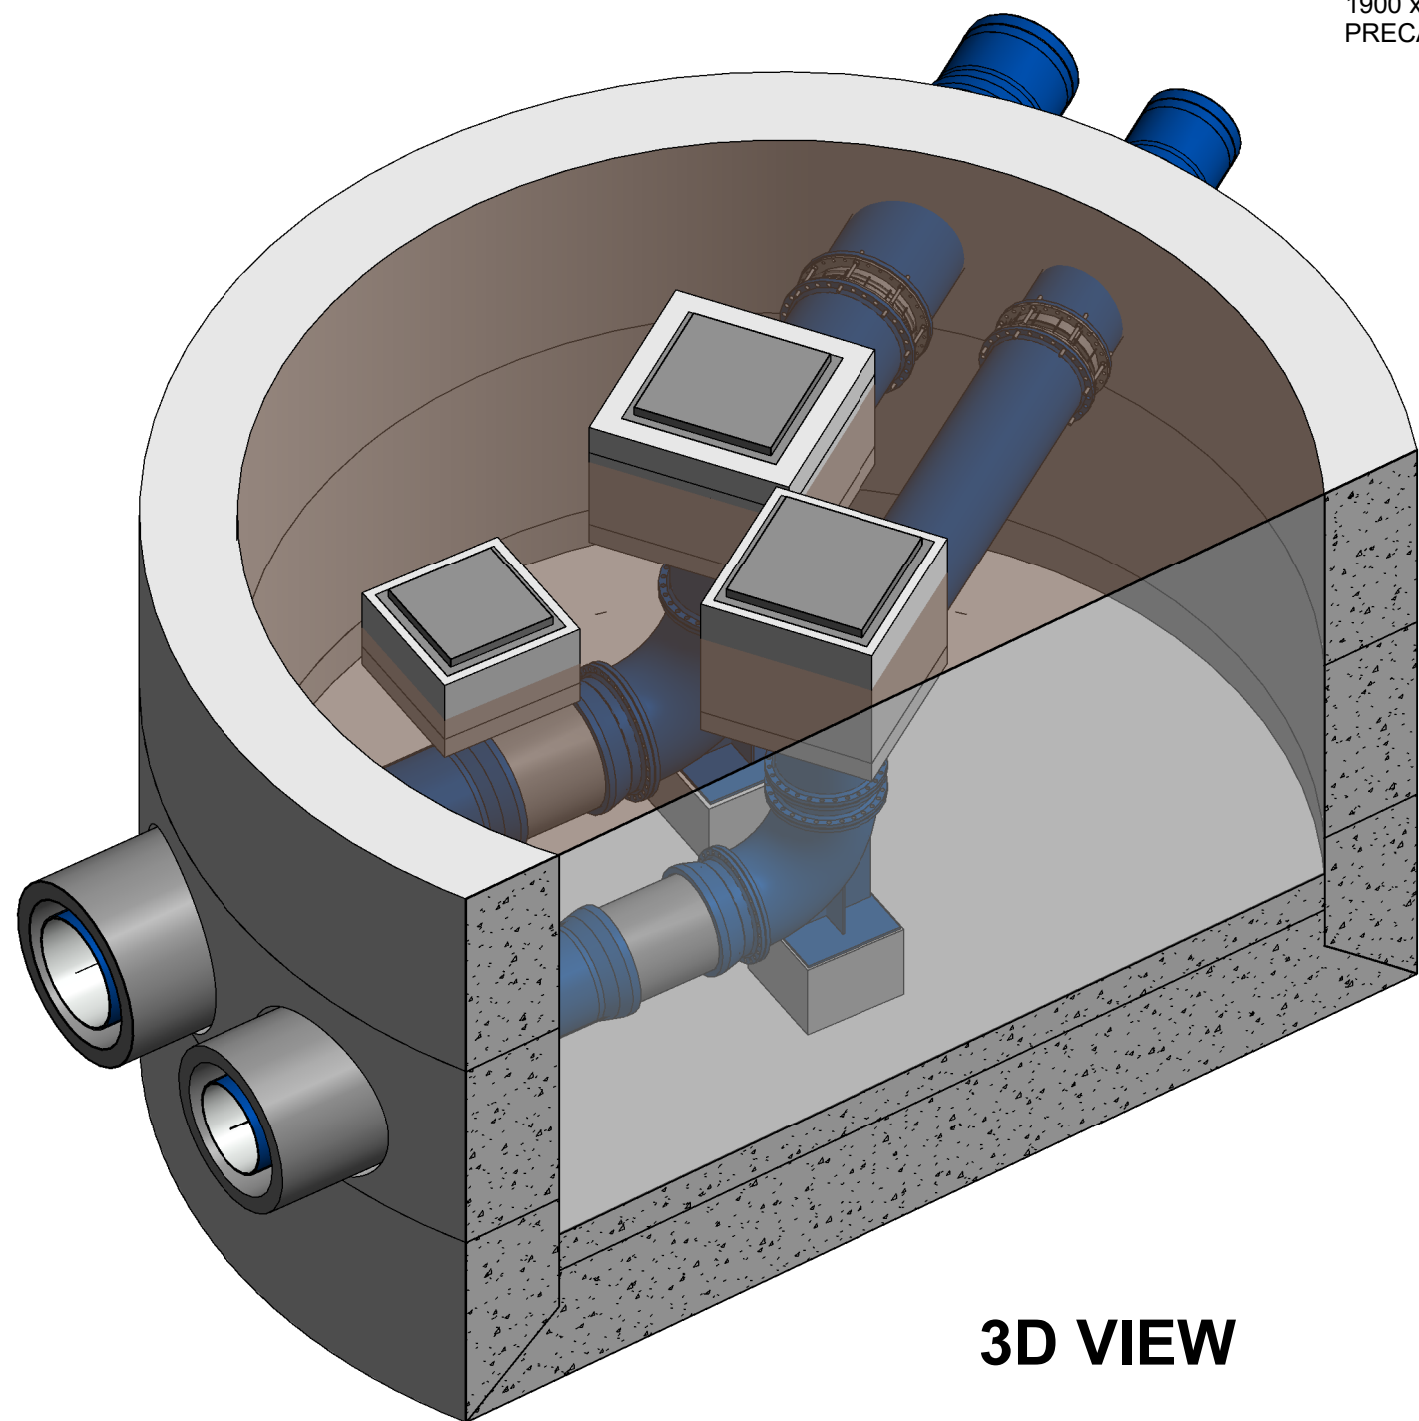

DETAIL 1
SCALE 1 : 50



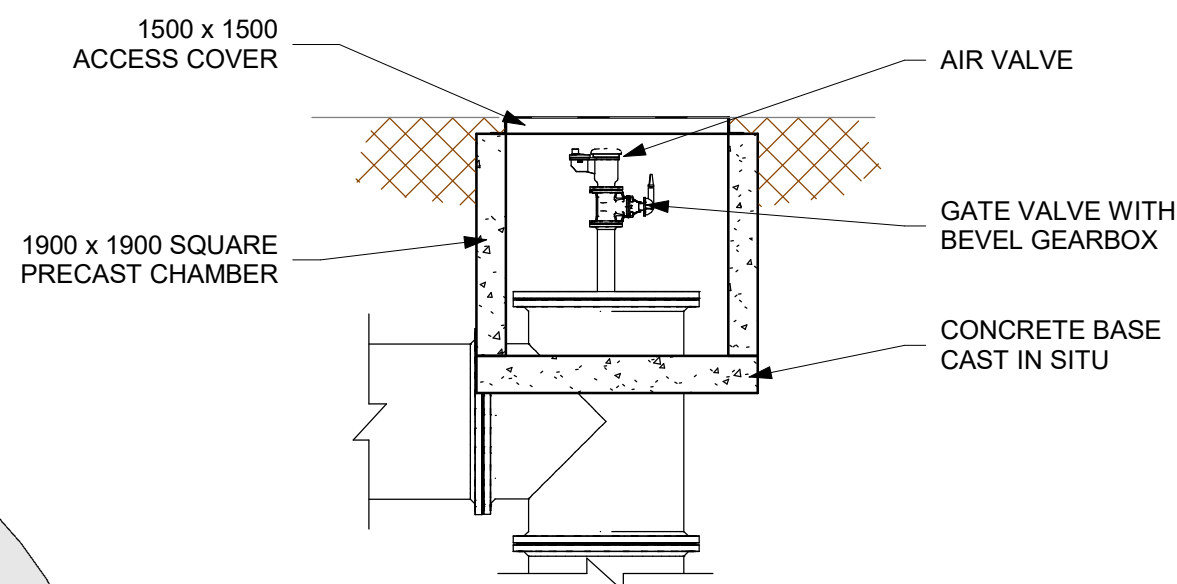


SECTION A-A
SCALE 1 : 50
(DN1000 DUCTILE IRON PIPES OMITTED FOR CLARITY)

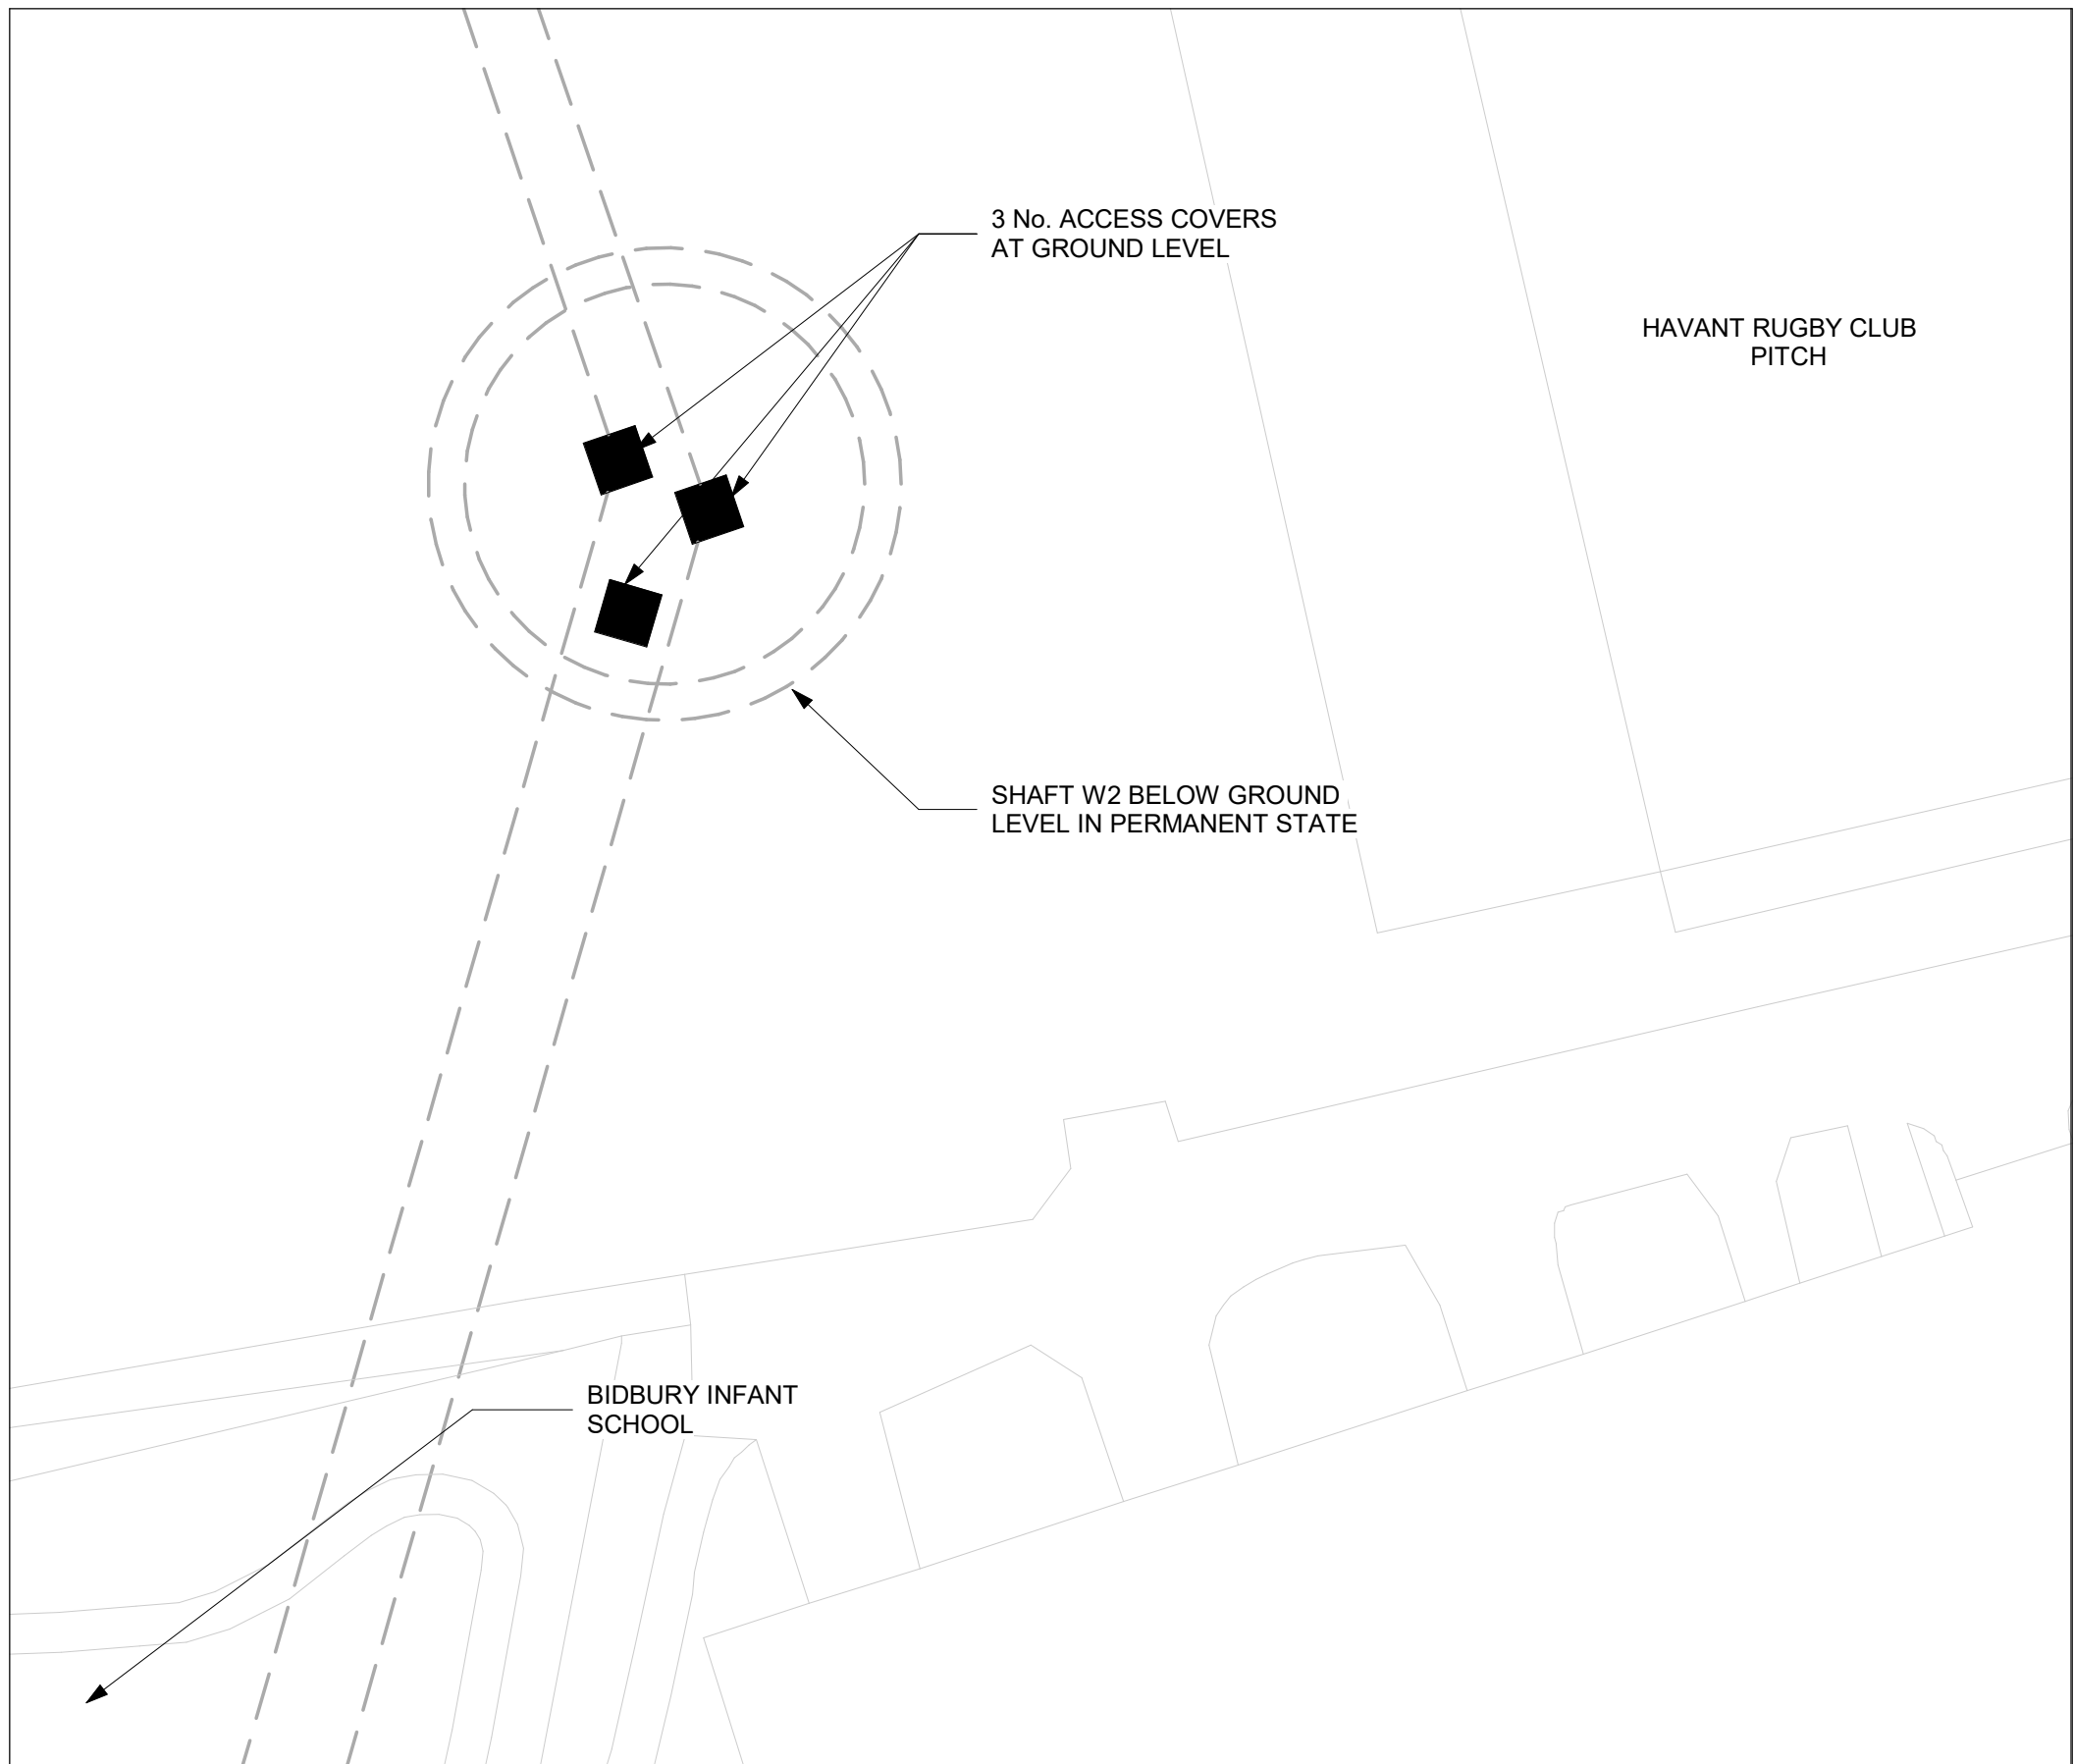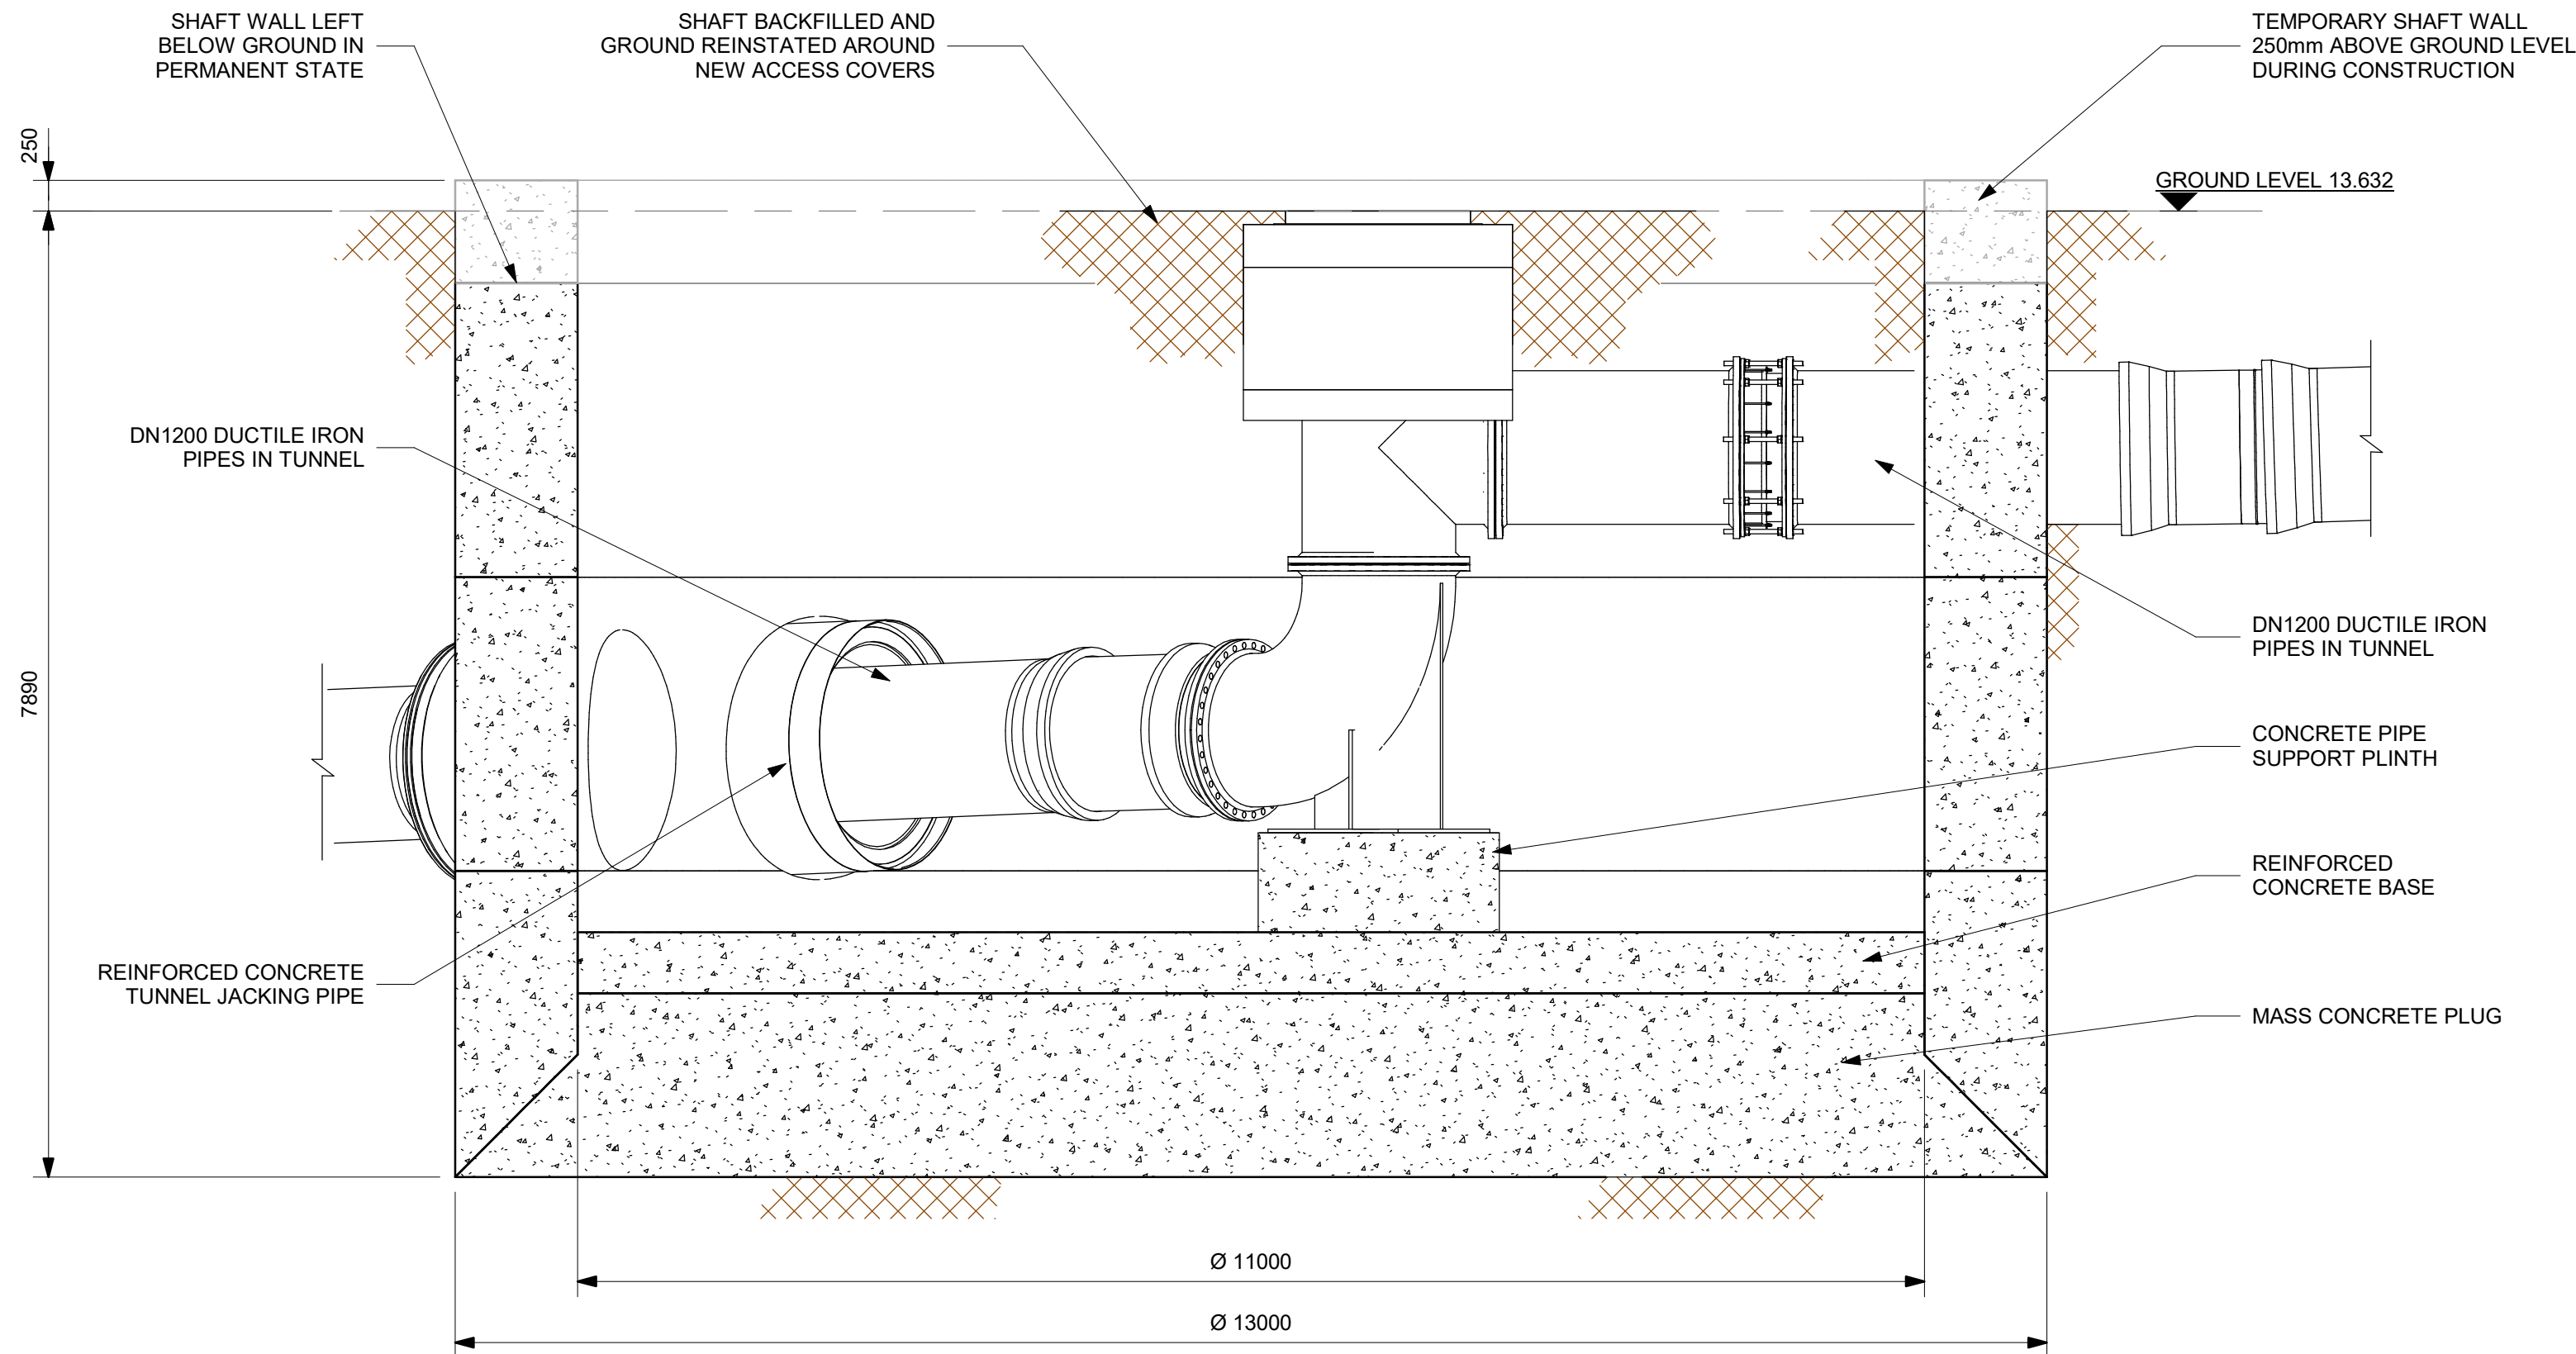

PLAN OVERVIEW
SCALE 1 : 200

- Notes:
1. ALL LEVELS ARE DEFINED IN METRES ABOVE ORDNANCE DATUM
 2. SHAFT INTERIOR VOLUME TO BE BACKFILLED AROUND PIPEWORK AND MANHOLES ON COMPLETION. BACKFILL MATERIAL USED TO BE AGREED WITH CLIENT.
 3. SHAFT WALLS ARE 250 MM ABOVE GROUND LEVEL DURING CONSTRUCTION. WALLS ARE CUT DOWN TO 500 MM BELOW GROUND LEVEL IN PERMANENT STATE.

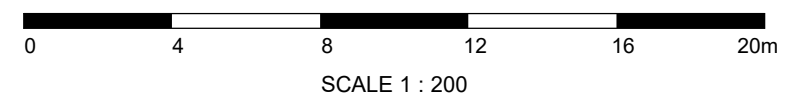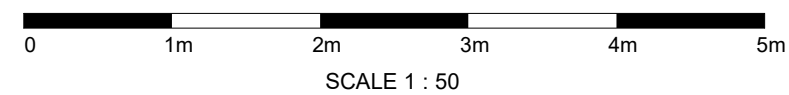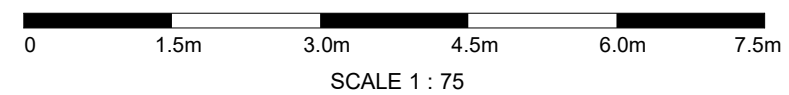

P04 A4	BP	JT	BP	PLANNING VERSION	03/05/24
P03 S4	RD	BP	BC	FILL PIPE UPSIZE	08/02/24
P02 S4	RD	BP	BC	DUAL PIPELINE OPTION	18/09/23
Rev	Dm By	Ckd By	App By	Description	Date



Drawing Suitability: APPROVED FOR DETAILED DESIGN Status: A4

Contractors Drawing Number: HTR-WAB-PI-W2-DR-T-0002

Telephone: Havant (023)9249 9888
Fax: Havant (023) 9245 3632
Website: www.portsmouthwater.co.uk
Registered Office: PO Box 8 West Street
Havant Hampshire PO9 1LG
REGISTERED IN ENGLAND No. 2536455



Date: 03/05/24 Scale: AS SHOWN Sheet: 01 OF 01 Sheet Size: A1

Project Title: HAVANT THICKET RESERVOIR

Drawing Title: BEDHAMPTON TO HTR PIPELINE
SHAFT W2
GENERAL ARRANGEMENT

Portsmouth Water Drawing Number : Rev: P04

Reproduced by permission of Ordnance Survey on behalf of HMSO.
© Crown copyright and database right 2024. All rights reserved.
Ordnance Survey Licence Number 100018036

ALL DIMENSIONS ARE IN MILLIMETRES
UNLESS OTHERWISE STATED