



PHYSICAL SCALE IN METERS @ 1:1250

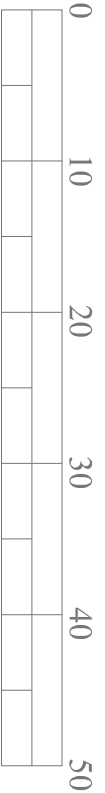

PHYSICAL SCALE IN METERS @ 1:500

NOTES:
This drawing has been produced solely for PLANNING/DESIGN.
Do not scale from this Drawing except for planning purposes.
Any drainage shown is presumed and to be checked on site before commencement of works.
This drawing is the copyright of MF Designs Ltd.

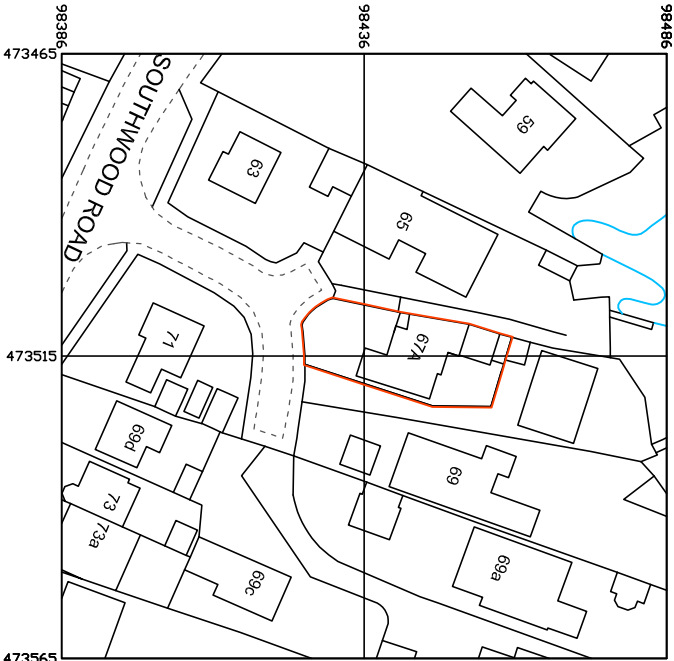

Produced on 16 September 2024 from the Ordnance Survey National Geographic Database and incorporating surveyed revision available at this date.
This map shows the area bounded by 473465 98386, 473515 98386, 473515 98436, 473465 98436, 473465 98386.
Crown copyright and database rights 2024 OS 100054135. Supplied by copla ltd trading as UKPlanningMaps.com a licensed Ordnance Survey partner (OS 100054135).
Data licence expires 16 September 2025. Unique plan reference vlf//115005/1546503

Location



mf designs ltd

Chartered Architects



36 Grove Road • Havant • Hampshire • PO9 1AR

Director: Martin Farrer RIBA • Co Registration No.4507379

t/f 02392 470967

e admhf@mfdesigns.org.uk

Date: Oct 2024

Job No: 3349

Scale: 1:1250/500

Dwg No: P_03

REVISED ROOF, FENESTRATION & EXTERNAL MATERIALS
67A Southwood Road, Hayling Island. PO9 2AX