




PROPOSED SIDE ELEVATION (EAST)

SCALE 1:100 @ A3

0 1 2 3 4 5 10m

NOTE* ALL RIDGE HEIGHTS, WALL HEIGHTS & LEVELS SHOWN TAKEN FROM TOPOGRAPHICAL SURVEY

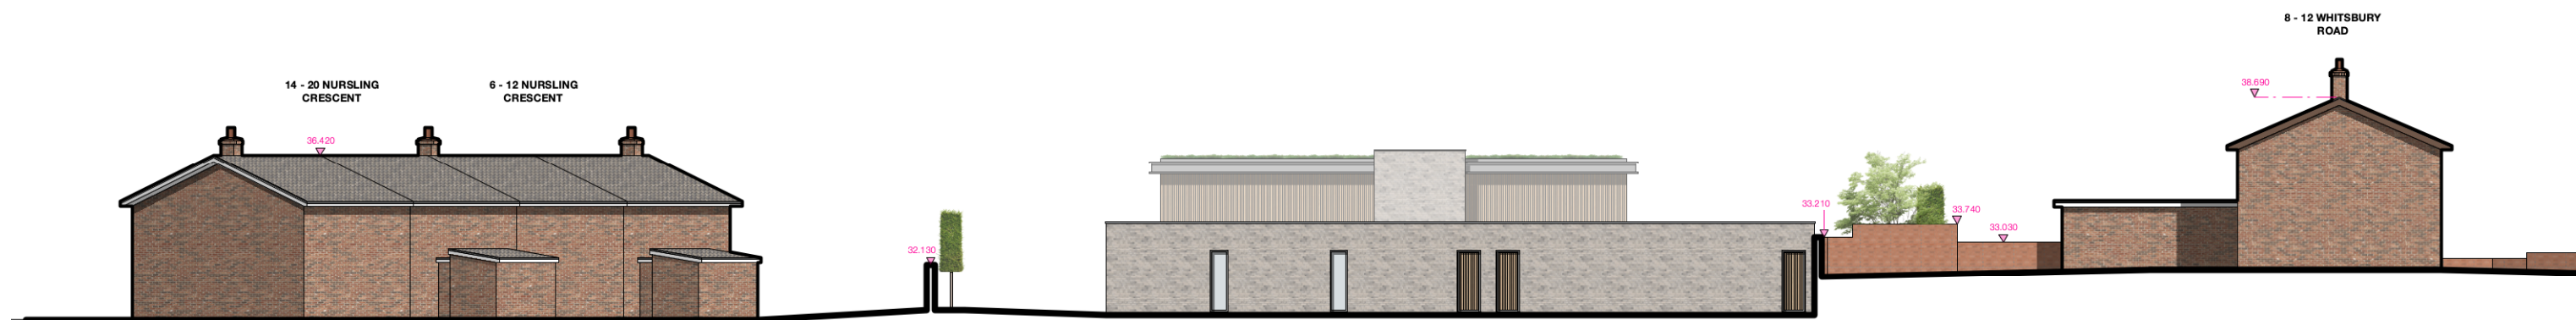

INDICATIVE SITE SECTION (EAST)

SCALE 1:1250 @ A3

0 1 2 3 4 5 10m