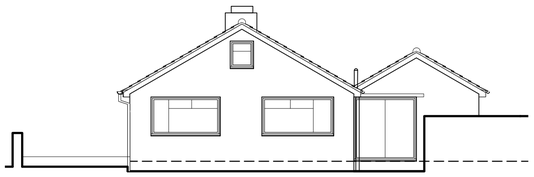

West Elevation

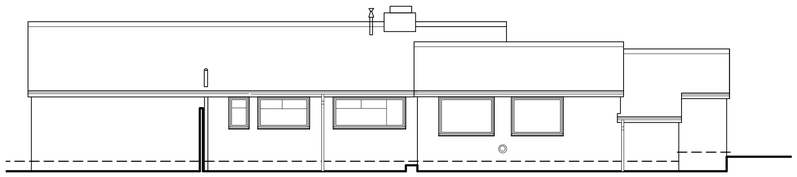

South Elevation

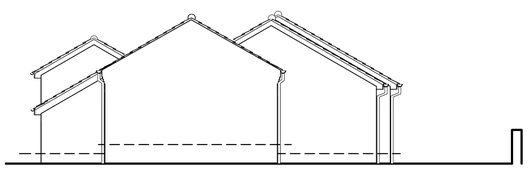

East Elevation

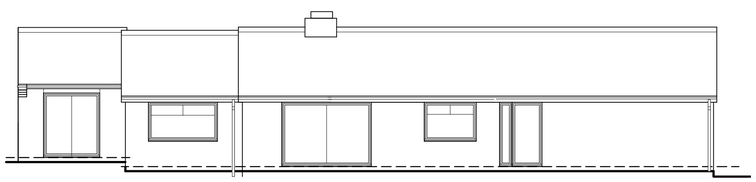

North Elevation

1 Existing Elevations

Scale: 1:100

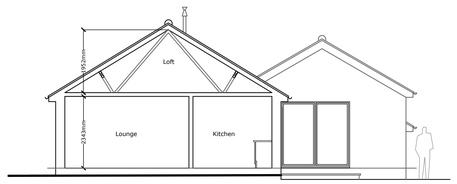

4 Typical Section

Scale: 1:100

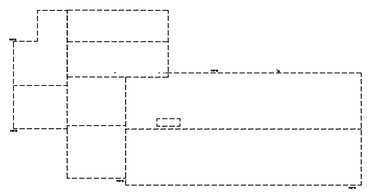

3 Existing Roof Plan

Scale: 1:200

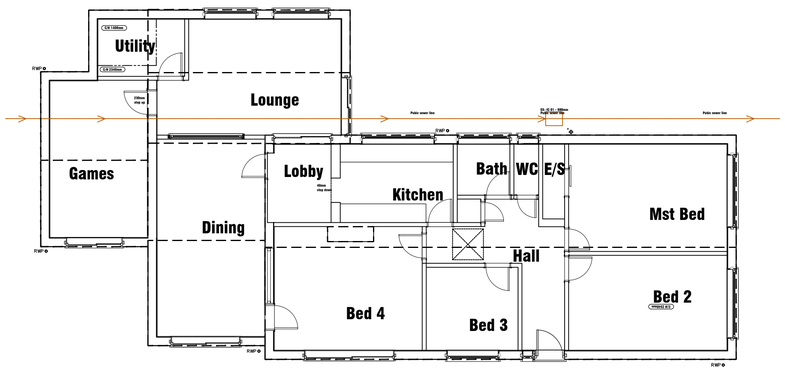

Ground Floor

2 Existing Floor Plans

Scale: 1:100

View A

View B

View C

View D

5 Site Photos

Scale: 1:NTC

Rev:-	Description:-	Date:-	Chkd by:-
B	Planning issue	20-07-24	
A	Draft issue	15/07/24	

Planning

1:50 0 0.5 1 2 3 5.M.

1:100 0 1 2 4 7 10.M.

Client:-
Robert Singleton

Scale:- 1:50/100/200/1250 @A1

Drawn By:- M@C

Checked By:-

Date:- 14-07-24

Date:-

Job.No:- 2187

Drg.No:- 02.01

Rev:- B

Title:-
Internal & External Alterations
Existing Plans & Elevations

Project:-
4 Fennell Close
Waterlooville
PO7 7XH

Offices

Southampton (HQ)
Freedom Works Mount Pleasant Road, Southampton SO14 0QB

Portsmouth
33 Sapphire Ridge, Waterlooville, PO7 8NY

Chichester
Metro House,Northgate, Chichester PO19 1BJ

Hove
Creative Hub, Hove, Hove Business Centre, Fonthill Rd, Hove BN3 6HA

Guildford
Parallel House, 32 London Rd, Guildford GU1 2AB

NB

(1) FIGURED DIMENSIONS MUST BE TAKEN IN PREFERENCE TO SCALED DIMENSIONS AND SITE DIMENSIONS ARE TO BE CHECKED BEFORE WORK IS PUT IN HAND.

(2) © THIS DRAWING IS THE COPYRIGHT OF MC ARCHITECTURAL DESIGN AND MUST NOT BE REPRODUCED OR USED WITHOUT THEIR WRITTEN PERMISSION.

(3) IT IS THE SOLE RESPONSIBILITY OF THE BUILDING OWNER TO DRAW UP ALL LEGAL AGREEMENTS WITH ADJOINING PROPERTY OWNER TO COVER THE OVER HANGING OF ANY FASCIAS, GUTTERING, FOUNDATIONS OR ANY PART OF THE BUILDING. MC ARCHITECTURAL DESIGN CAN NOT BE HELD RESPONSIBLE IN ANY WAY WHATSOEVER FOR ANY LEGAL COSTS OR OTHER COSTS INCURRED THROUGH ANY NEIGHBOURHOOD DISPUTES.

(4) IT IS THE SOLE RESPONSIBILITY OF THE BUILDING OWNER TO COMPLY WITH THE PARTY WALL ACT 1996 MC ARCHITECTURAL DESIGN CAN NOT BE HELD RESPONSIBLE IN ANY WAY IF NON COMPLIANCE IS ADOPTED.

MCA Design
Architectural
Consulting - Design - Build
Portsmouth - Southampton - Chichester - Hove - Guildford
02392 98 47 88
www.mcadesign.uk
designers@mcadesign.uk