




Rev	Amendment	By	Check	Date

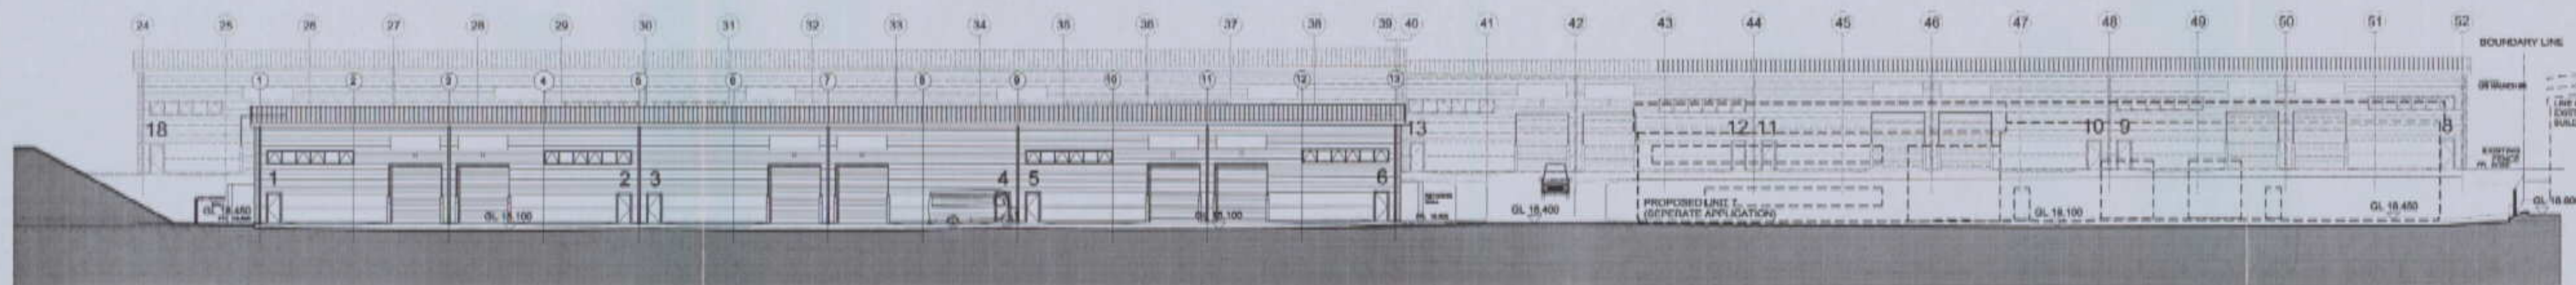


SITE SECTION - FRONT EAST (SECTION 1-1) - 1:250

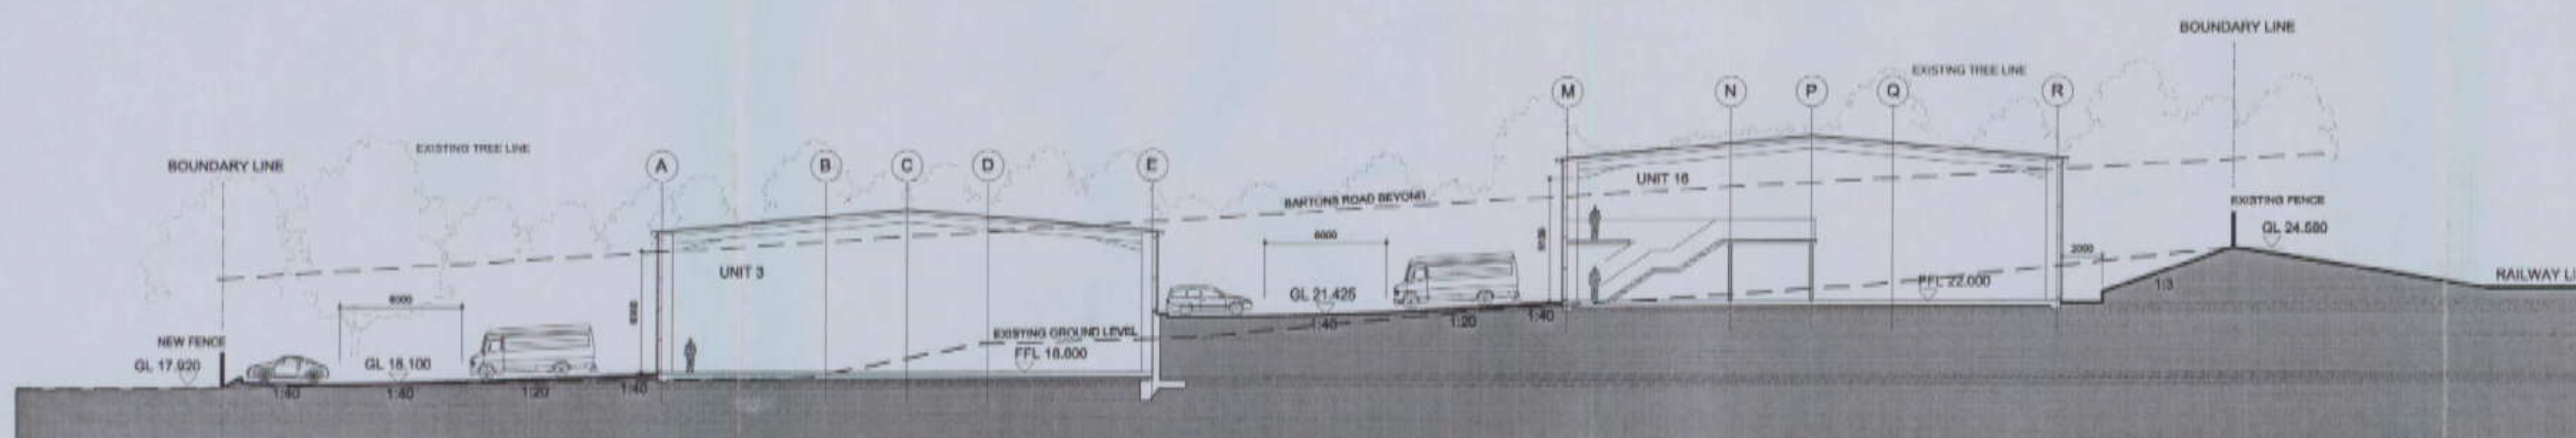

SITE SECTION - CROSS SECTION NORTH (SECTION 2-2) - 1:200

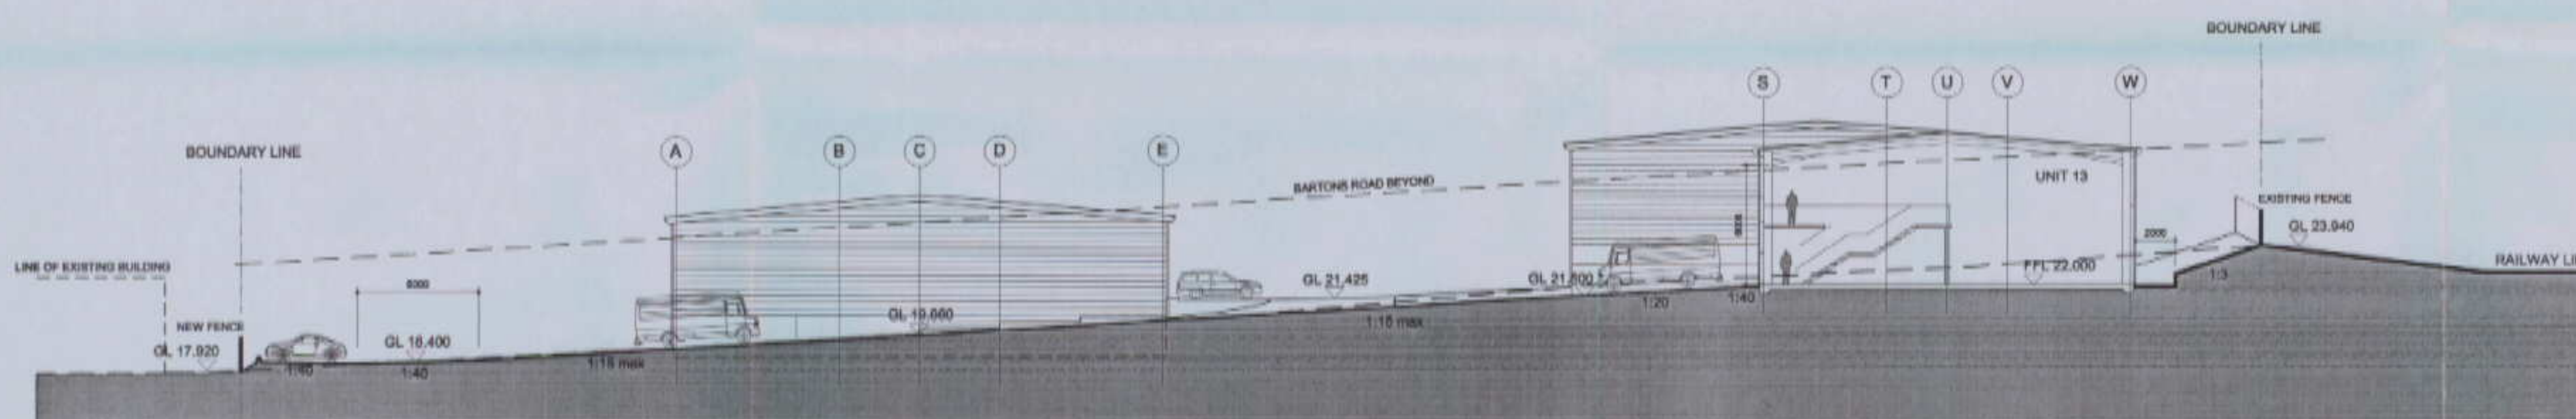

SITE SECTION - CROSS SECTION CENTRE (SECTION 3-3) - 1:200

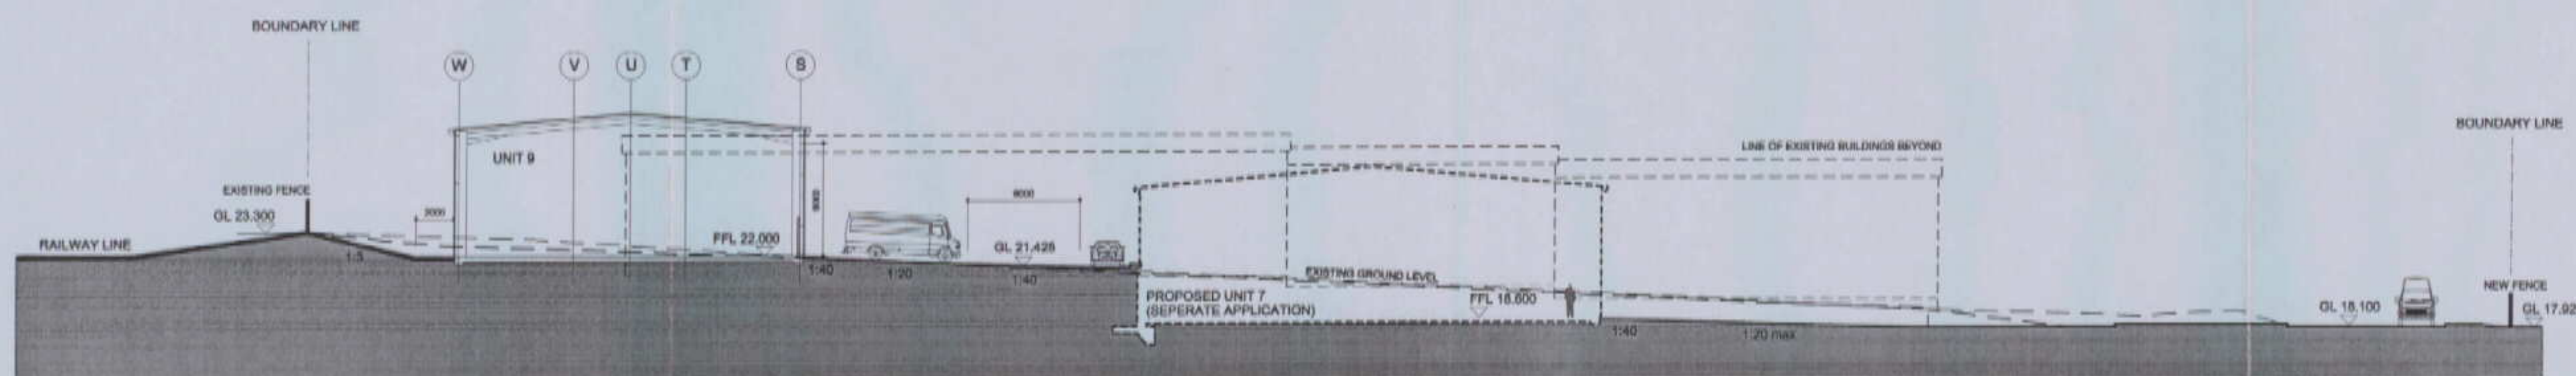

SITE SECTION - CROSS SECTION SOUTH (SECTION 4-4) - 1:200



HW Architects, 11 West Pallant, Chichester, West Sussex, PO19 1TB
Tel: 01243 533300 Fax: 01243 533311 E-mail: hwa@hwa.co.uk www.hwa.co.uk

Project
DOWNLEY ROAD
HAVANT

HAVANT BOROUGH
COUNCIL
29 MAR 2006

Drawing Title
PROPOSED
SITE SECTIONS (NO UNIT 7)

Drawing Status
PRELIMINARY

Scale 1:200/250 at A1
Drawn By MA
Date 23.02.06

Checked By MB
Date 23.02.06

Project No. 05033
Drawing No. P107

