




CAR REVERSING INTO PARKING BAY AND EXITING FORWARDS

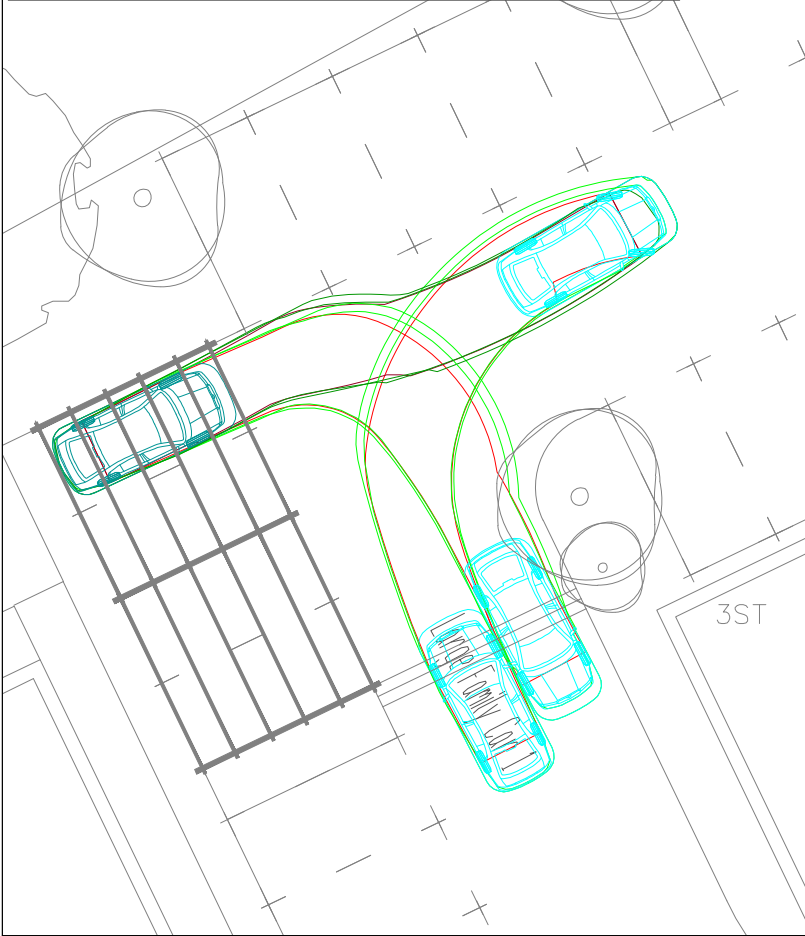

CAR REVERSING INTO PARKING BAY AND EXITING FORWARDS

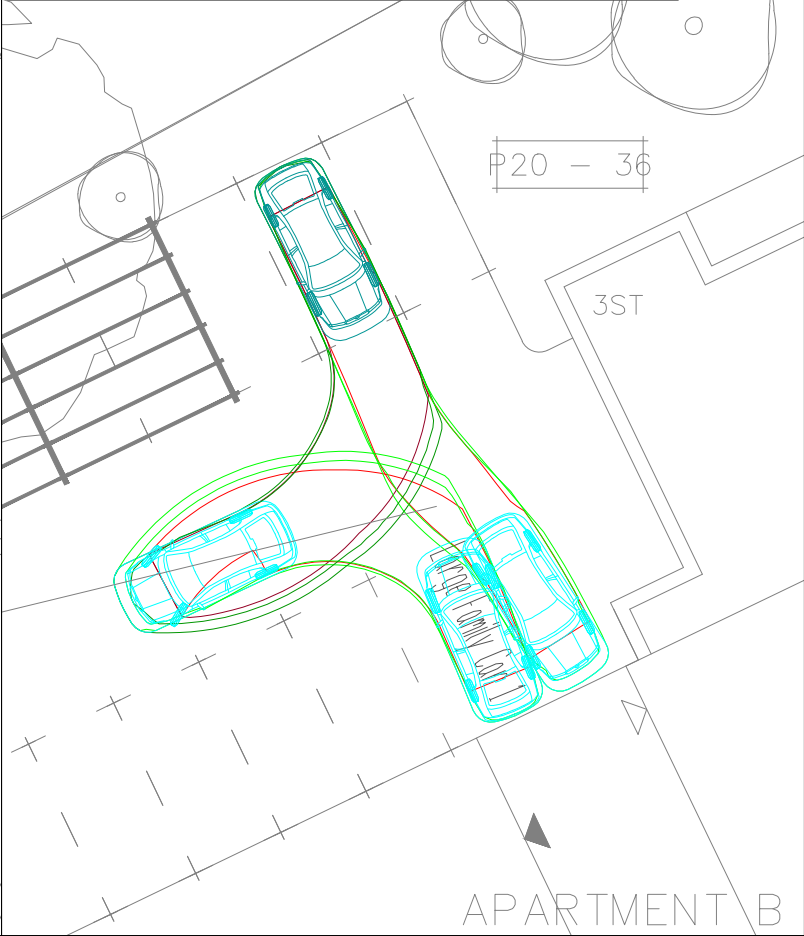


CAR REVERSING INTO PARKING BAY AND EXITING FORWARDS

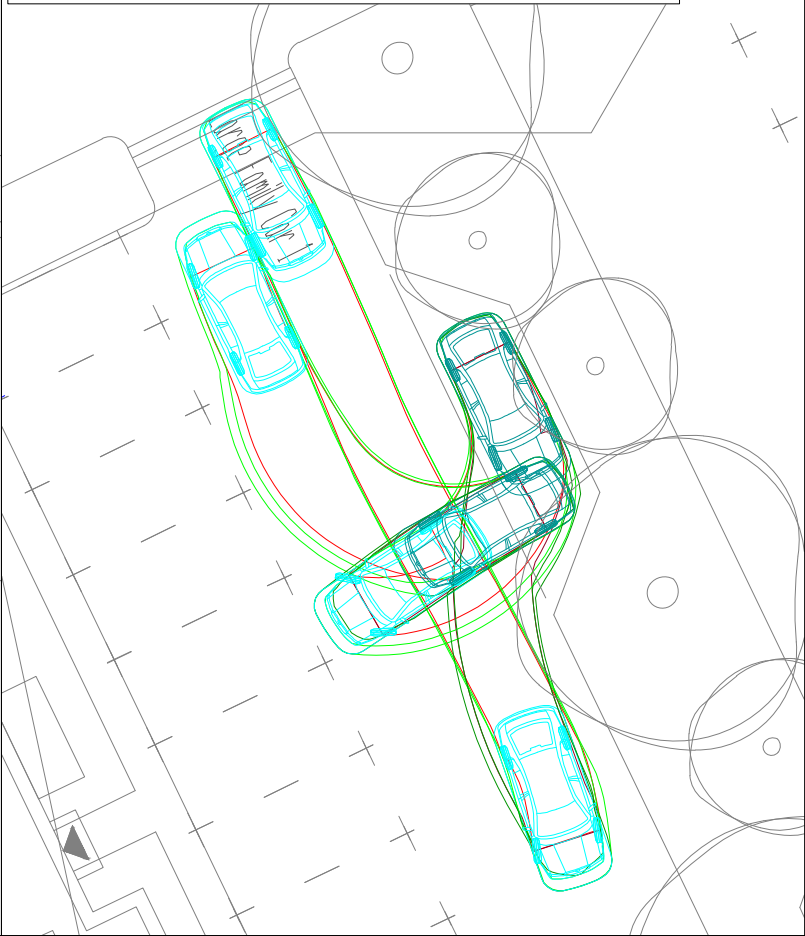


GENERAL NOTES

1. THIS DRAWING IS INTENDED TO BE VIEWED IN COMBINATION WITH ALL RELEVANT ARCHITECTS, ENGINEERS, SERVICES AND SPECIALIST DRAWINGS AND SPECIFICATION.
2. ANY VARIATIONS OR DISCREPANCIES BETWEEN THESE DRAWINGS IN TERMS OF DIMENSIONS OR DETAILS SHOULD BE DRAWN TO THE ATTENTION OF THE ARCHITECT AND/OR THE ENGINEER FOR CLARIFICATION.
3. PAUL BASHAM ASSOCIATES ACCEPTS NO RESPONSIBILITY FOR THE ACCURACY OF BACKGROUND INFORMATION PRODUCED BY THIRD PARTIES – THIS MUST BE TREATED AS INDICATIVE ONLY.
4. ALL DIMENSIONS AND LEVELS ARE IN METRES. DO NOT SCALE THIS DRAWING, PRINT, PLOT OR DISK.
5. THIS DRAWING SHOULD ONLY BE USED FOR CONSTRUCTION IF THE PROJECT PHASE IN THE TITLE FRAME BELOW IS SHOWN AS "CONSTRUCTION". PAUL BASHAM ASSOCIATES TAKE NO RESPONSIBILITY FOR CONSTRUCTION WORKS UNDERTAKEN TO DRAWINGS WHICH ARE NOT MARKED UNDER THIS PHASE.
6. VEHICLES TRACKED TO 2.5MPH.


VEHICLE PROFILE

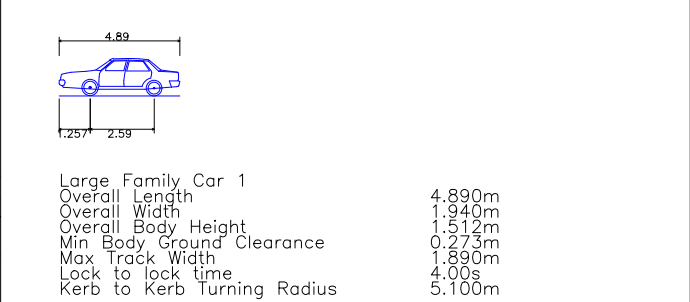



CAR FORWARD PARKING IN BAY AND REVERSING OUT

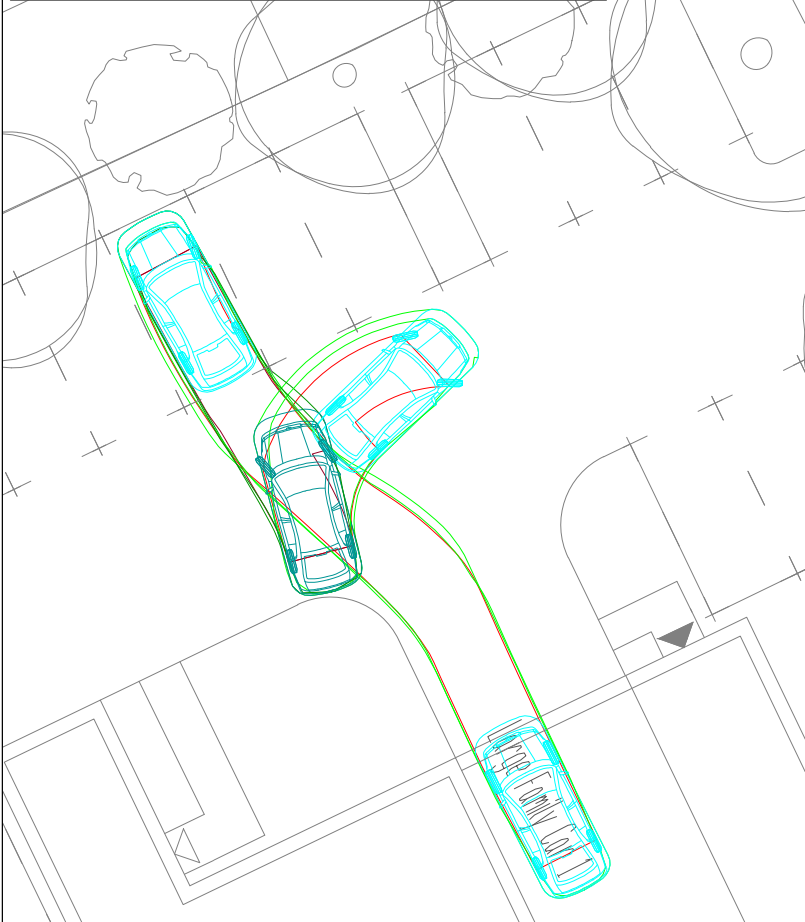

CAR FORWARD PARKING IN BAY AND REVERSING OUT

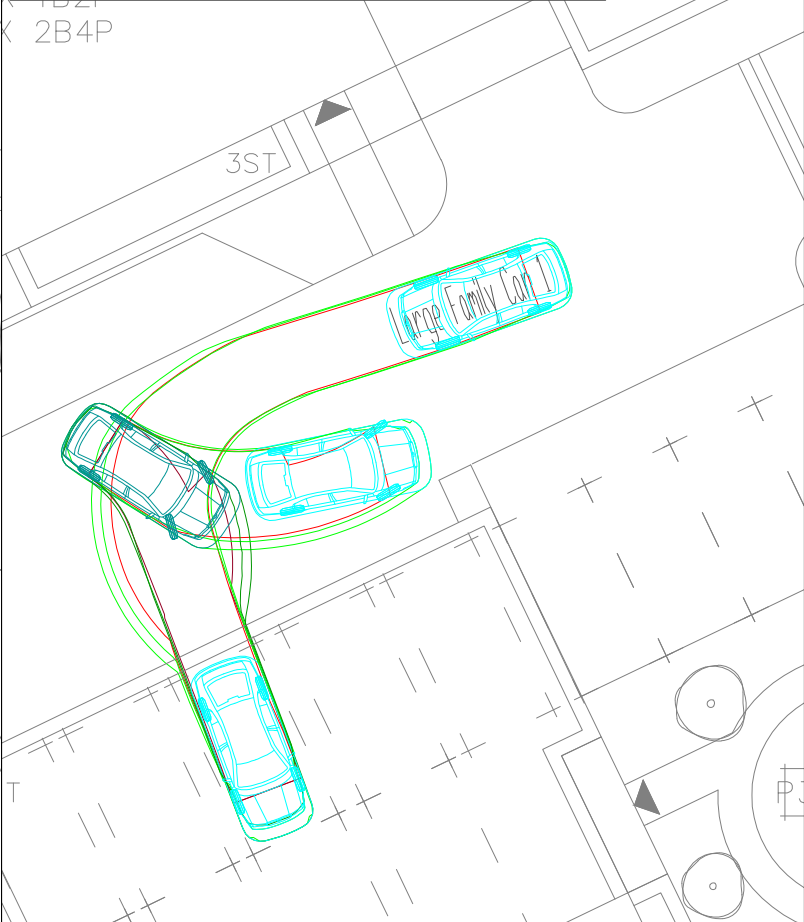

CAR FORWARD PARKING IN BAY AND REVERSING OUT

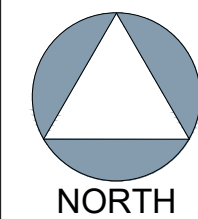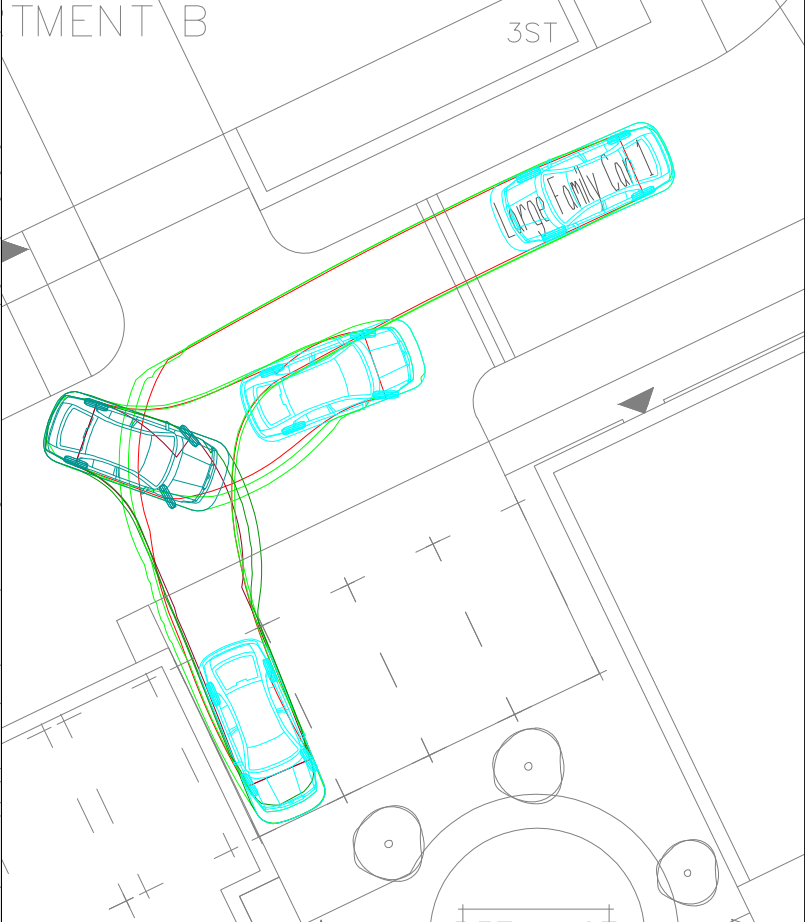

A	UPDATED LAYOUT	25.11.22	CD	JM
Rev	Description	Date	By	Chkd

Project Name LAND AT PALK ROAD HAVANT	Title CAR PARKING SWEEP PATH ANALYSIS	 Paul Basham Associates Ltd The Botly, Cams Hall Estate, Fareham, PO16 8UT 01329 711 000 info@paulbashamassociates.com www.paulbashamassociates.com	Client 	Checked By JM	Checked Date 26.10.22	Scale 1:200	(AT A3 SIZE)		
Project Phase PRELIMINARY				Drawn By CD	Drawn Date 26.10.22	Client Drawing No. -	PBA Drawing No. 043.0035.006	Revision A	