
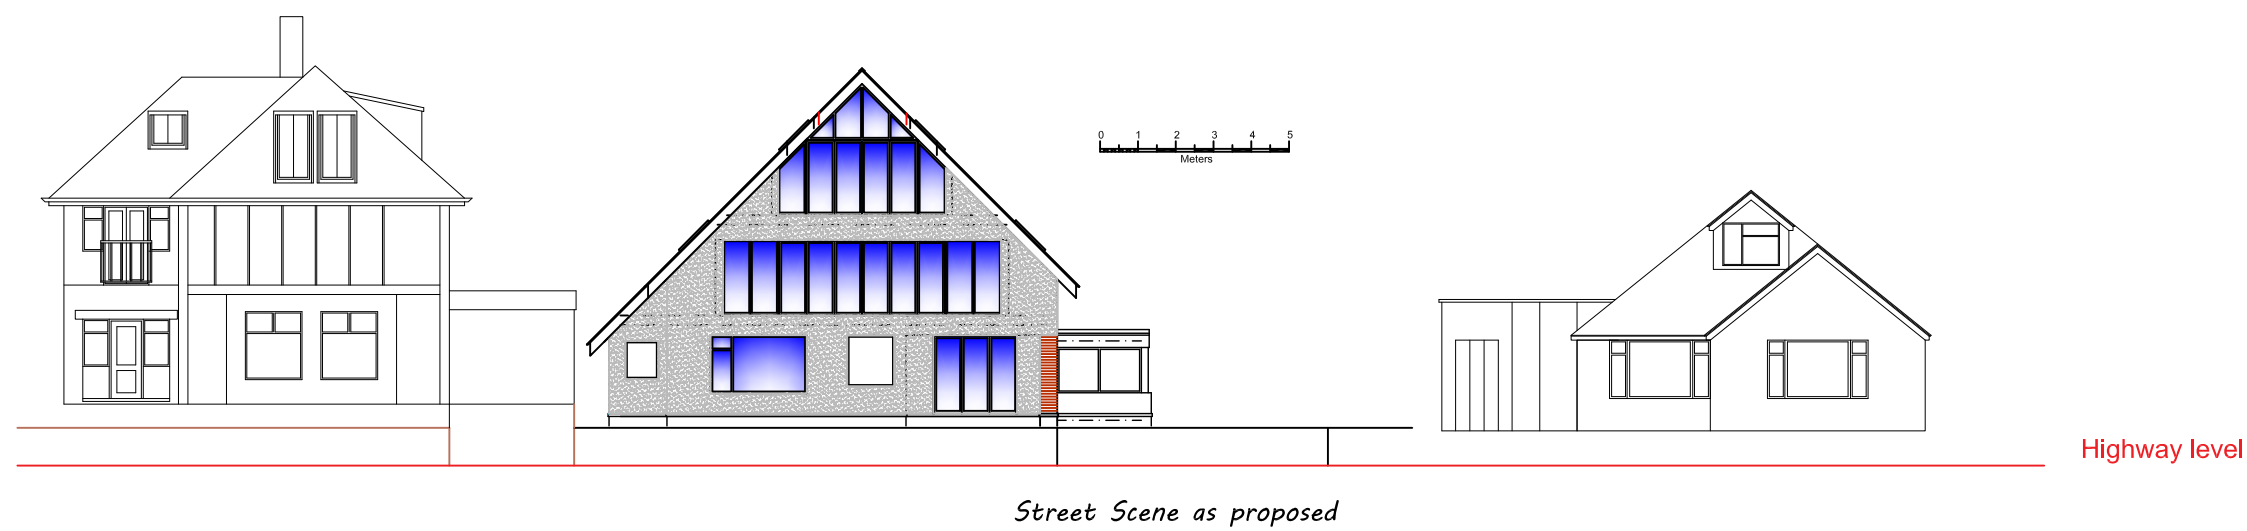


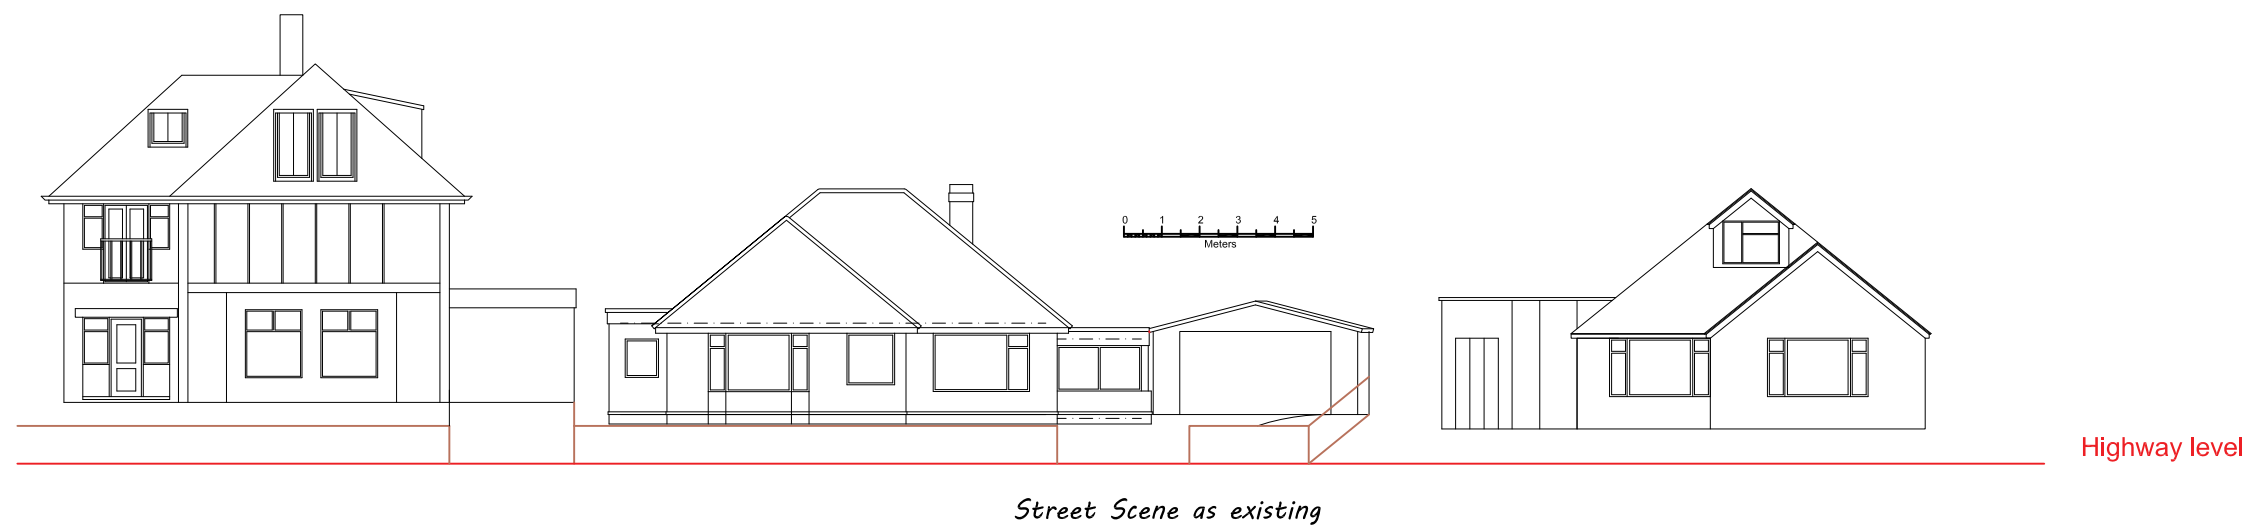

Architectural & Civil Engineering Design
143 Station Road, Liss, Hants. GU33 7AJ
Tel 01730 894988
e-mail: enquiries@acedesigns-ltd.co.uk
www.ace-designs.co.uk

Job Title Proposed first & second floor extensions at 114 Seafront, Hayling Island
Drawing Title Street scenes as existng and proposed

Client Mr and Mrs Sayers
--

Scale 1:200 @ A3	Date June 22	Designed GG
Drawn EV	Checked GG	Approved
Job No 211102	Drawing No 211102/11	Rev B