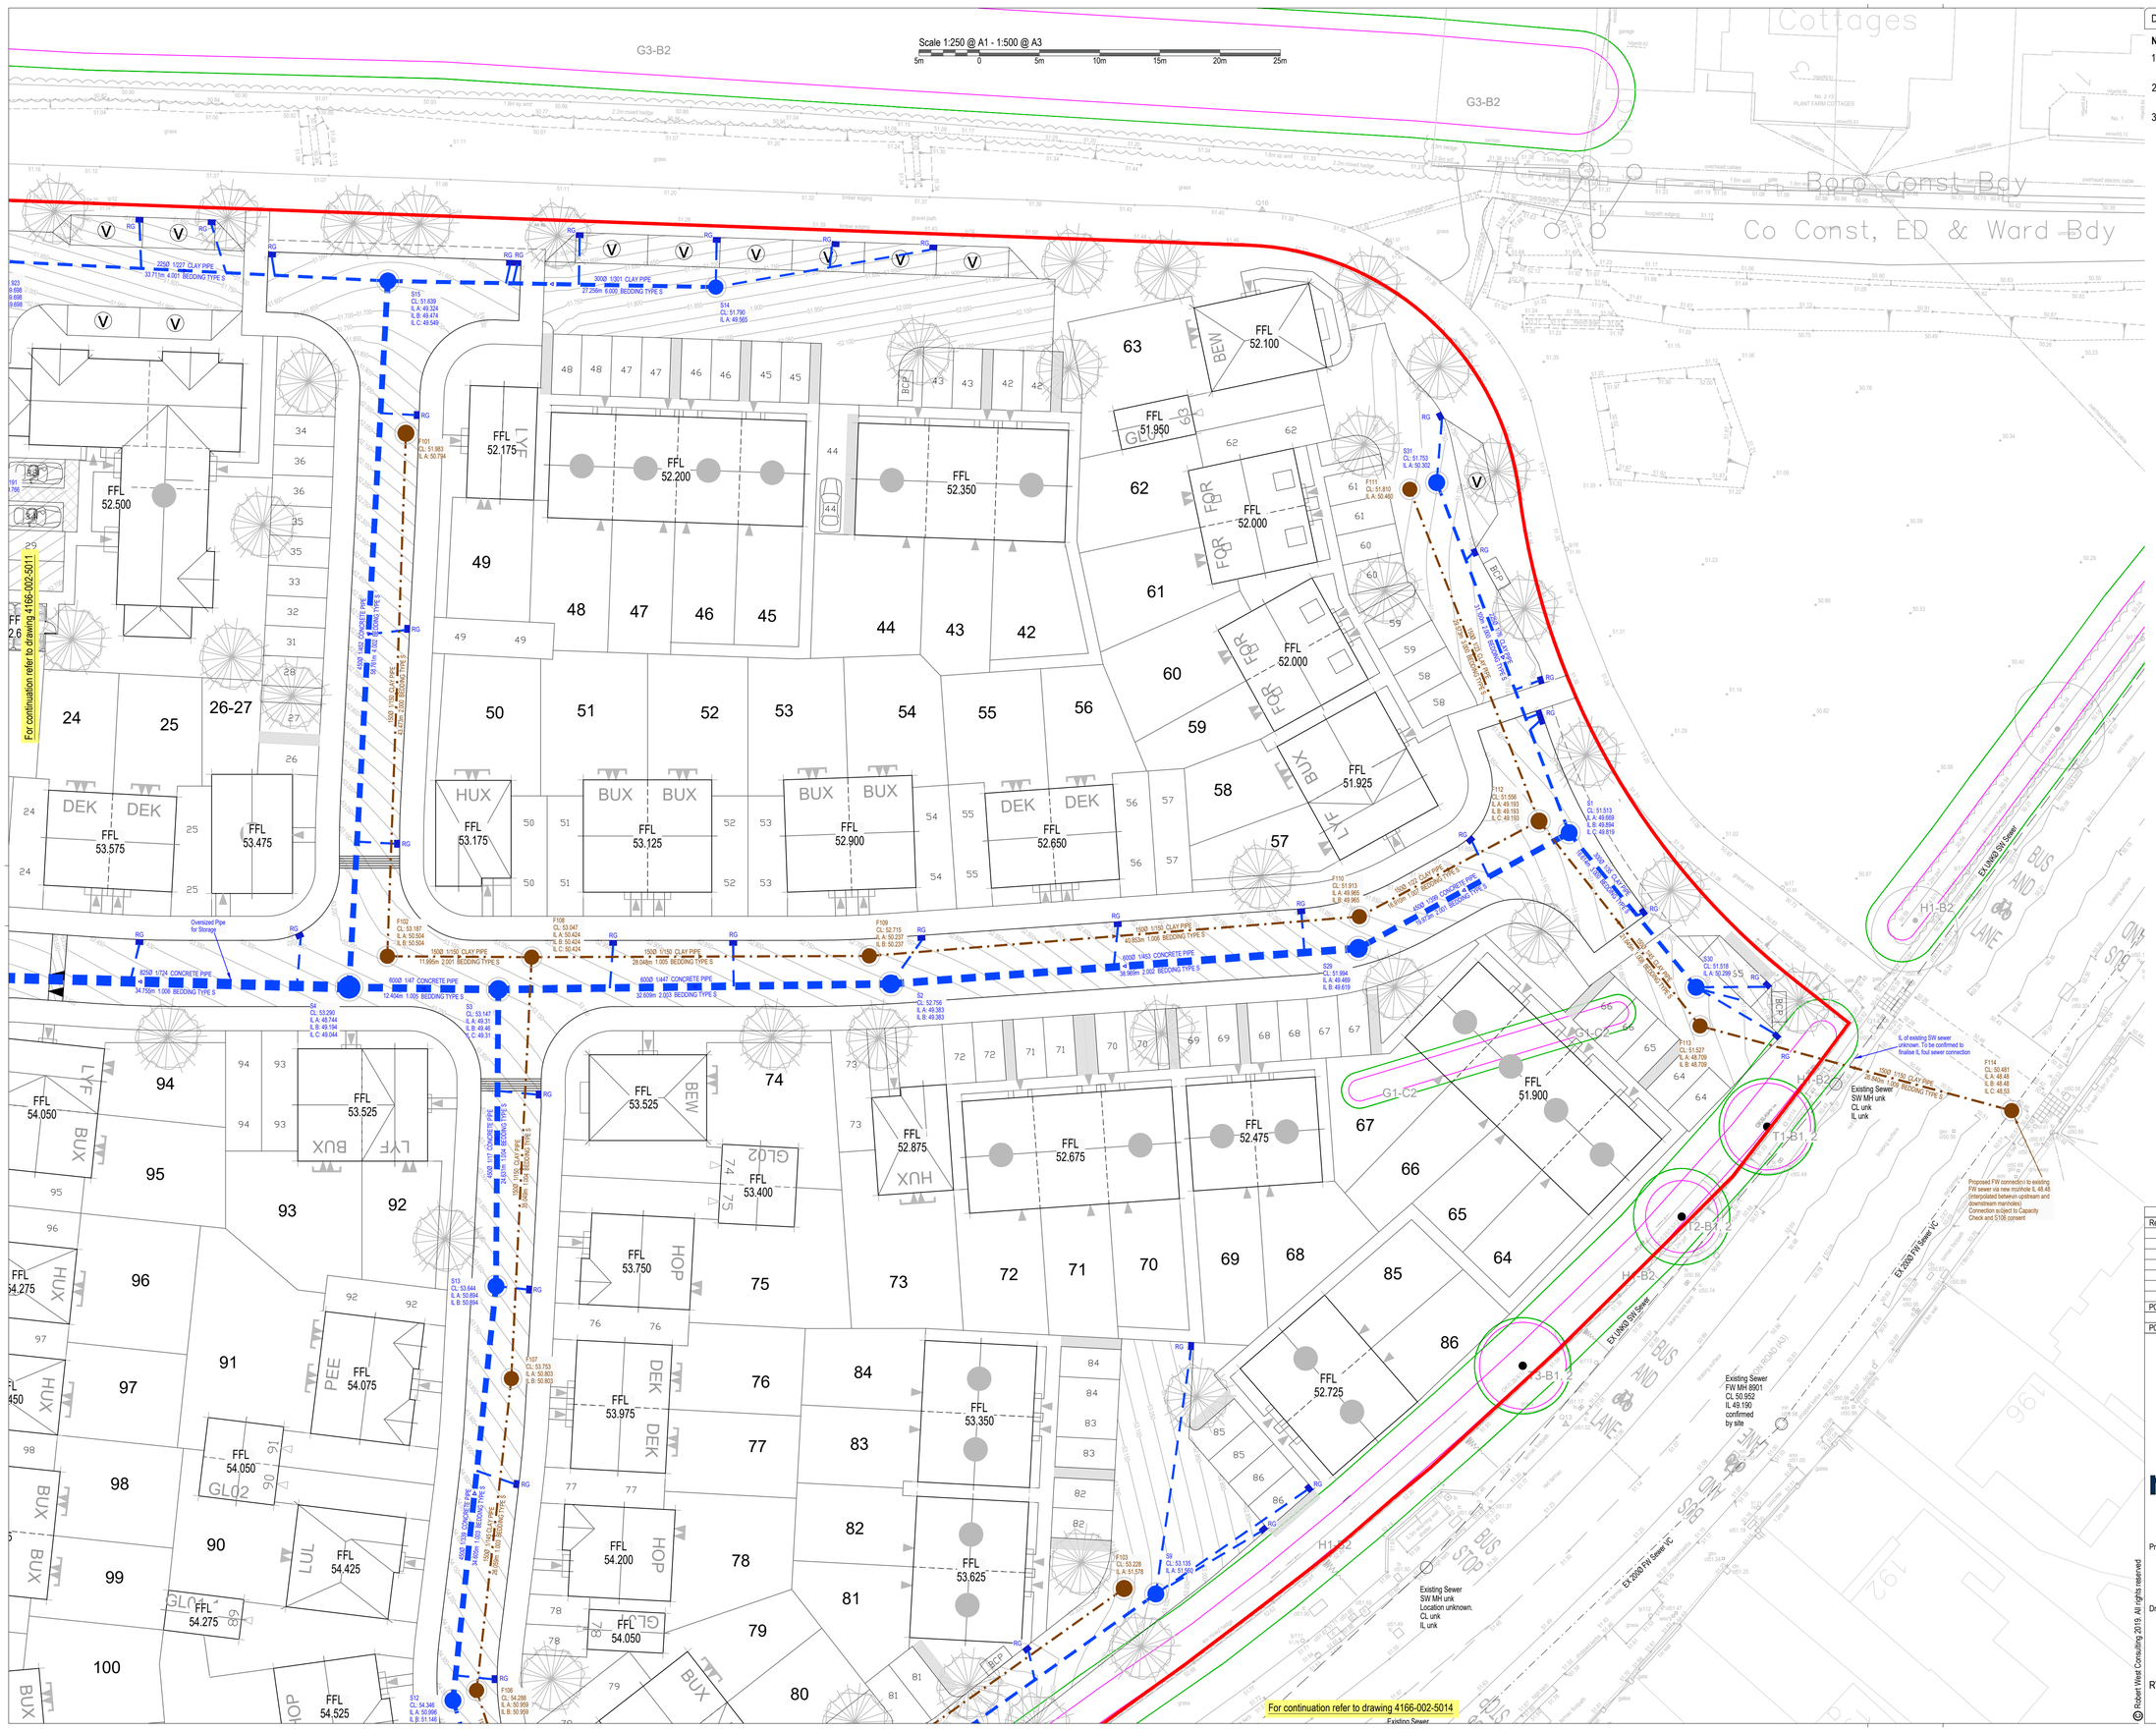

DO NOT SCALE OFF THIS DRAWING

NOTES

1. The contractor is responsible for verifying all site & setting out dimensions before commencing work.
2. This drawing is to be read in conjunction with all relevant Architectural and M&E drawings.
3. All dimensions in millimeters unless stated otherwise.

Key:

- Site Boundary
- Existing Foul Water Drainage
- Existing Surface Water Drainage
- Adoptable Foul Water Manhole & Pipe — Refer to schedule for size/ types and cover details
- Adoptable Surface Water Manhole & Pipe — Refer to schedule for size/ types and cover details
- RG — Adoptable Surface Water Road Gully
- Existing Drainage not required and to be removed / capped off
- Private / Management Company Surface Water Pipe
- ACO — Private / Management Company Surface Drainage Channel
- Existing Tree / Hedge Root Protection Area (Purple)
- Existing Tree / Hedge Canopy Extent (Green)

Revision History

Rev	Comment	By	Chkd	Appr	Date
P01	PRELIMINARY ISSUE	PR	SB	SB	23/09/2024
	Current Revision				
P02	ISSUED FOR APPROVAL	PR	SB	SB	06/11/2024

FOR APPROVAL

BLOOR HOMES

robert west
proes group

1 Paris Garden
London
SE1 8ND

t: 0203 773 7880

www.robertwest.co.uk

Project
WATERLOOVILLE - BEREWOOD
PHASE 8a

Drawing Title
PROPOSED DRAINAGE
SHEET 2 of 4

RWCL Internal Register reference: 4166 - 002

Scales @ A1

5012 - P02

© Robert West Consulting 2019 All rights reserved