



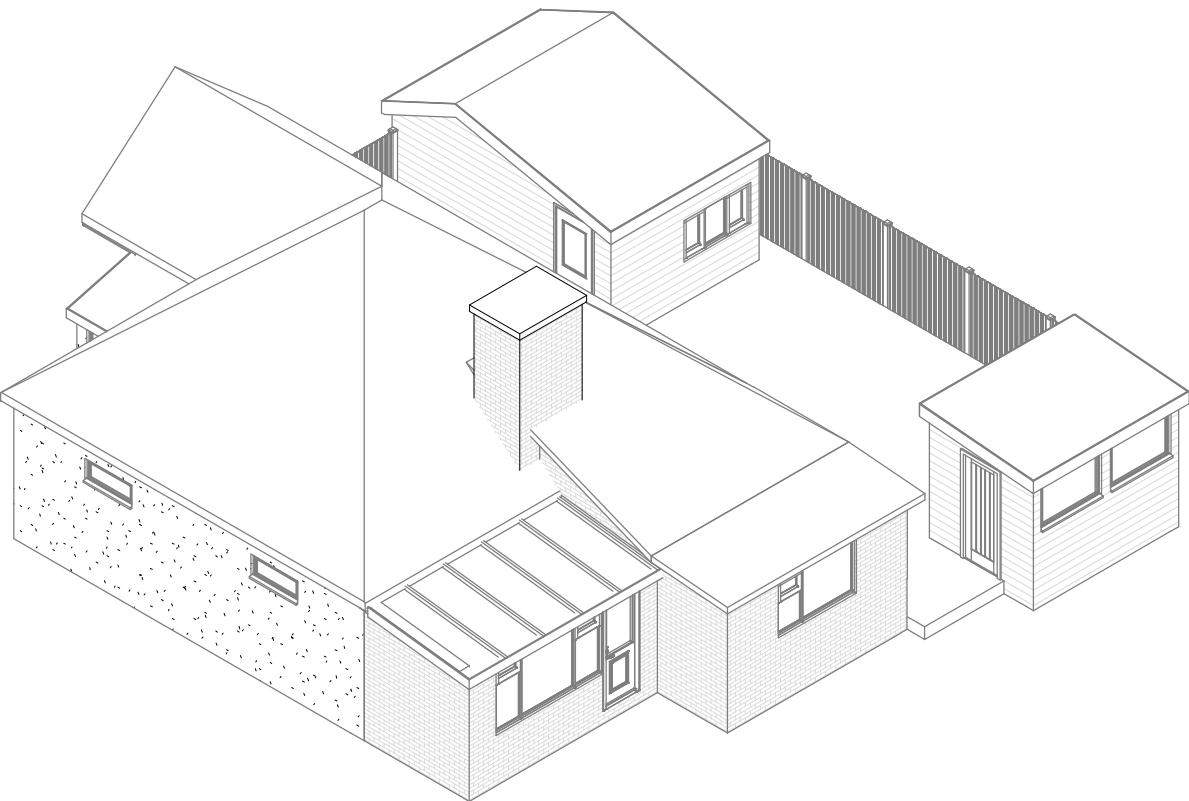

Existing 3D 4

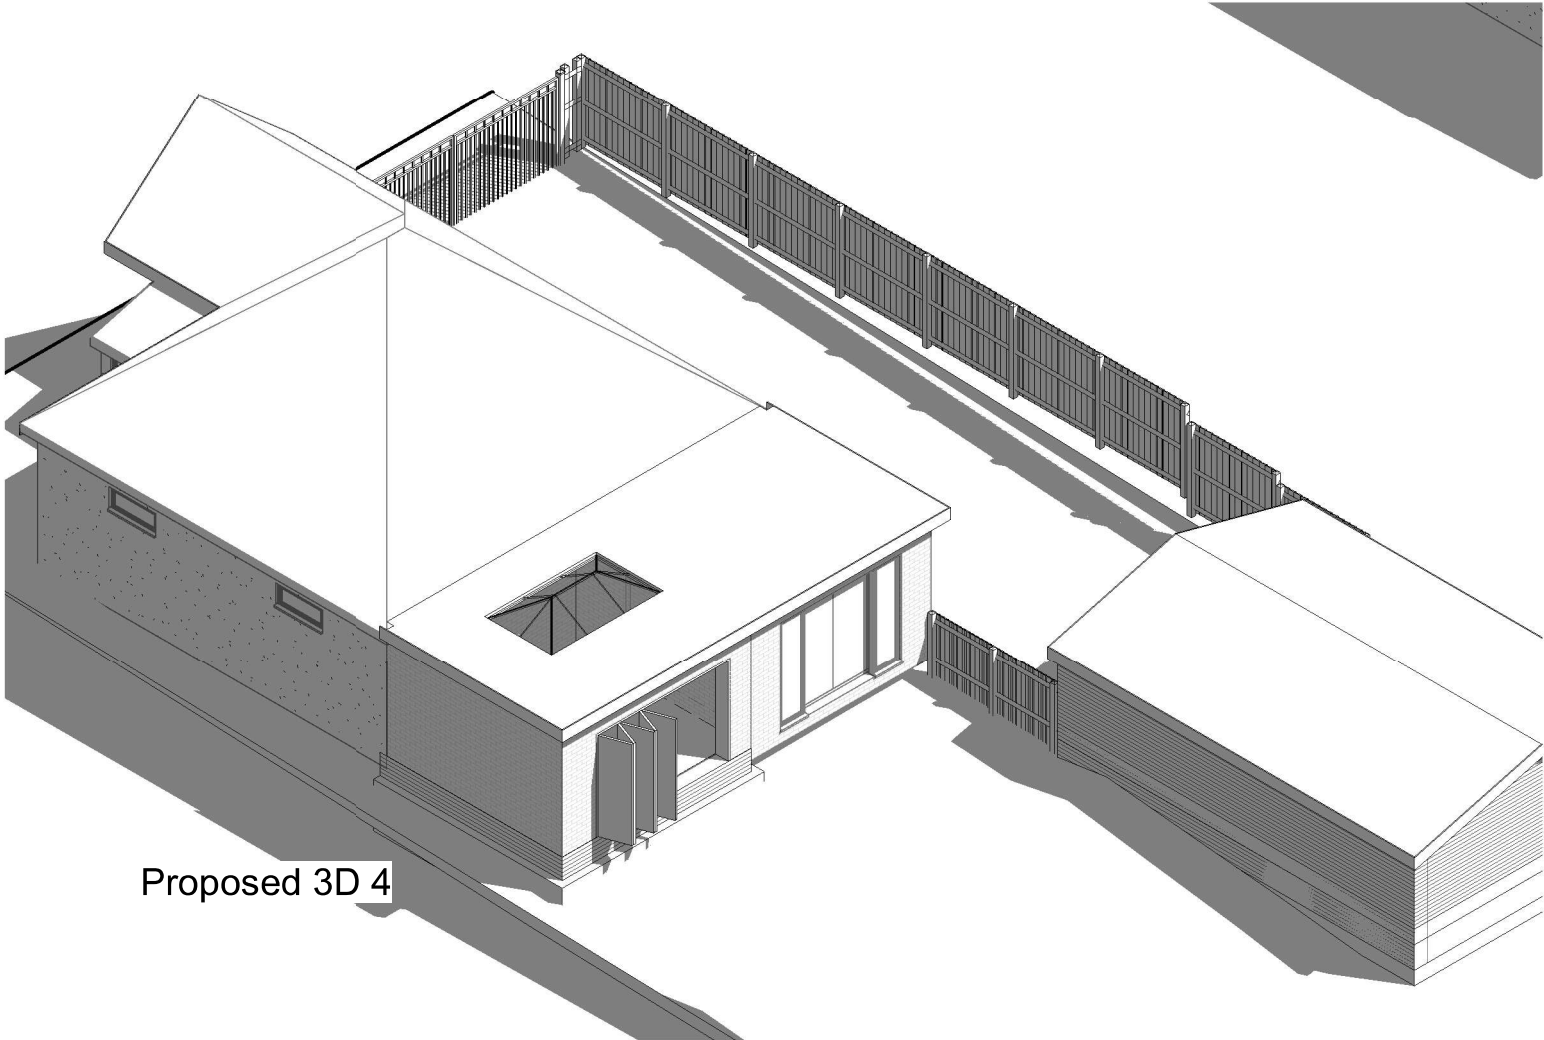

Proposed 3D 4

pd

parkers

executive

design

1:500

50

1:200

20

1:100

10

1:50

5

All measurement to be checked on site prior to any commenent

Parkers Design Limited - The Studio @ 90, PO9 2PR

www.pexd.co.uk - info@parkersdesign.com - 07776 008822

PROJECT	11 Kings Road Cowplain PO8 8UR	CLIENT				Nutbrown	
		Date	Issue Date		Scale (@ A3)		
SHEET	3D 4	Drawn by	SW	DRAWING NUMBER		REV	
		Checked by	SR	P 7			