


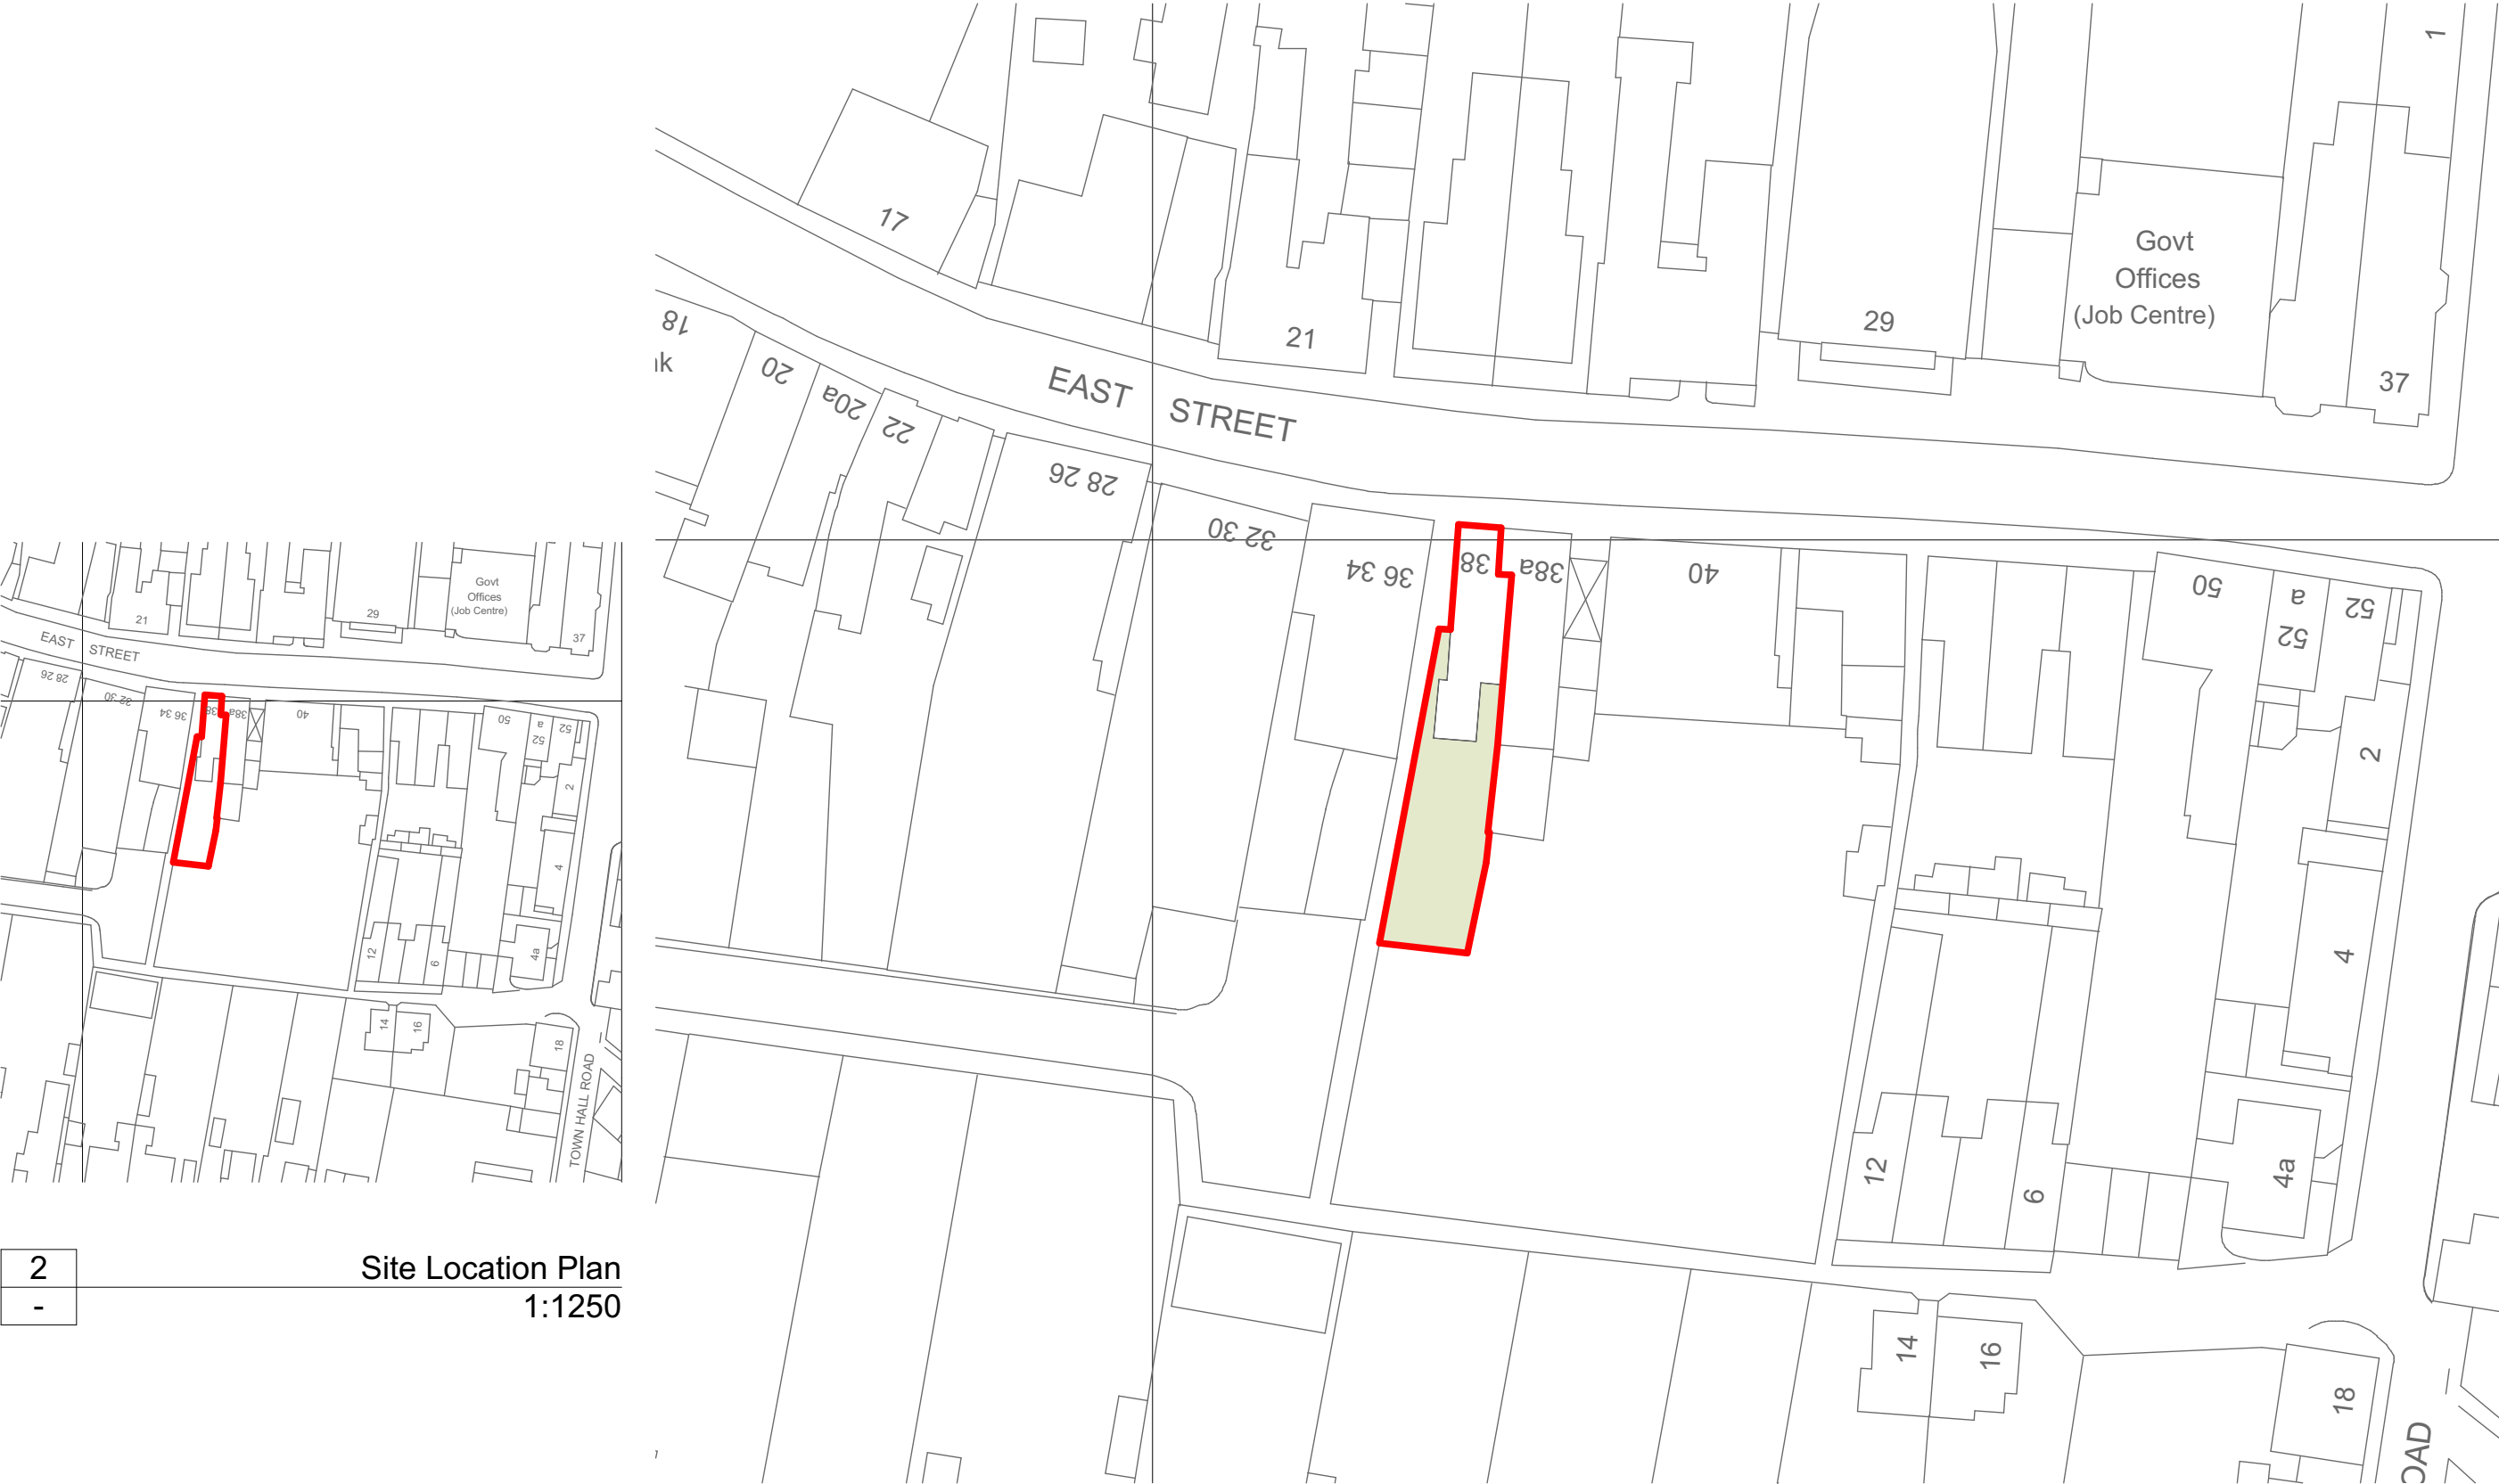


2
-

Site Location Plan
1:1250

1
-

Block Plan
1:500

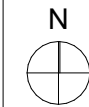

revisions & notes:			
RevID	ChID	Change Name	Date
A	Ch-01	Published	05/01/2023

Drawing:
Drawing name: 38 Site Location Plan
Date: 12 January 2023
Scale: 1:500, 1:1250
Drawn: SAB

Project:
Site address: 38 and 38a, East Street, Havant, PO9 1AQ
Project description: Fenestration Change

pwparchitects
61 South Street, Havant, Hampshire PO9 1BZ
t: 023 9248 2494 e: design@pwp-architects.com f: 023 9248 1152 w: www.pwp-architects.com
Project No. **5920** drawing No. **1100** rev **A**

Note: All dimensions to be checked on site by the contractor before fabrication and erection. Figured dimensions to be taken in preference to scaled dimensions. This drawing is the copyright of the architects and must not be reproduced or used without their express consent, except for the purposes of a planning application. Electronic issue of this drawing to be confirmed by paper hard copy only.