





SOUTH ELEV as existing

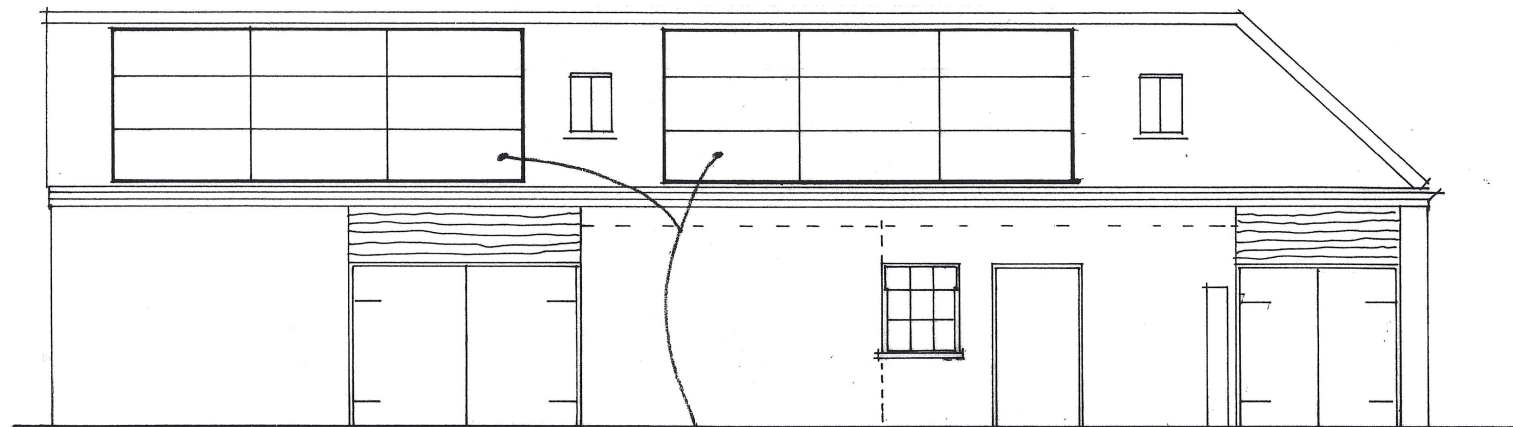


SOUTH ELEV as proposed

*proposed solar panels
2x9 groups*

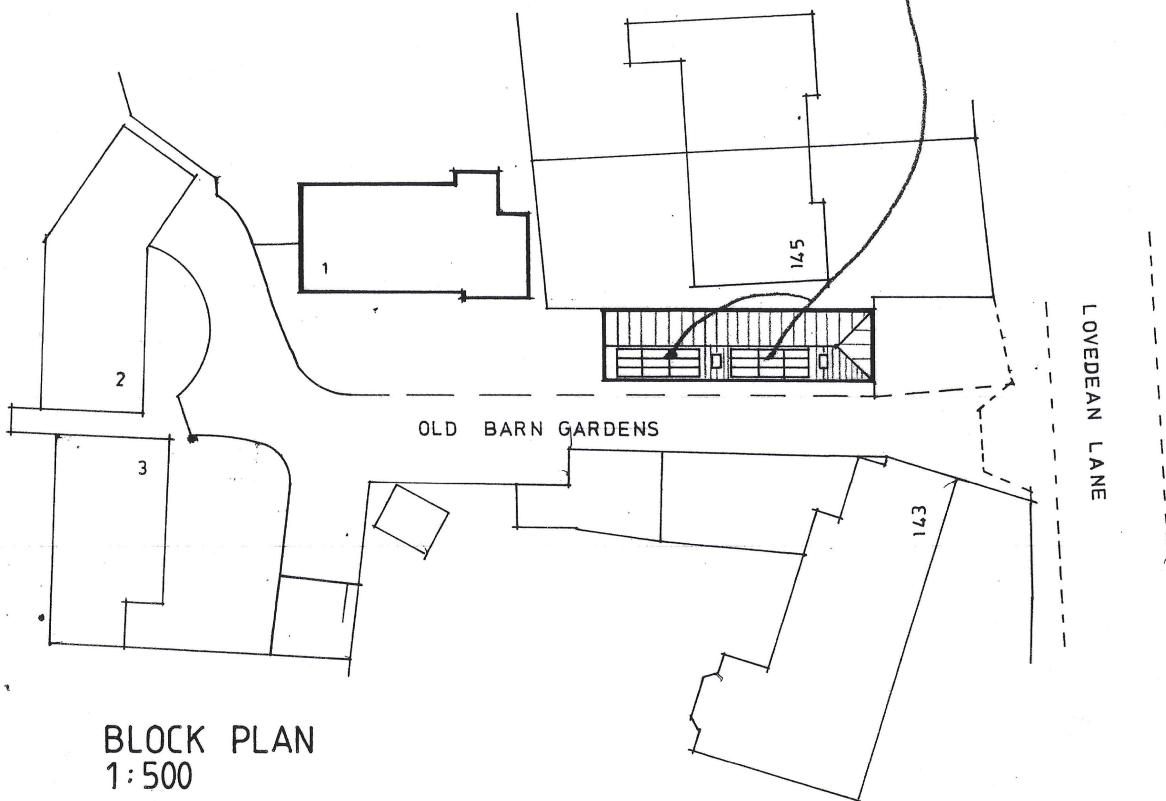


BLOCK PLAN
1:500

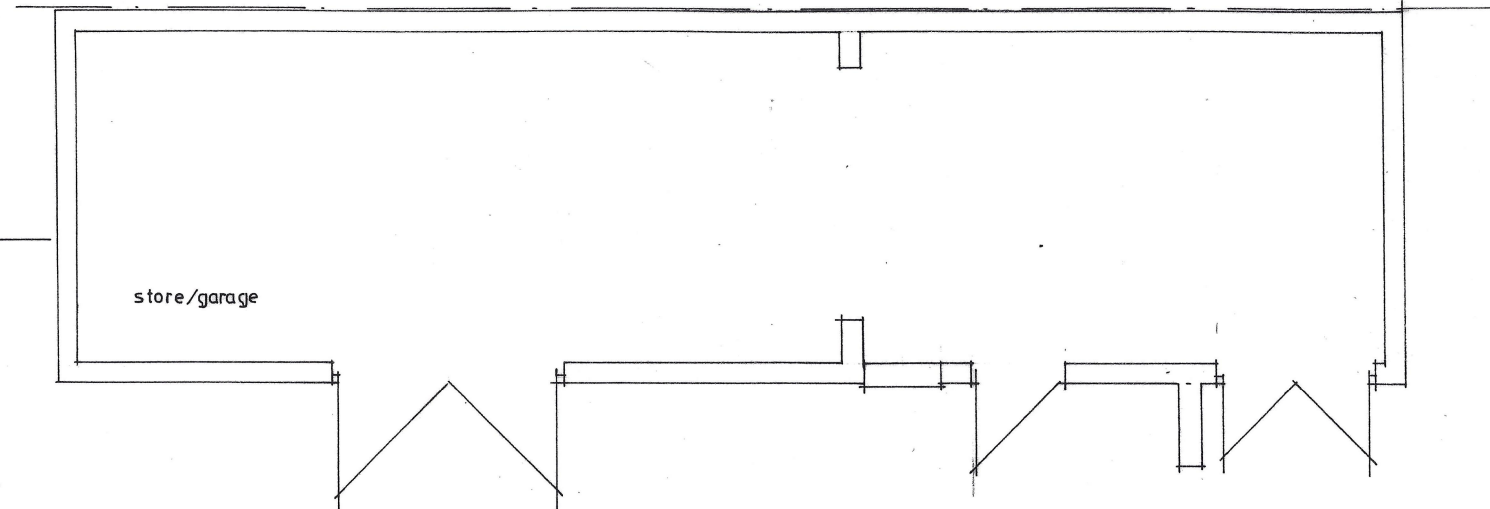

PLAN

O L D B A R N G A R D E N S

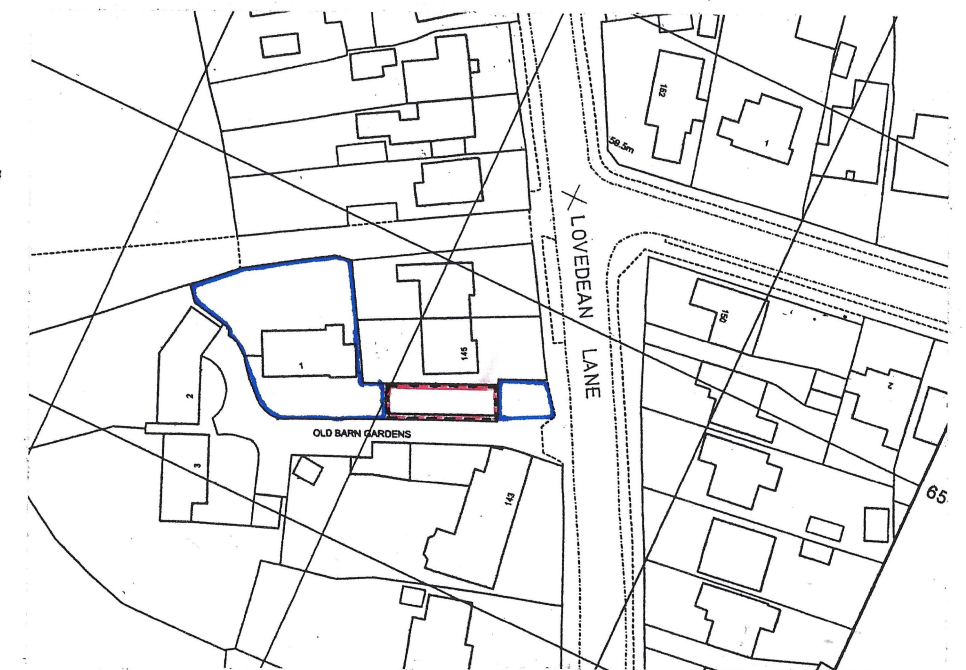

LOCATION PLAN
1:1250

Based upon the Ordnance Survey 1:1250 map with the permission of the Controller of HM Stationary Office. Crown Copyright reserved. License No. 100007215

0 1 2 3 4 5m @ 1:100 @ A3

DATE	REVISION		
 Ayles & Associates Ltd ARCHITECTURAL DESIGN CONSULTANTS		62 Western Way, Gosport, Hampshire. PO12 2NQ Mob: 07759 870675 Tel: 023 9252 2277 E-mail: trevorayles@msn.com	
CLIENT	Mrs S. Cockerill.	DRAWN	ta
PROJECT	Solar Panels at 1 Old Barn Gardens. Lovedean Lane, Waterlooville, Hants.	DATE	06:22
DRAWING	PLAN & ELEVATIONS	SCALE	1:100
		COPY No	
		DRAWING No	1514/01