


Existing Block Plan

Proposed Block Plan

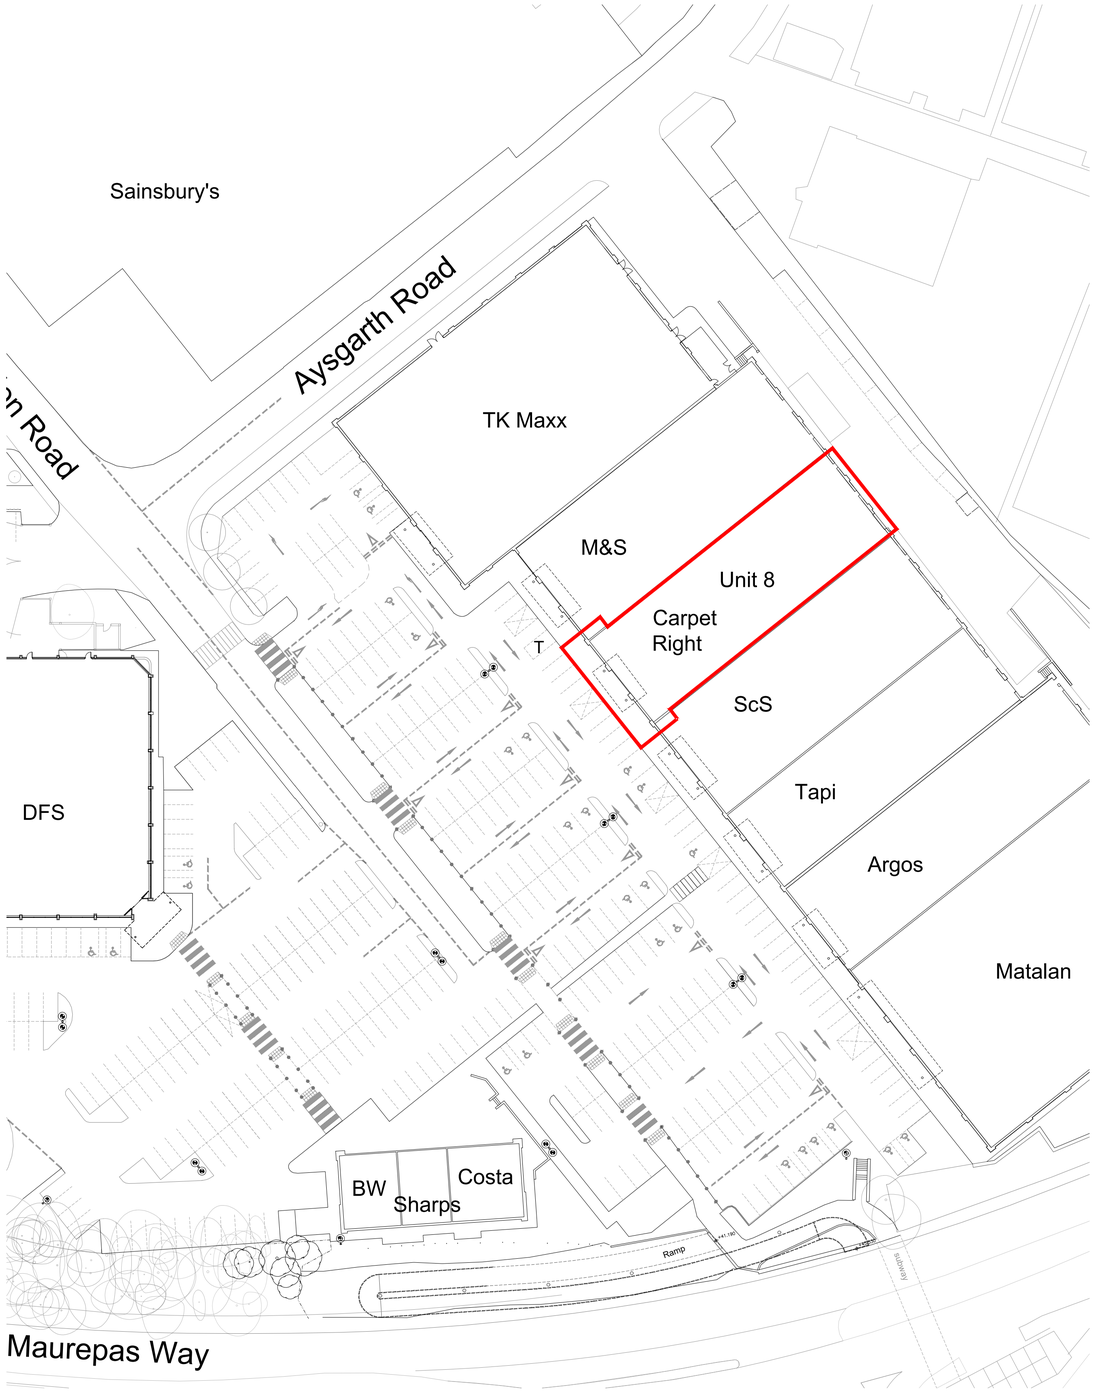


GENERAL NOTES

~~Dimensions~~
All dimensions must be checked on site
All setting out to be checked on site
All levels must be checked on site and their datum confirmed
This drawing must be read in conjunction with the relevant specification clauses
This drawing must not be used for land transfer purposes

©Denning Male Polisano

DRAWING NOTES

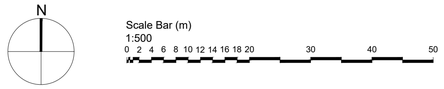~~Drawing Preliminary Drawing~~
T- refers to Tender Drawing
C- refers to Construction Drawing

| REVISION | DATE | BY | |
|---|---|---|---|
| P1 PRELIMINARY ISSUE | 17/07/24 | SL | - |

PLANNING

CLIENT
Corona Vulcan Wellington Limited

PROJECT TITLE
Unit 8
Wellington Retail Park
Waterlooville PO7 7FG

DRAWING TITLE
Existing and Proposed Block Plans

DATE
July 2024

SCALE 1:500 @ A1
DRAWING No. 384-PL100.P1


**Denning Male Polisano Limited**

Chartered Architects
Campbell House
294 High Street
Aldershot
Hampshire GU12 4LT

T +44 (0) 1252 318448
F +44 (0) 1252 318446
E studio@dmp-architects.co.uk