




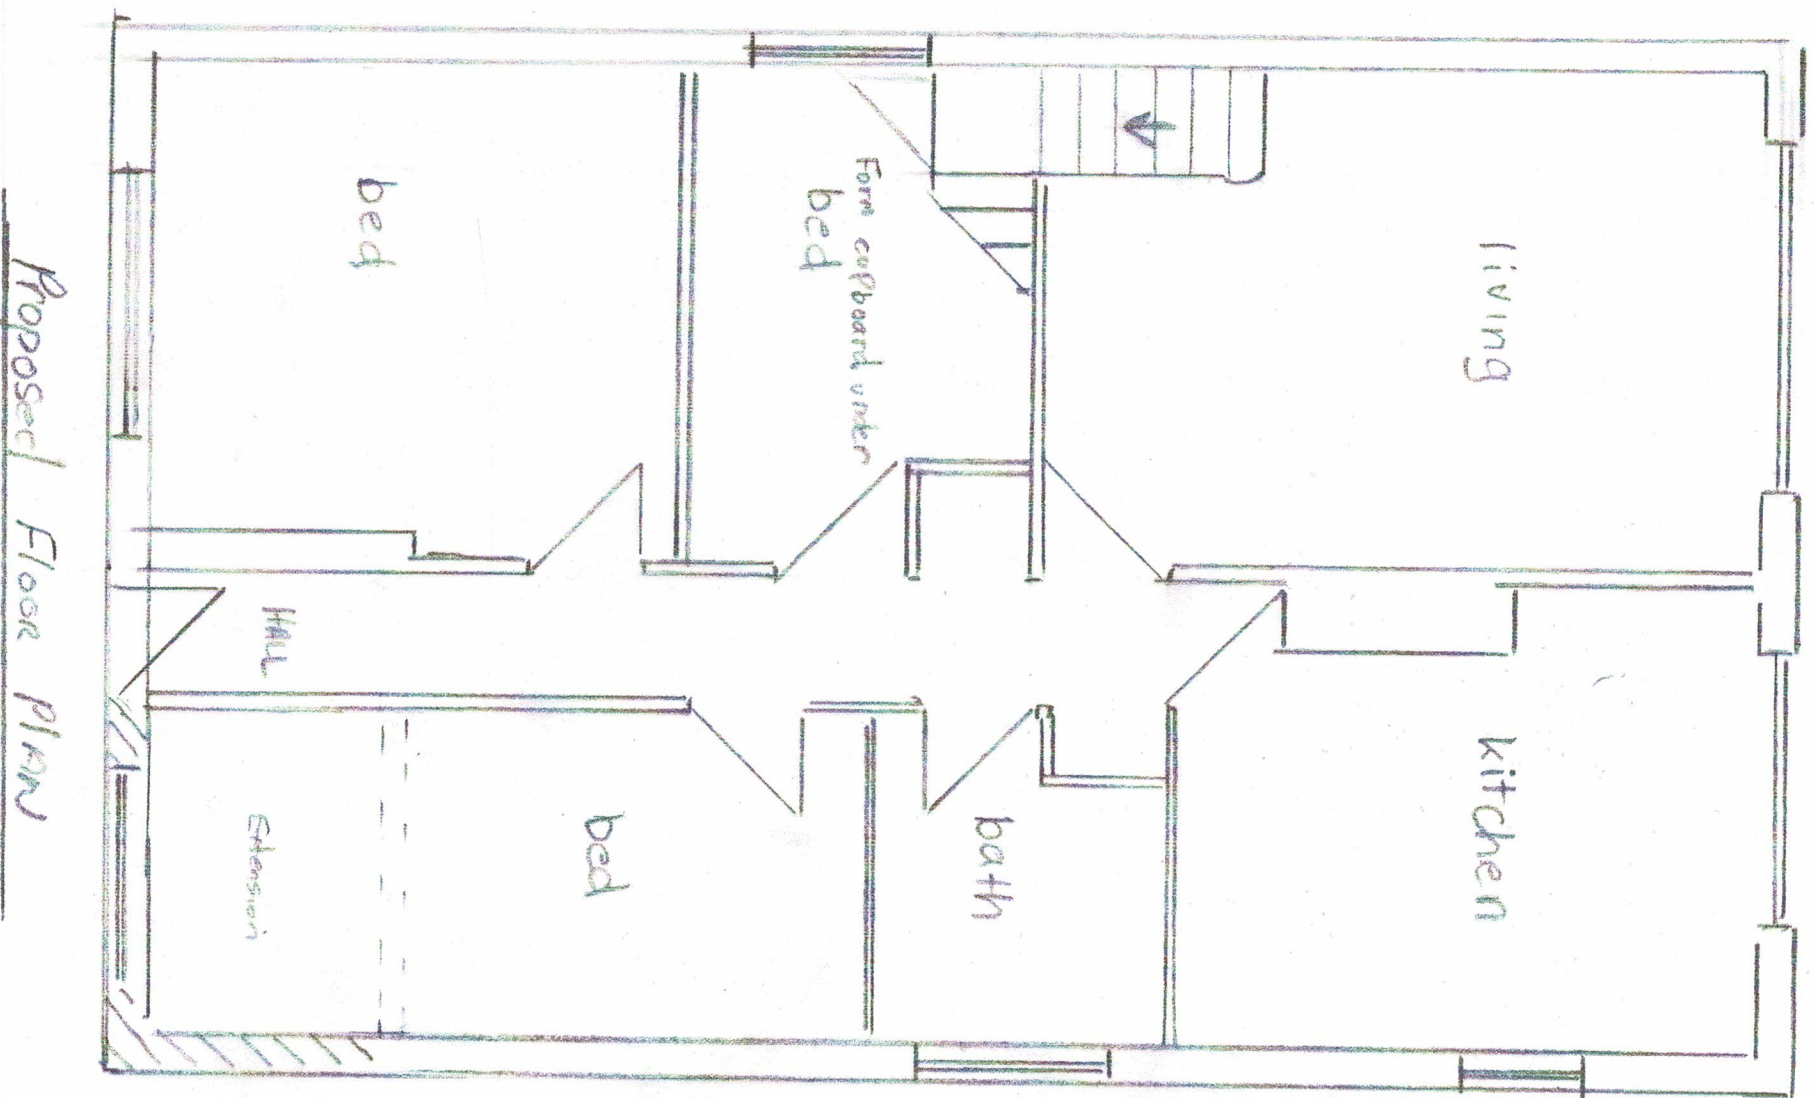


Proposed Floor Plan

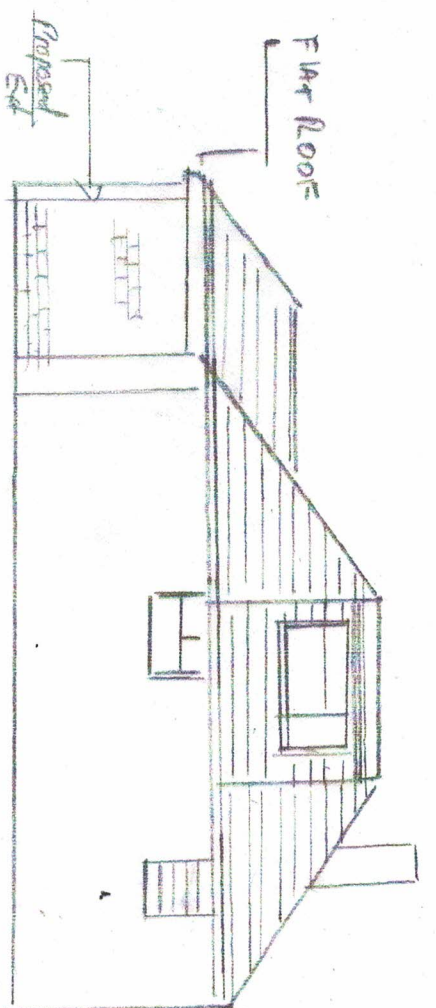

Proposed North Elevation

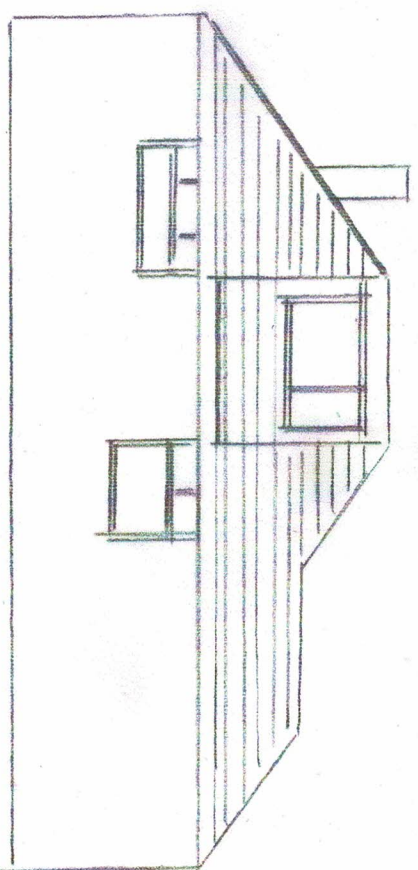

South Elevation

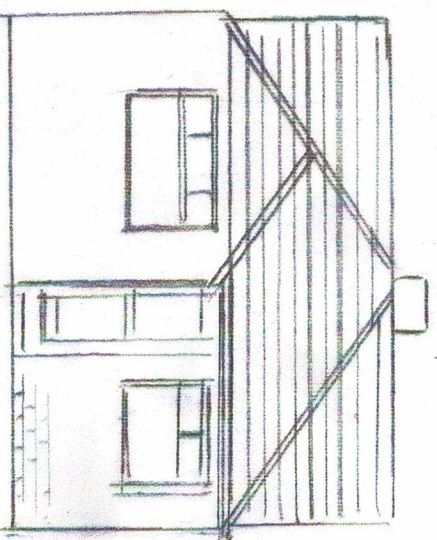

Proposed Front Elevation



FLAT LOG=

Mr Gibbs
109 Silverdale Drive
WATERLOOVILLE
P07-6DU
Proposed Front Flat
Roof Extension
Scale 1-50 - 1-100