


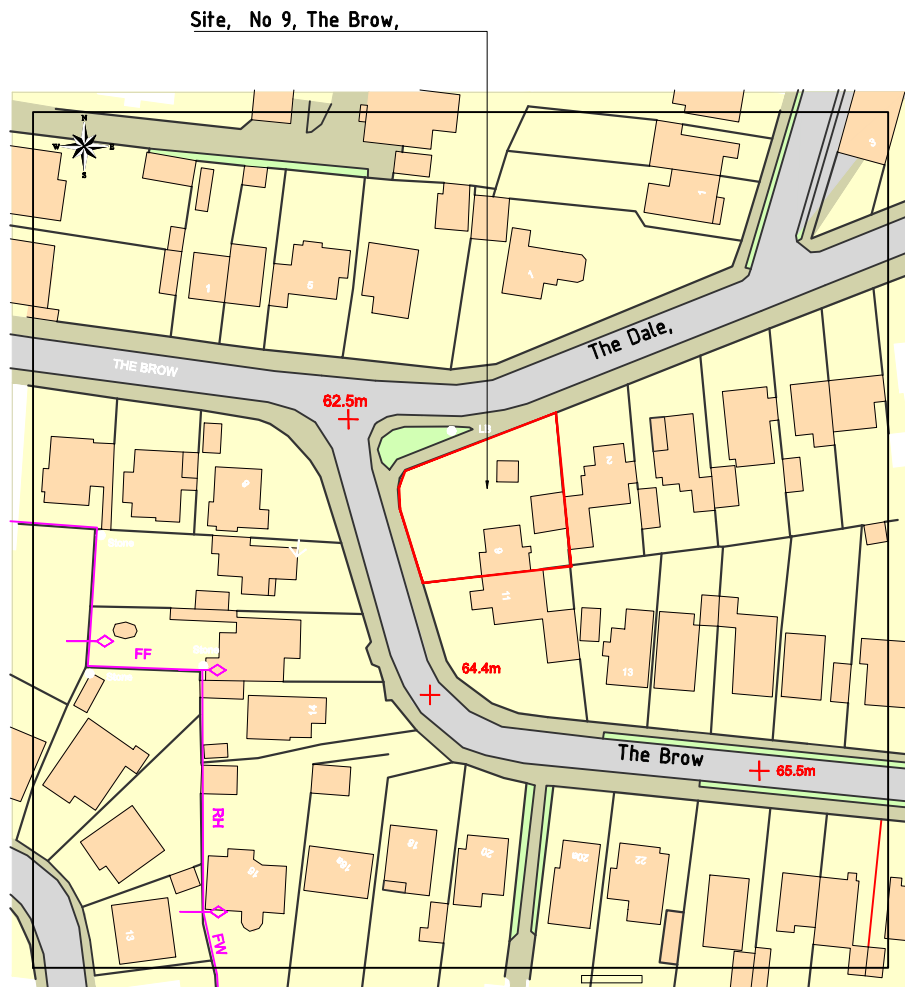

Location Plan

Scale: 1:1250,

This Plan includes the following Licensed Data: OS MasterMap Colour PDF Location Plan by the Ordnance Survey National Geographic Database and incorporating surveyed revision available at the date of production. Reproduction in whole or in part is prohibited without the prior permission of Ordnance Survey. The representation of a road, track or path is no evidence of a right of way. The representation of features, as lines is no evidence of a property boundary. © Crown copyright and database rights, 2021. Ordnance Survey 0100031673


emapsite™
plans

Prepared by: Bernard Sales, 17-08-2021



© Construction Design Projects
These drawings are not to be copied or distributed to third parties without the written consent of Construction Design Projects

NORTH

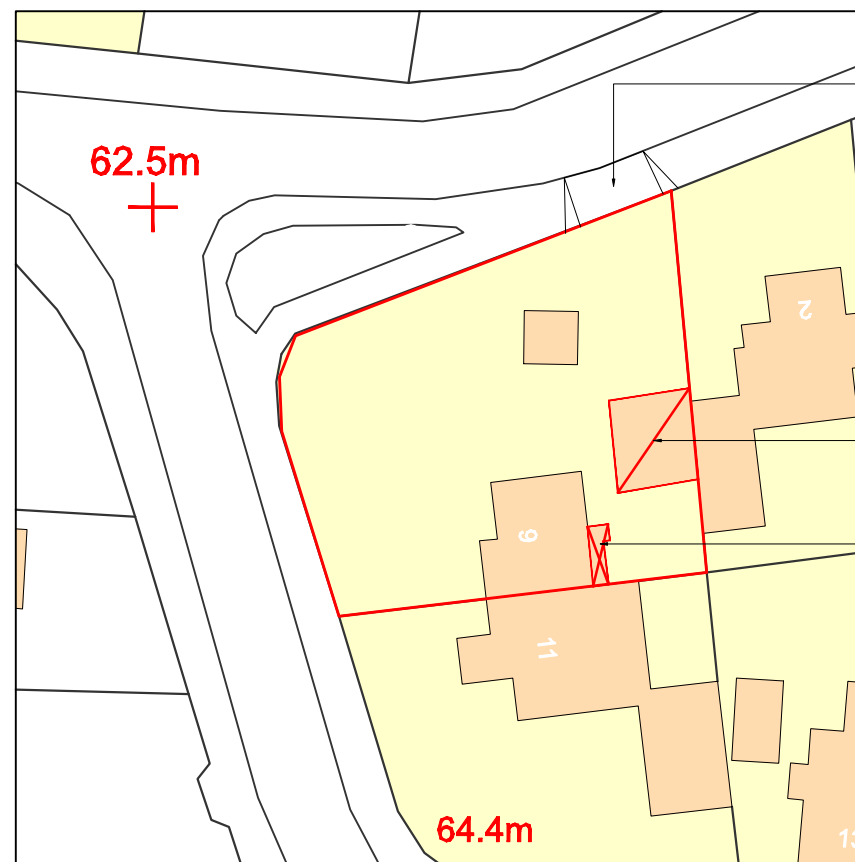


Existing rear access and pavement crossover

Existing prefabricated garage to be demolished

Existing Lean-to lobby to be demolished

Block Plan indicating existing to be demolished 1:500

Scale: 1:500

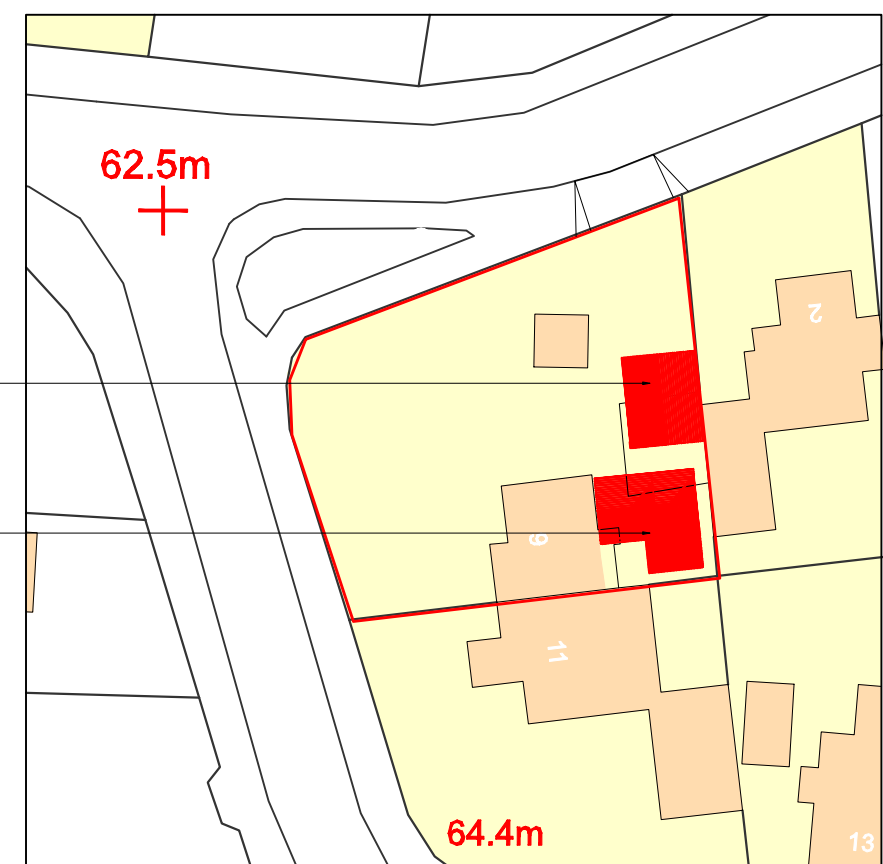

Proposed new garage to replace existing

Proposed new Extension

Block Plan indicating proposed new works 1:500

rev F, drawings updated for new planning application may23 bfs
rev E extension length Finalised jul 22 bfs
rev D extension reduced in length jul 22 bfs
rev C location plan road names added june22 bfs
rev B, location plan corrected Oct 21 bfs
rev A, Issued for Planning Approval sept 21 bfs

project
Proposed New Extension and replacement garage
9 The Brow, Purbrook

drawing title
Site Location and Block Plans

drawn by
bf.sales

date
aug 2021

job No

Drg No

checked by
bf.sales

date
aug 2021

2016

01

scale
1:1250 & 500

rev
B C D E F



Architectural, Civil & Structural
Drafting Services

6 Tukes Avenue, Bridgemark
Gosport, Hampshire, PO13 0SE
tel 01329 311671 tel 07956 065421
Bernie_cdp100@hotmail.com