




EXISTING ELEVATION A
Scale - 1:200

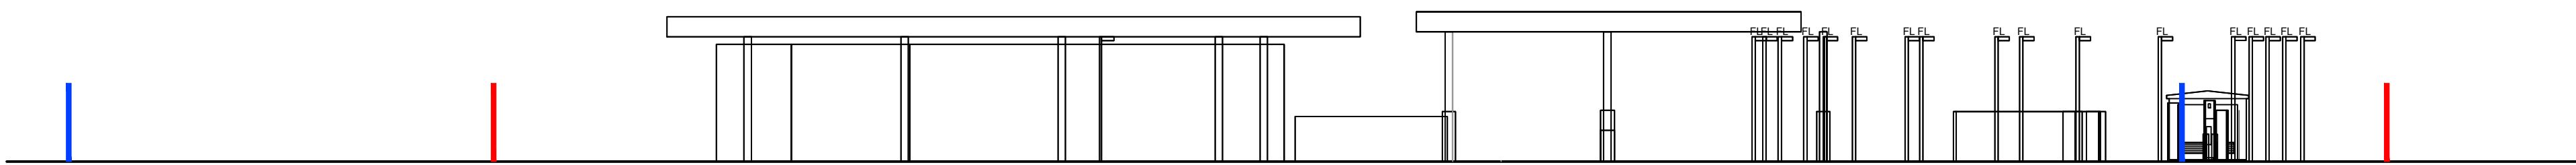


EXISTING ELEVATION B
Scale - 1:200

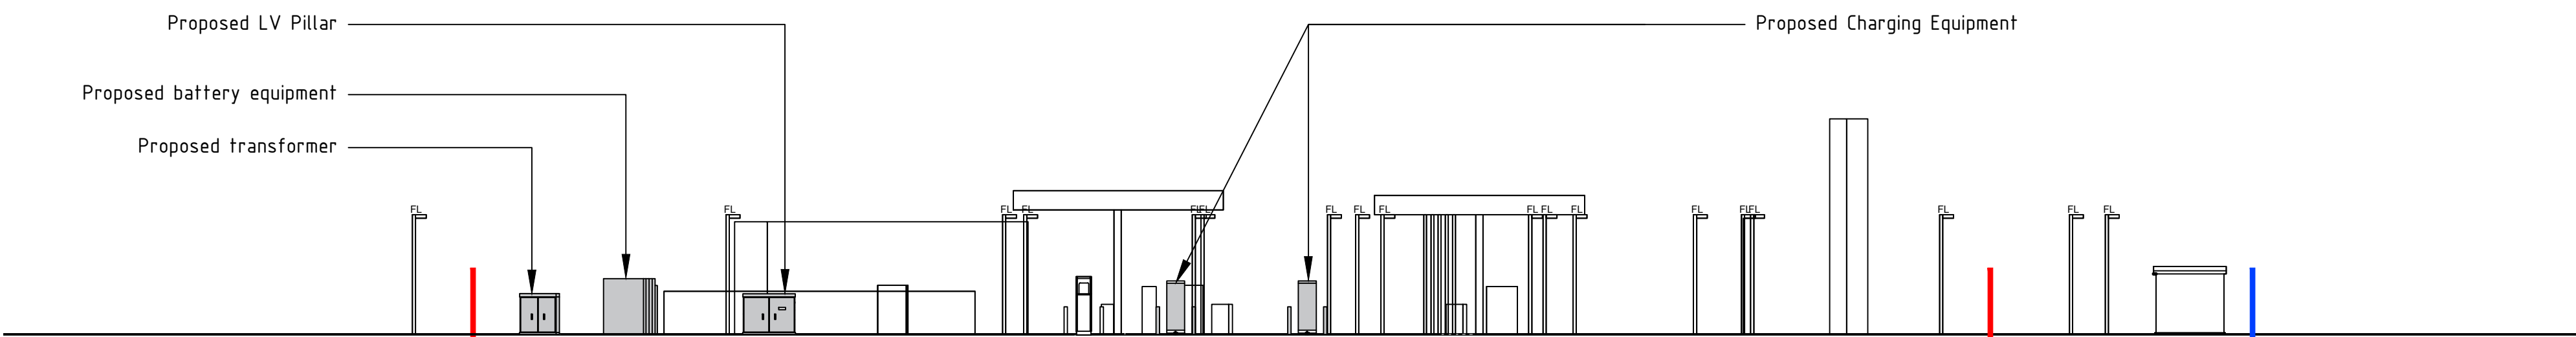


PROPOSED ELEVATION A
Scale - 1:200

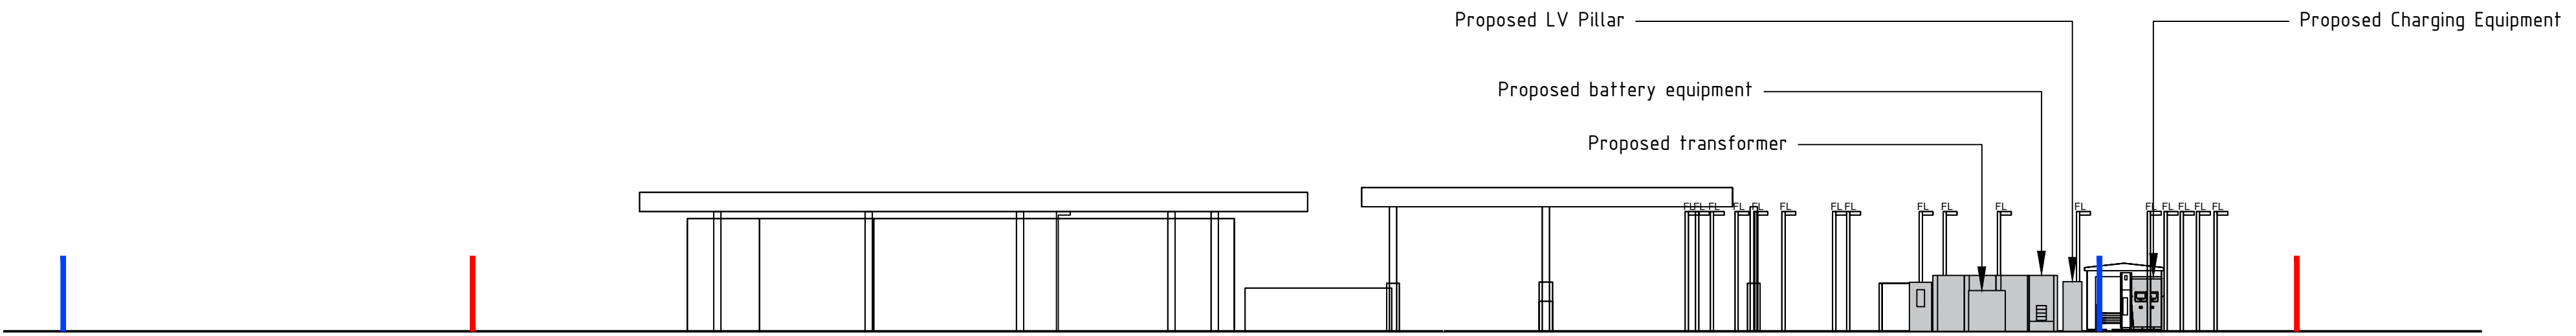

PROPOSED ELEVATION B
Scale - 1:200

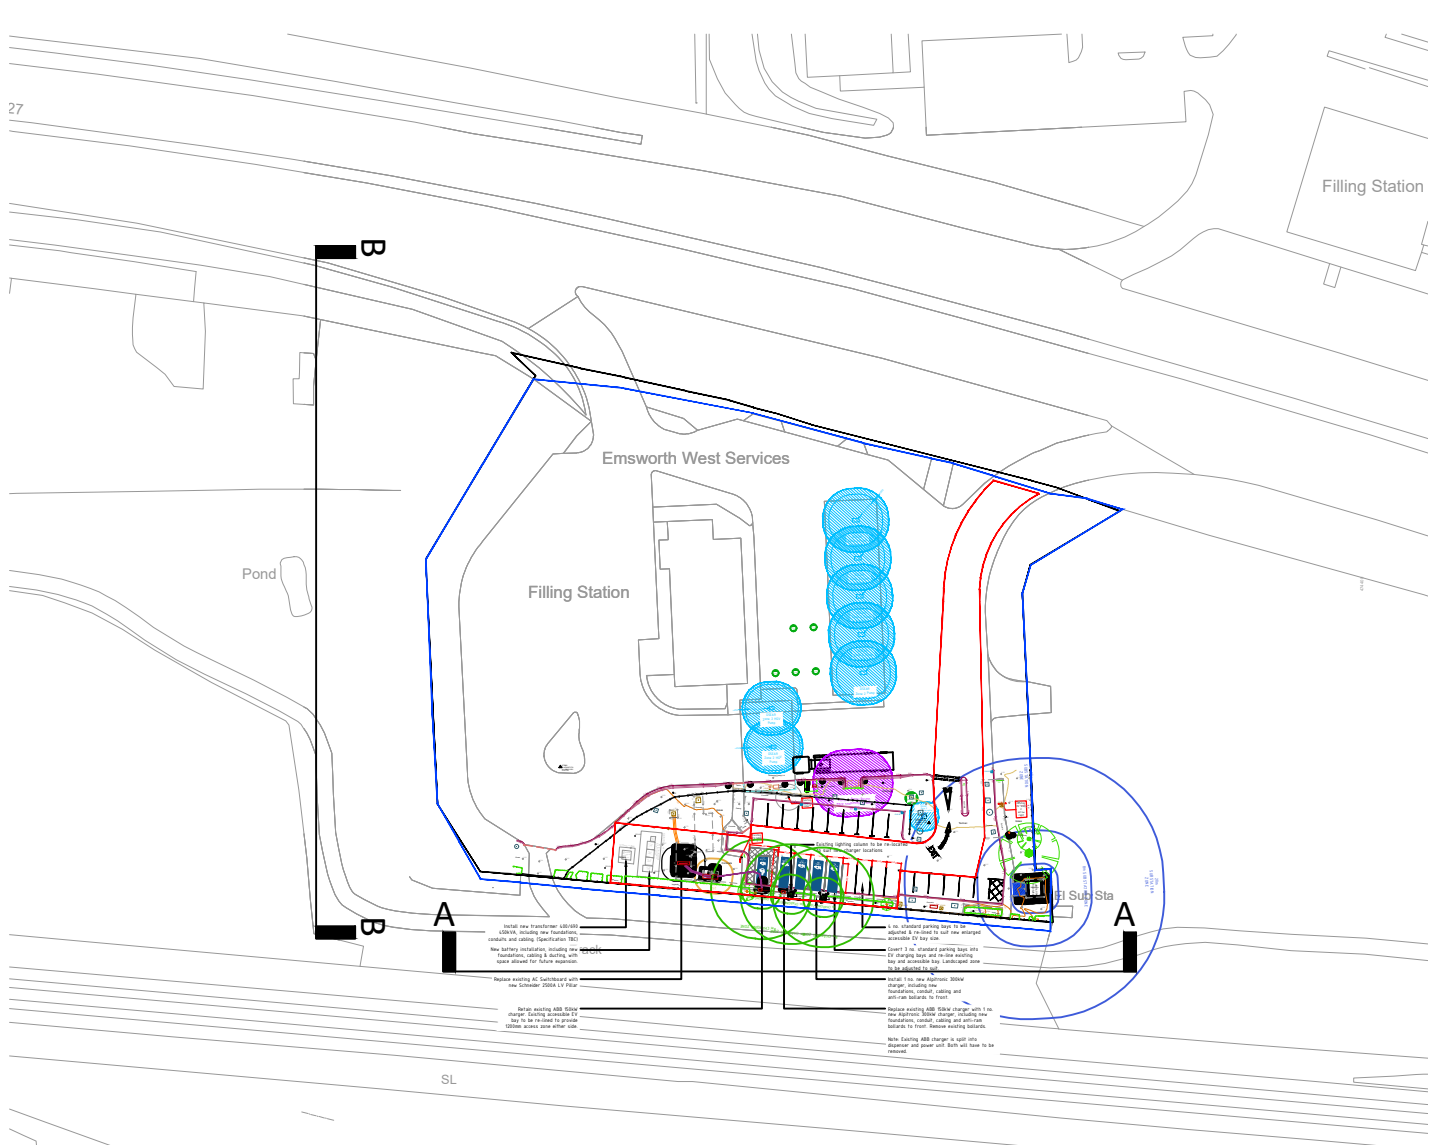

LOCATION PLAN : Scale 1:1250

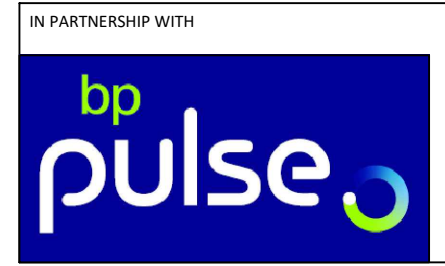

REV:	DESCRIPTION:	BY:	DATE:
STATUS: PLANNING			
envevo Unit A Fullarton Court, 3 Drumhead Place Cambuslang, Glasgow, G32 8EY Tel: 0141 428 4440 www.envevo.co.uk			
CLIENT: BP Pulse Breckland, Linford Wood Milton Keynes MK14 6GY			
PROJECT: Emsworth SF Connect A27, Westbound Emsworth PO10 7RB			
DRAWING TITLE: Site Elevations			
SCALE AT A1: 1:200	DATE: 28/03/24	DRAWN: KR	CHECKED: RM
PROJECT NO: ENV8842	DRAWING REF: P(00)002	REVISION:	