



- ① Single ply flat roof ② Aluminum doors ③ Render (smooth) ④ Slate roof tiles ⑤ Roof lantern ⑥ White uPvc doors & windows ⑦ Bricks to match existing

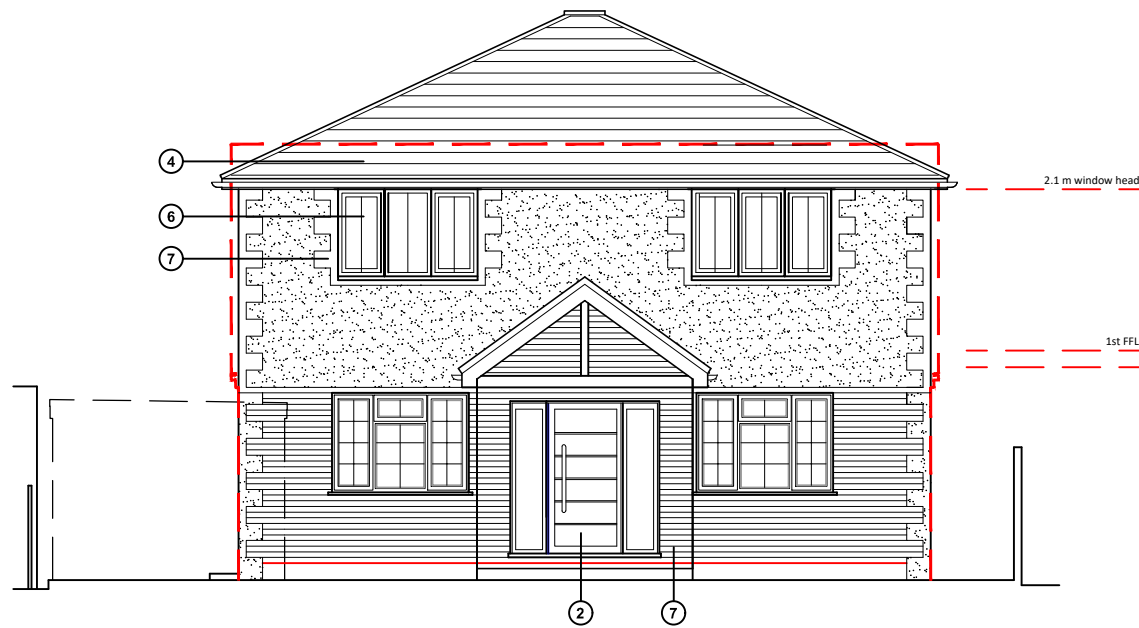


North (front) elevation

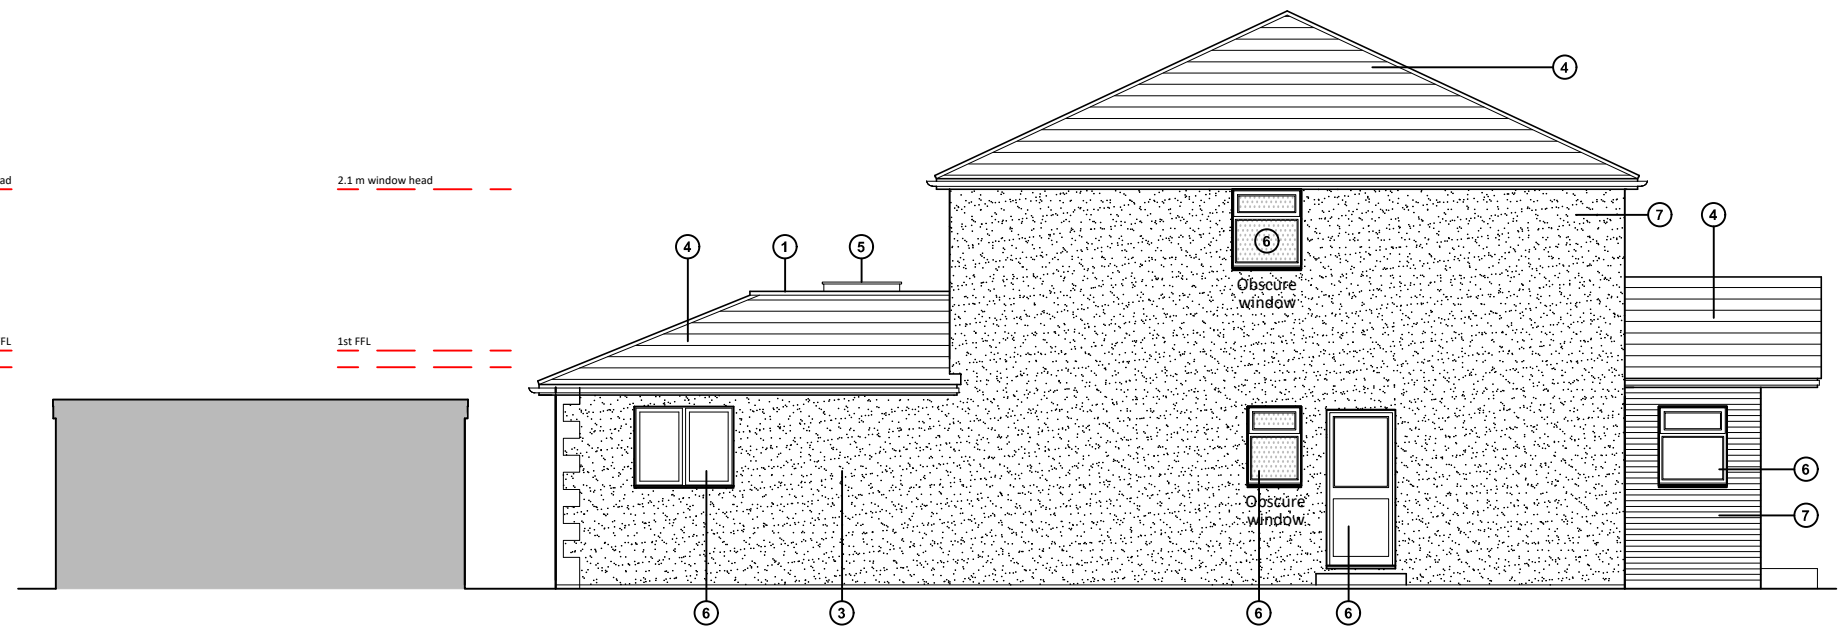

East (side) elevation



South (rear) elevation

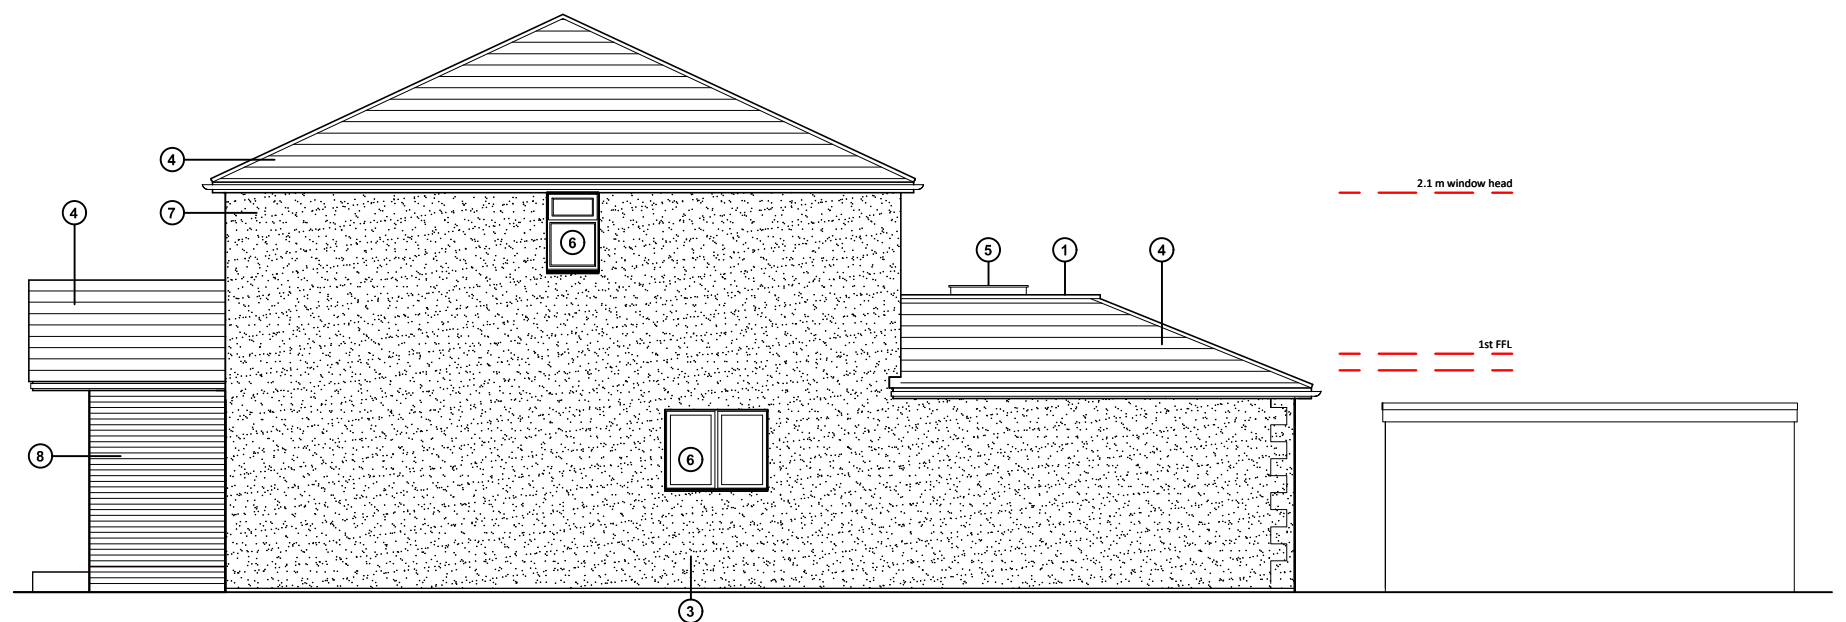

West (side) elevation

Proposed elevations scale 1:100



For MR & MRS DIMENT	Title PROPOSED ELEVATIONS	Office Tel: 01243 933732
Project PROPOSED EXTENSIONS AT 622 SOUTHLEIGH ROAD, EMSWORTH, PO10 7TA	Date JAN 2024	Email: admin@jb-architecturedesign.com
	Drawn JB	Web: www.jb-architecturedesign.com
	Scale 1:100 @ A3	
	Job Number PL 768.24	Checked -
	Drawing Number -06	Revision G