
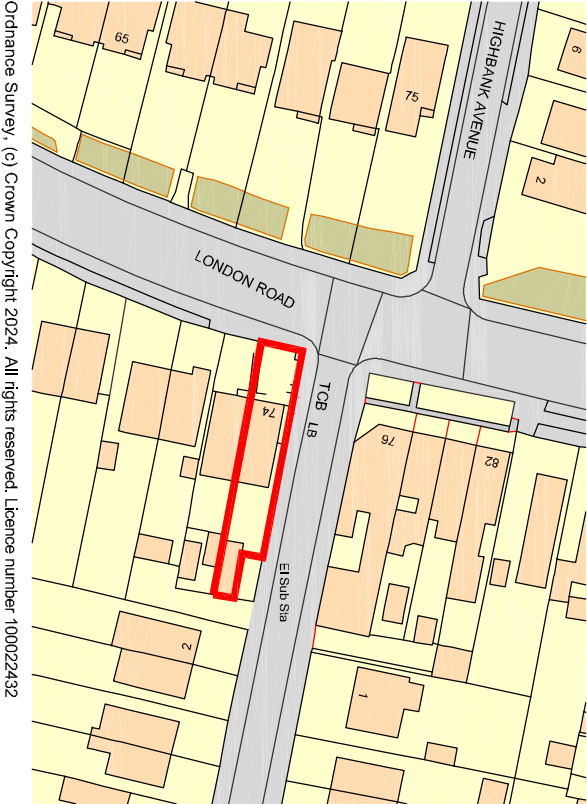



Scale in Metres
0 10 20 30 40 50 60 for 1:1250

Existing


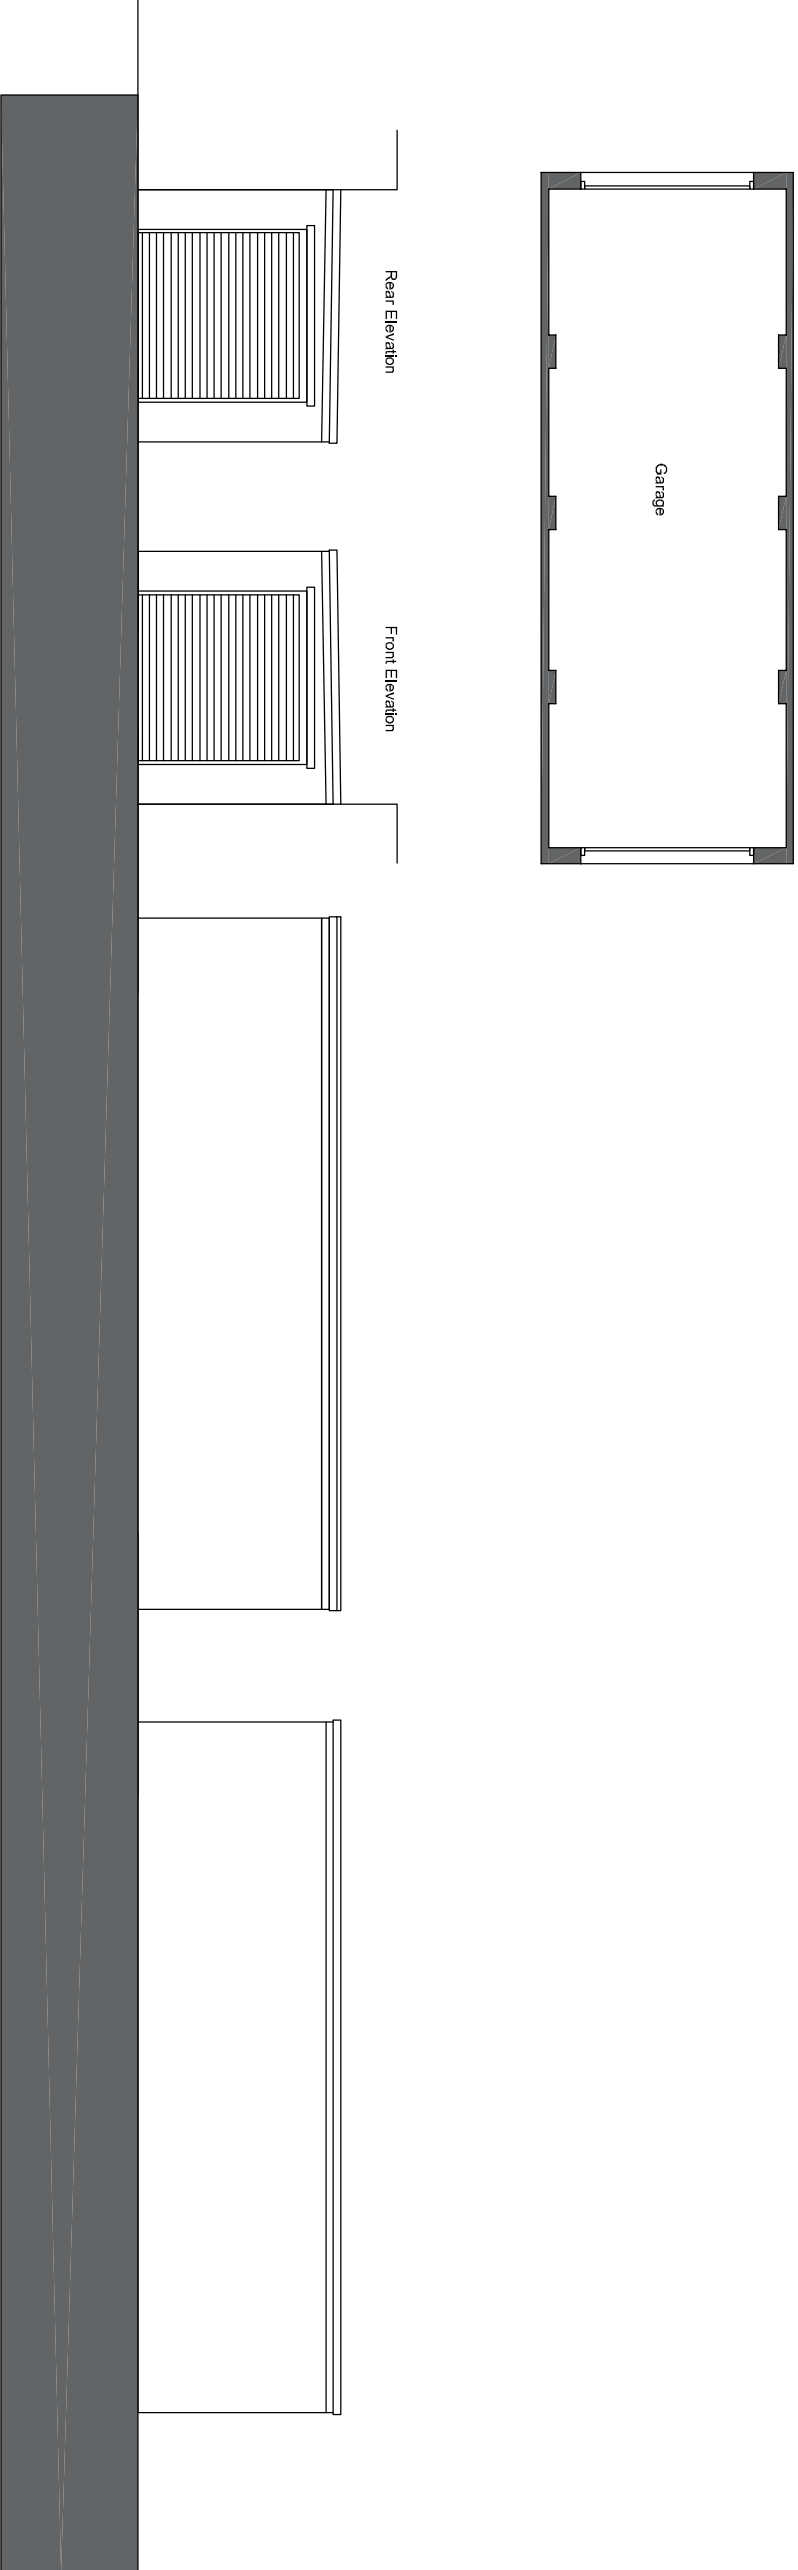


Ordnance Survey, (c) Crown Copyright 2024. All rights reserved. Licence number 100022432

Scale in Metres
0 5 10 15 20 25 for 1:500

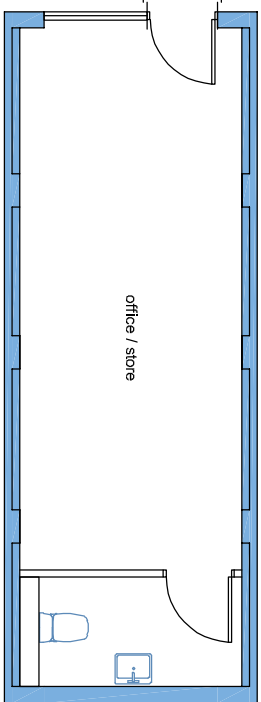

Proposed

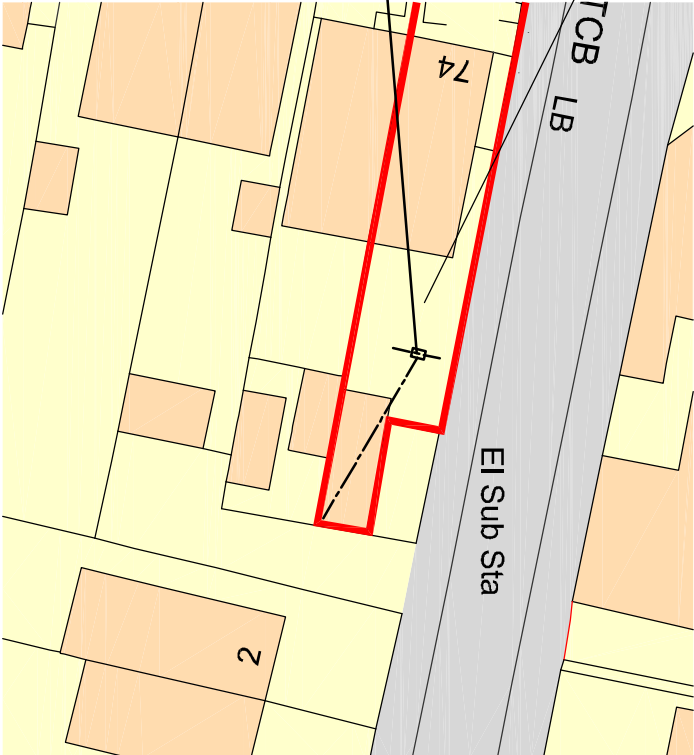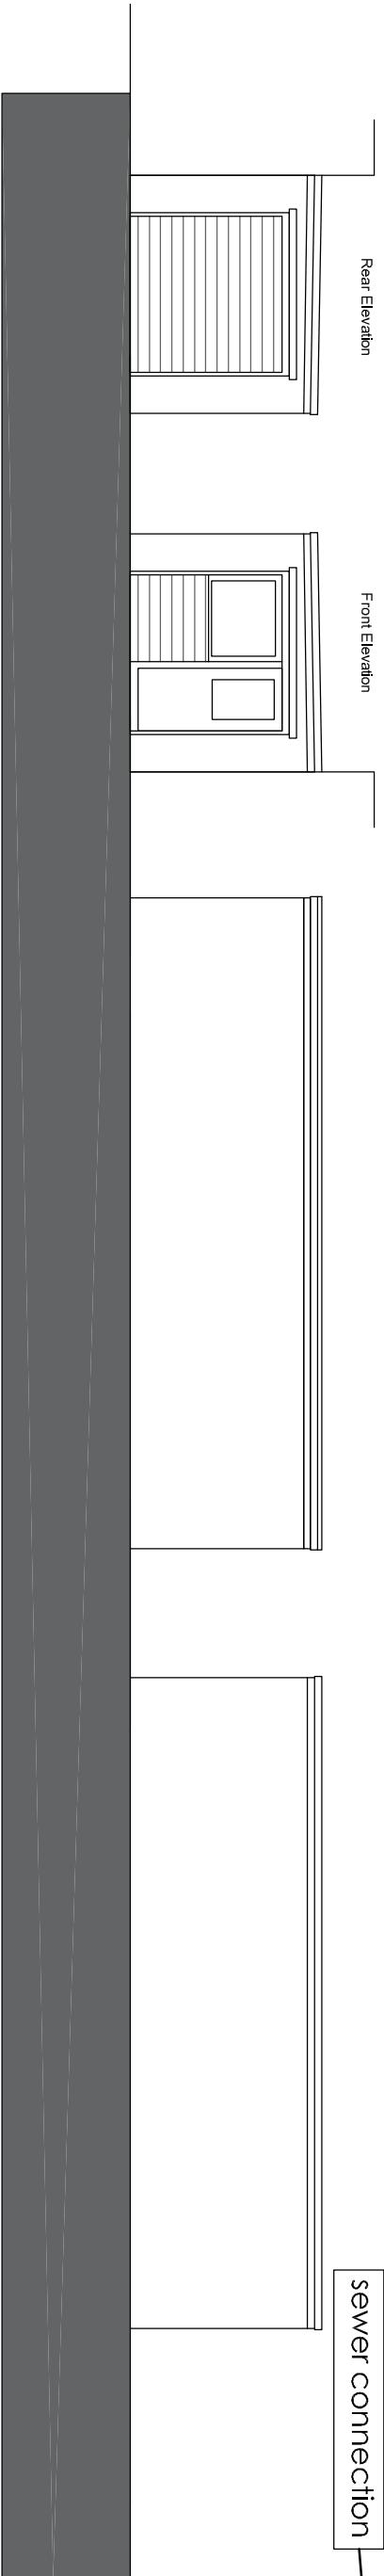

Scale in Metres
0 1 2 3 4 5 for 1:100

REVISION:

Drawing Title:

Rear Garage Conversion

Project:

74 London Road
Widley

Drawn By:

CRF

Date:

10/02/24

SHEET SIZE:

A2

Approved By:

Date:

Drawing No.:

CFA

FULL

BS

Revision:

Scale:

1/100

Chris Flint Associates Ltd

CHARTERED SURVEYORS - PROJECT MANAGERS

DEVELOPMENT CONSULTANTS

2 Emerald Close Waterlooville Hants PO7 8NZ

tel: 023 92 432484 fax: 023 92 338554

Email: chris@flintassociates.co.uk

PLANNING