


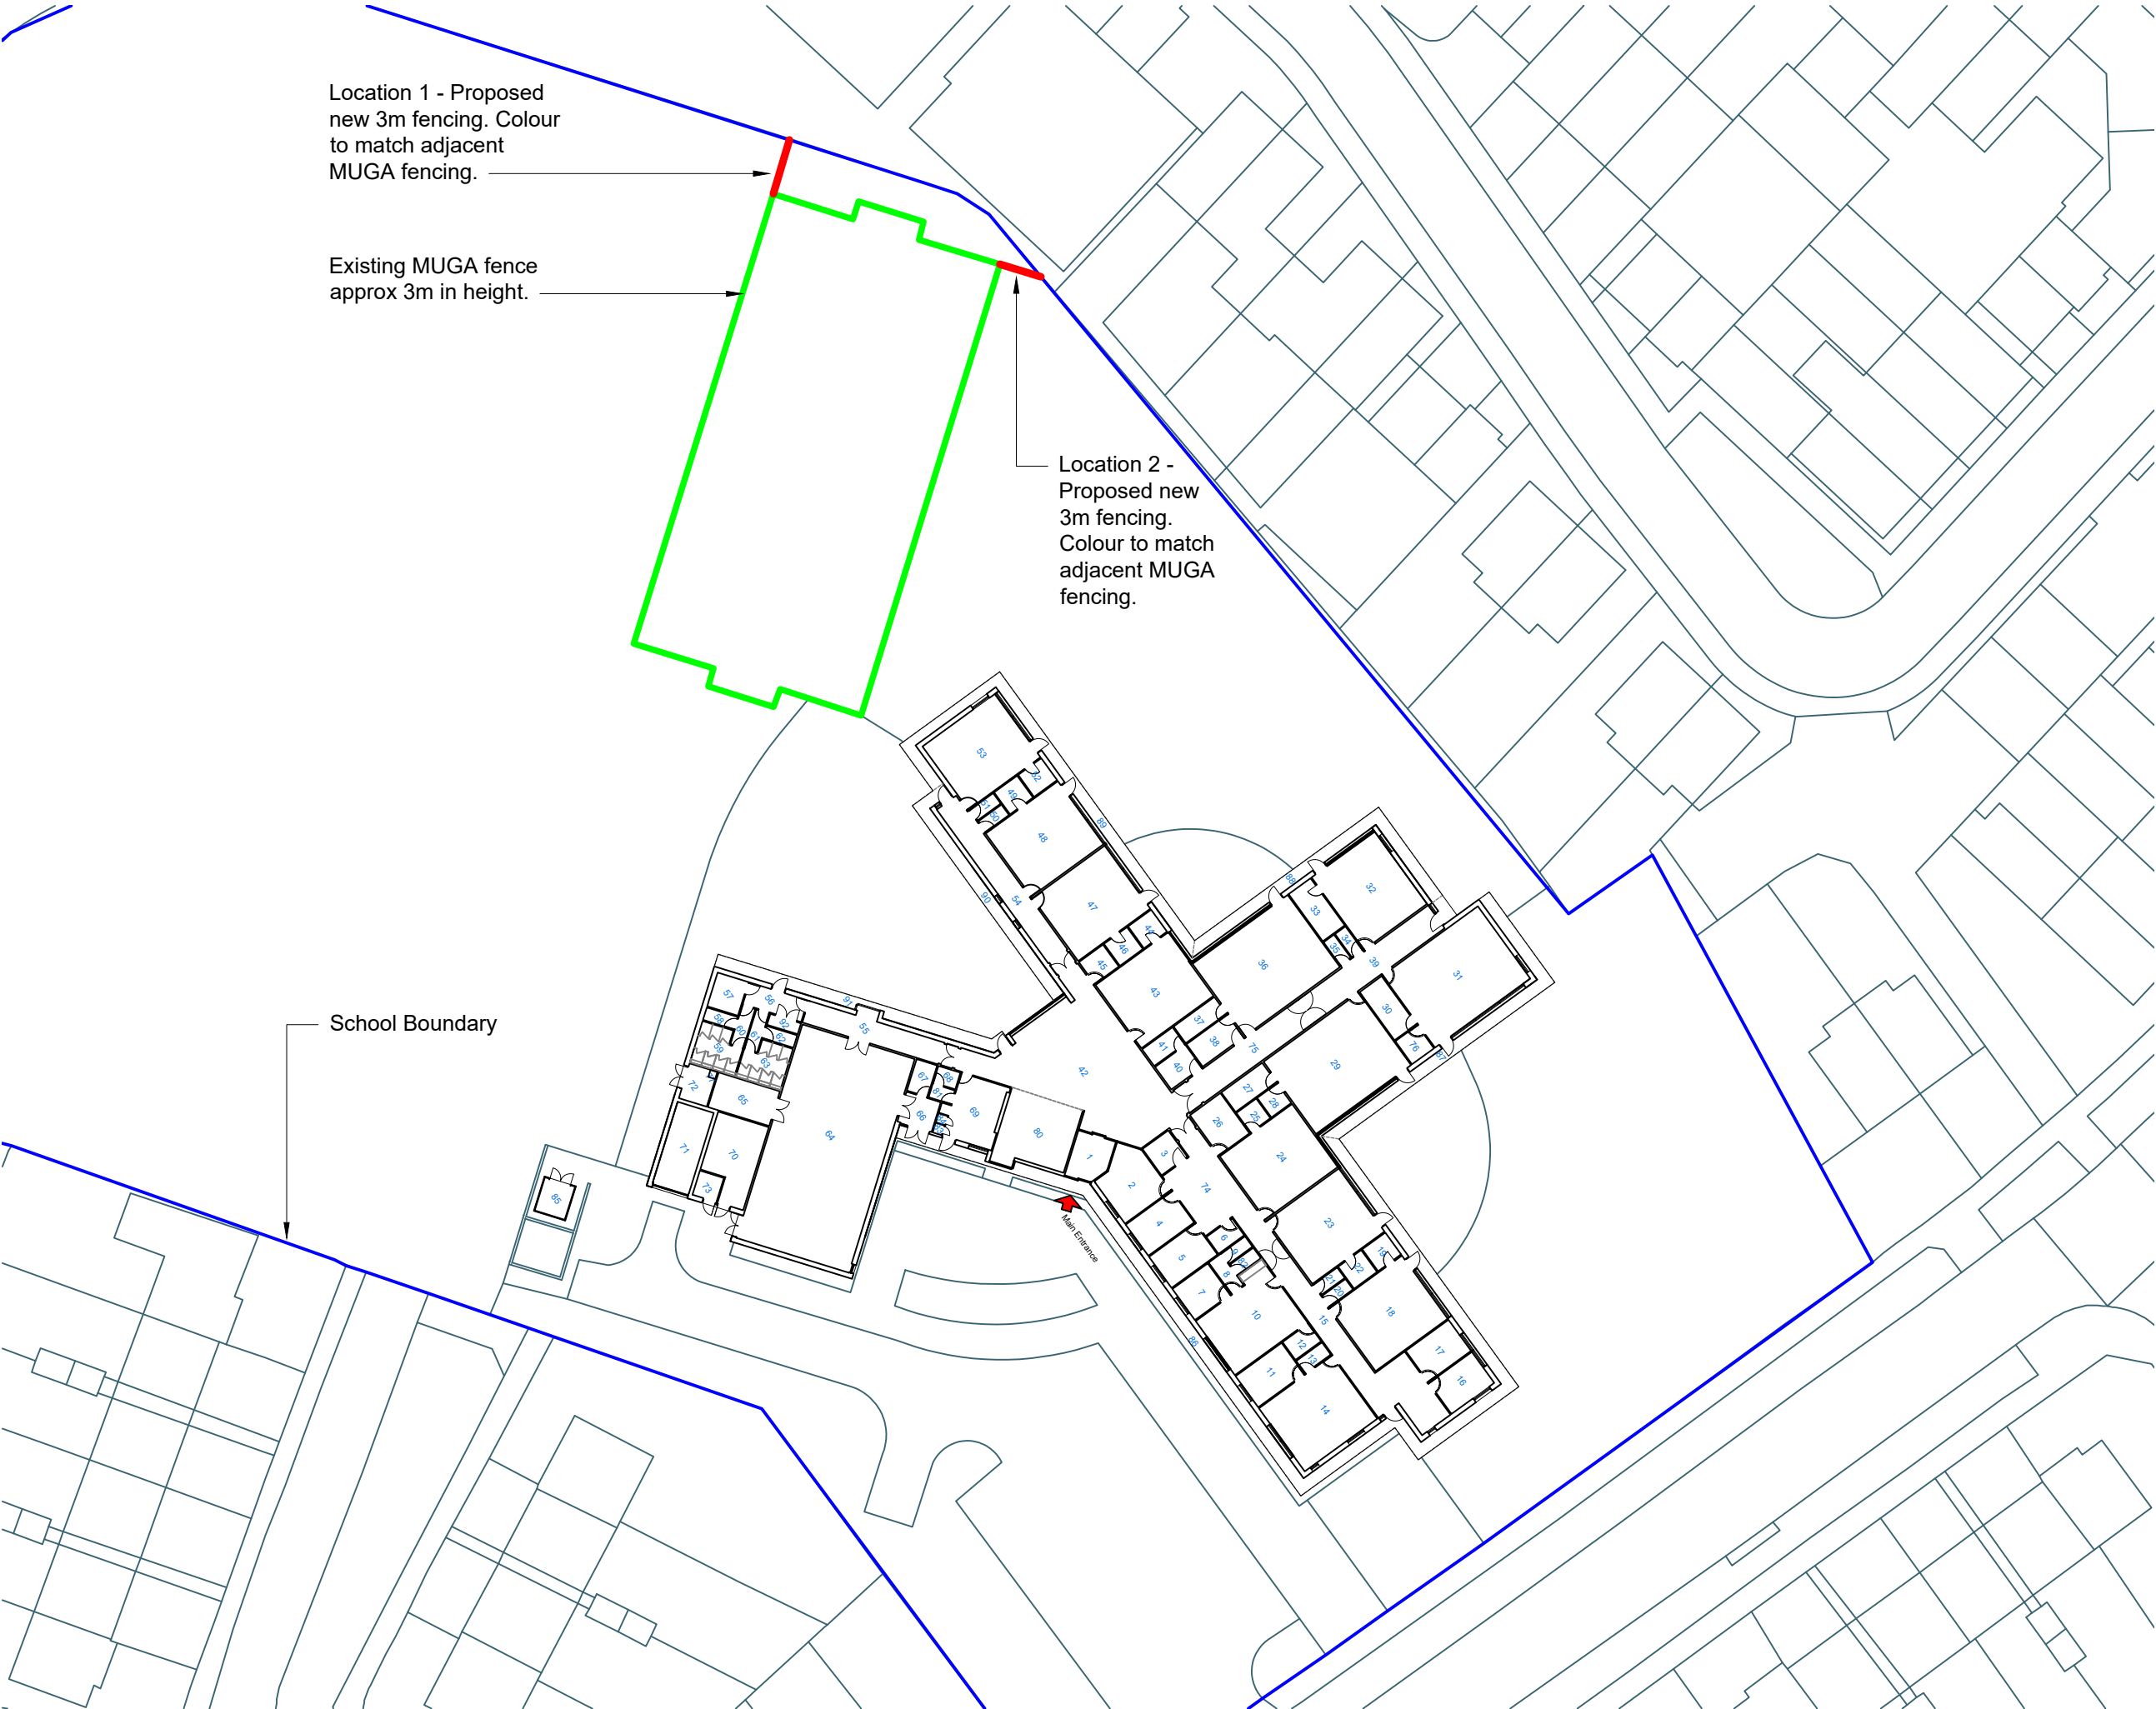

- General Notes**
1. This drawing is © copyright Hampshire County Council 2022. No unauthorised reproduction of any kind is permitted.
 2. No dimensions to be scaled from this drawing. Verify all dimensions prior to construction. Immediately report any discrepancies on the document to the Architect/Contract Administrator. This document shall be read in conjunction with associated models, specifications and related consultant's documents.
 3. Drawing to be read with all relevant Architectural, Interiors, Structural, M&E, Drainage/Public Health, Landscape, Civils and Interiors drawings and specifications.
 4. This map is reproduced from Ordnance Survey material with the permission of Ordnance Survey on behalf of the controller of Her Majesty's Stationery Office © Crown copyright. Unauthorised reproduction infringes Crown Copyright & may lead to prosecution or civil proceedings (100019180) 2022.

Notes:

Rev	Description	Date	By	Chkd
-----	-------------	------	----	------

HCC Property Services,
Three Ministers House,
76 High Street, Winchester SO23 8UL
tel: (01962) 947801



PROJECT NAME
Key Education Centre, Park House Farm Way, Havant
PO9 4AJ

SHEET NAME
New fencing
Location Plan
Proposed

SCALE 1:500 @ A3

DRAWN JM
CHKD
APRV

DRAWING No.
project code - originator - volume - level - type - role - number

Key Education Centre-New Fencing-1000-R1

code description