
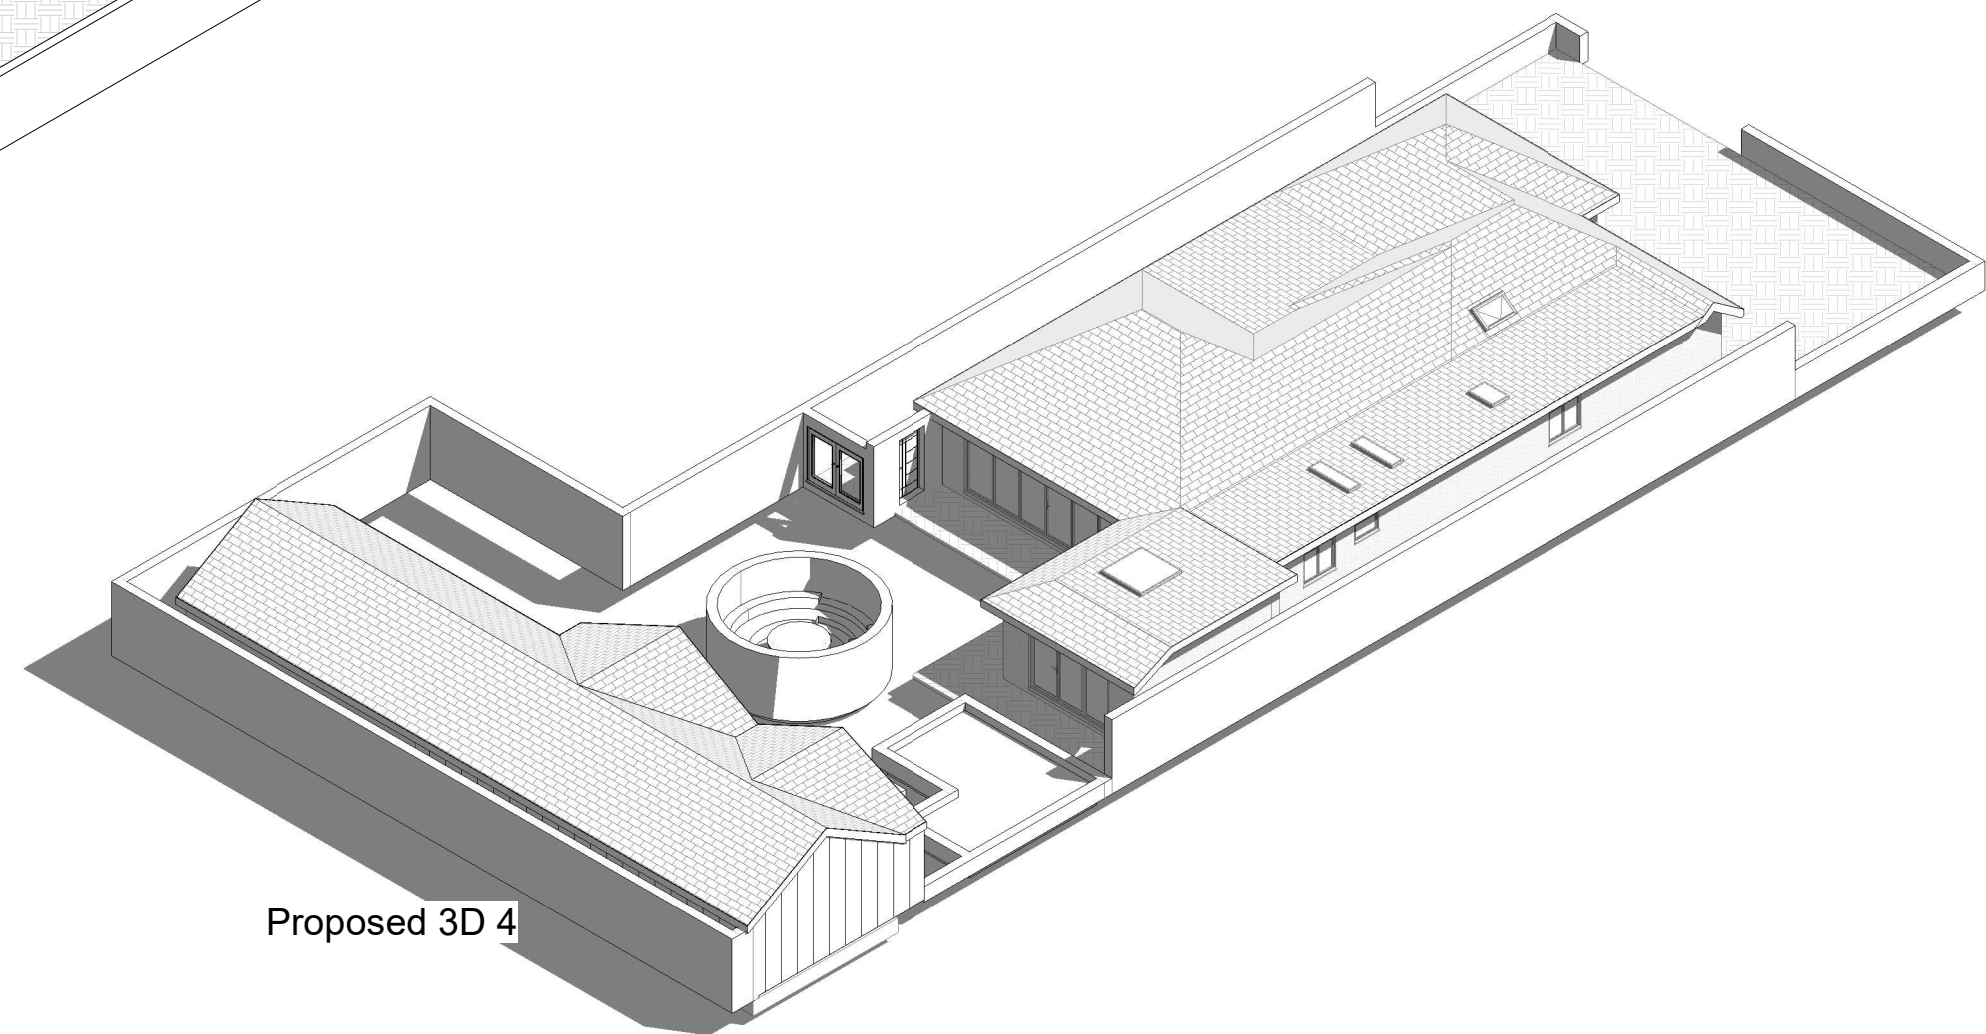


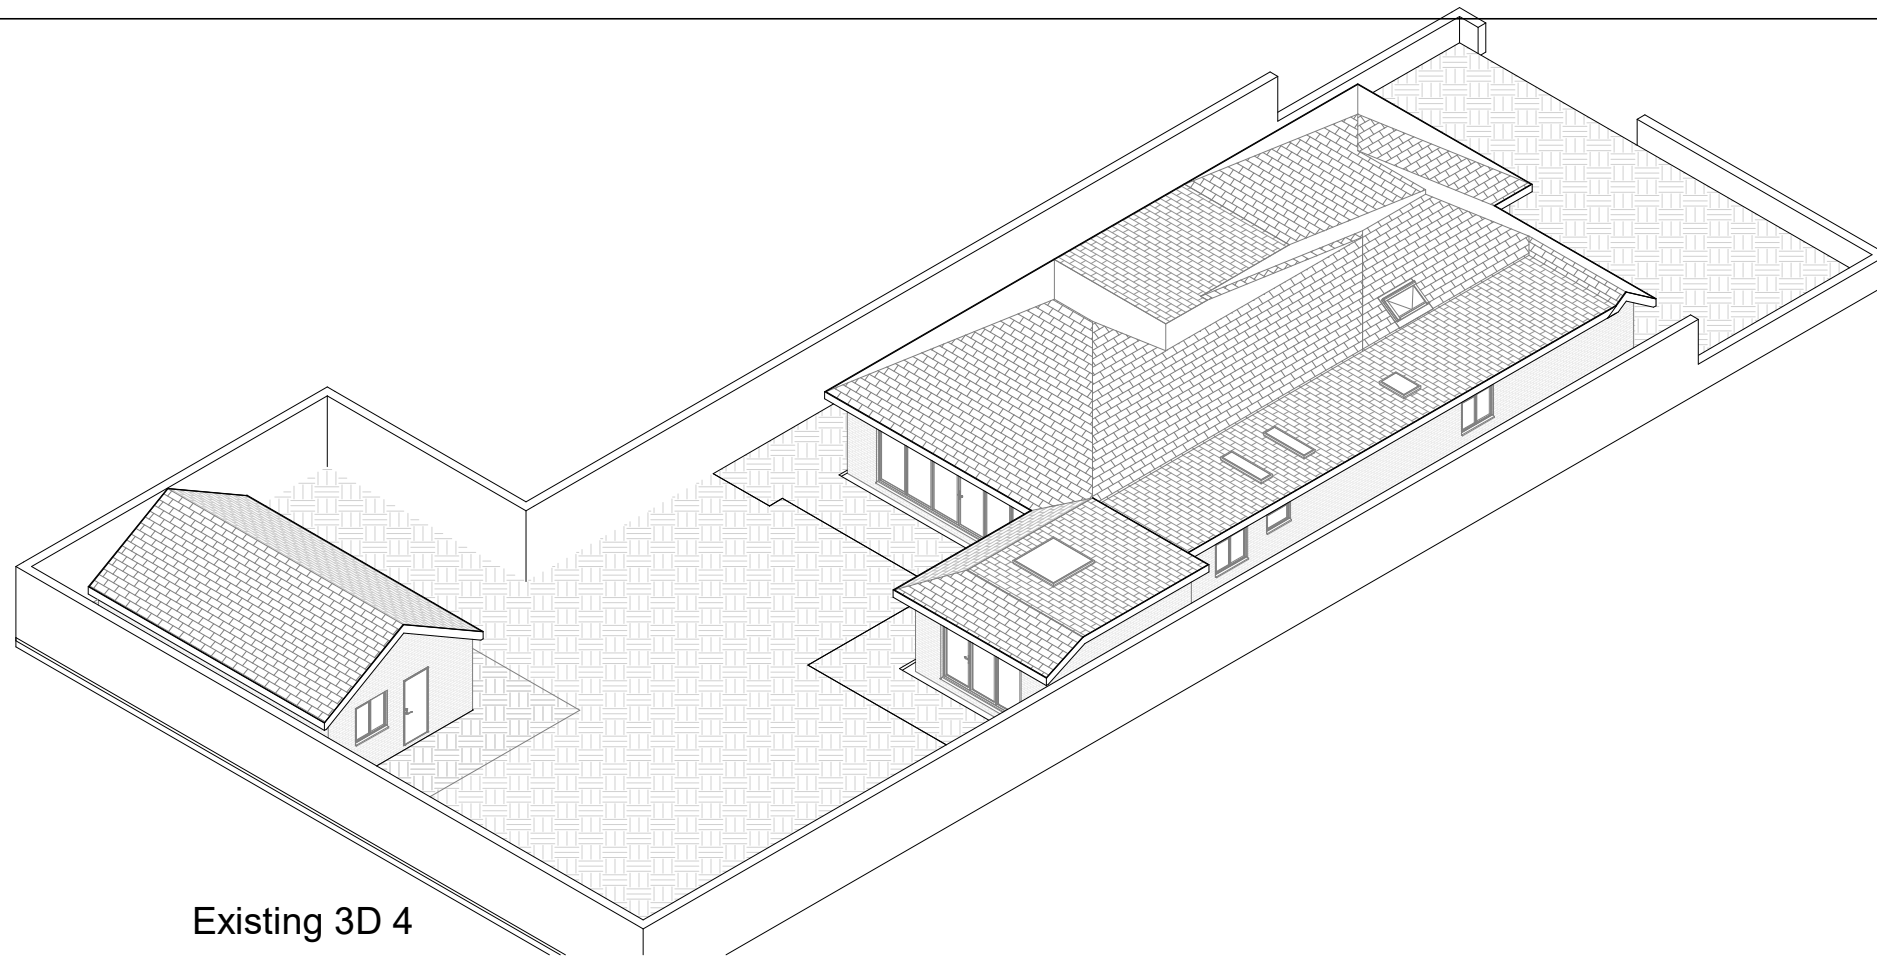

1:500		50
1:200		20
1:100		10
1:50		5

All measurement to be checked on site prior to any commenment

Parkers Design Limited - The Studio @ 90, PO9 2PR

www.pexd.co.uk - info@parkersdesign.com - 07776 008822

PROJECT	32 St. Marys Road PO11 9DB	CLIENT Williams				
		Date Issue Date		Scale (@ A3)		
SHEET	3D 4	Drawn by	SW	DRAWING NUMBER		REV
		Checked by	SR	P 10		