



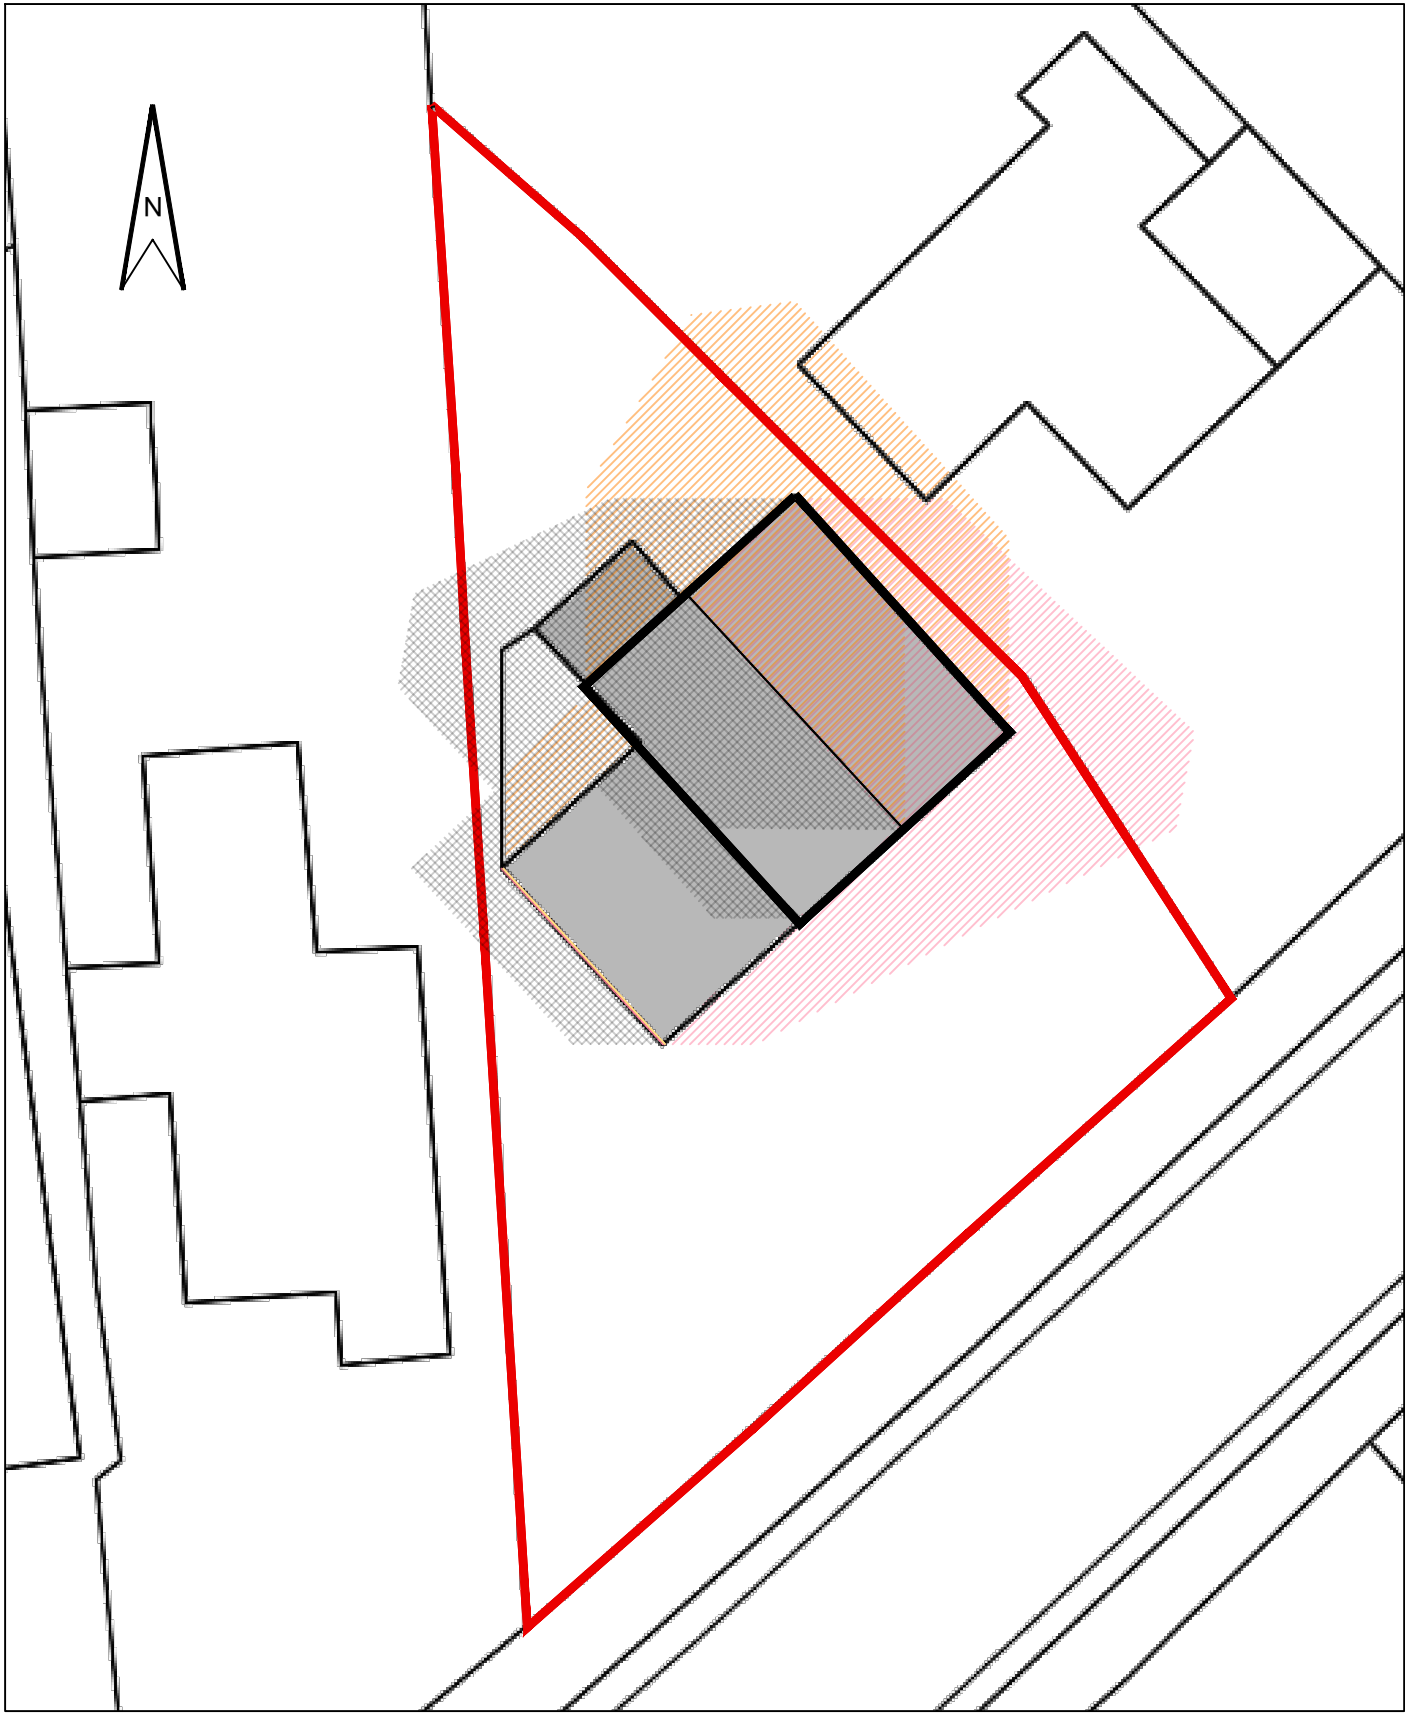

EXISTING shadowing



Scale 1:200 at A3

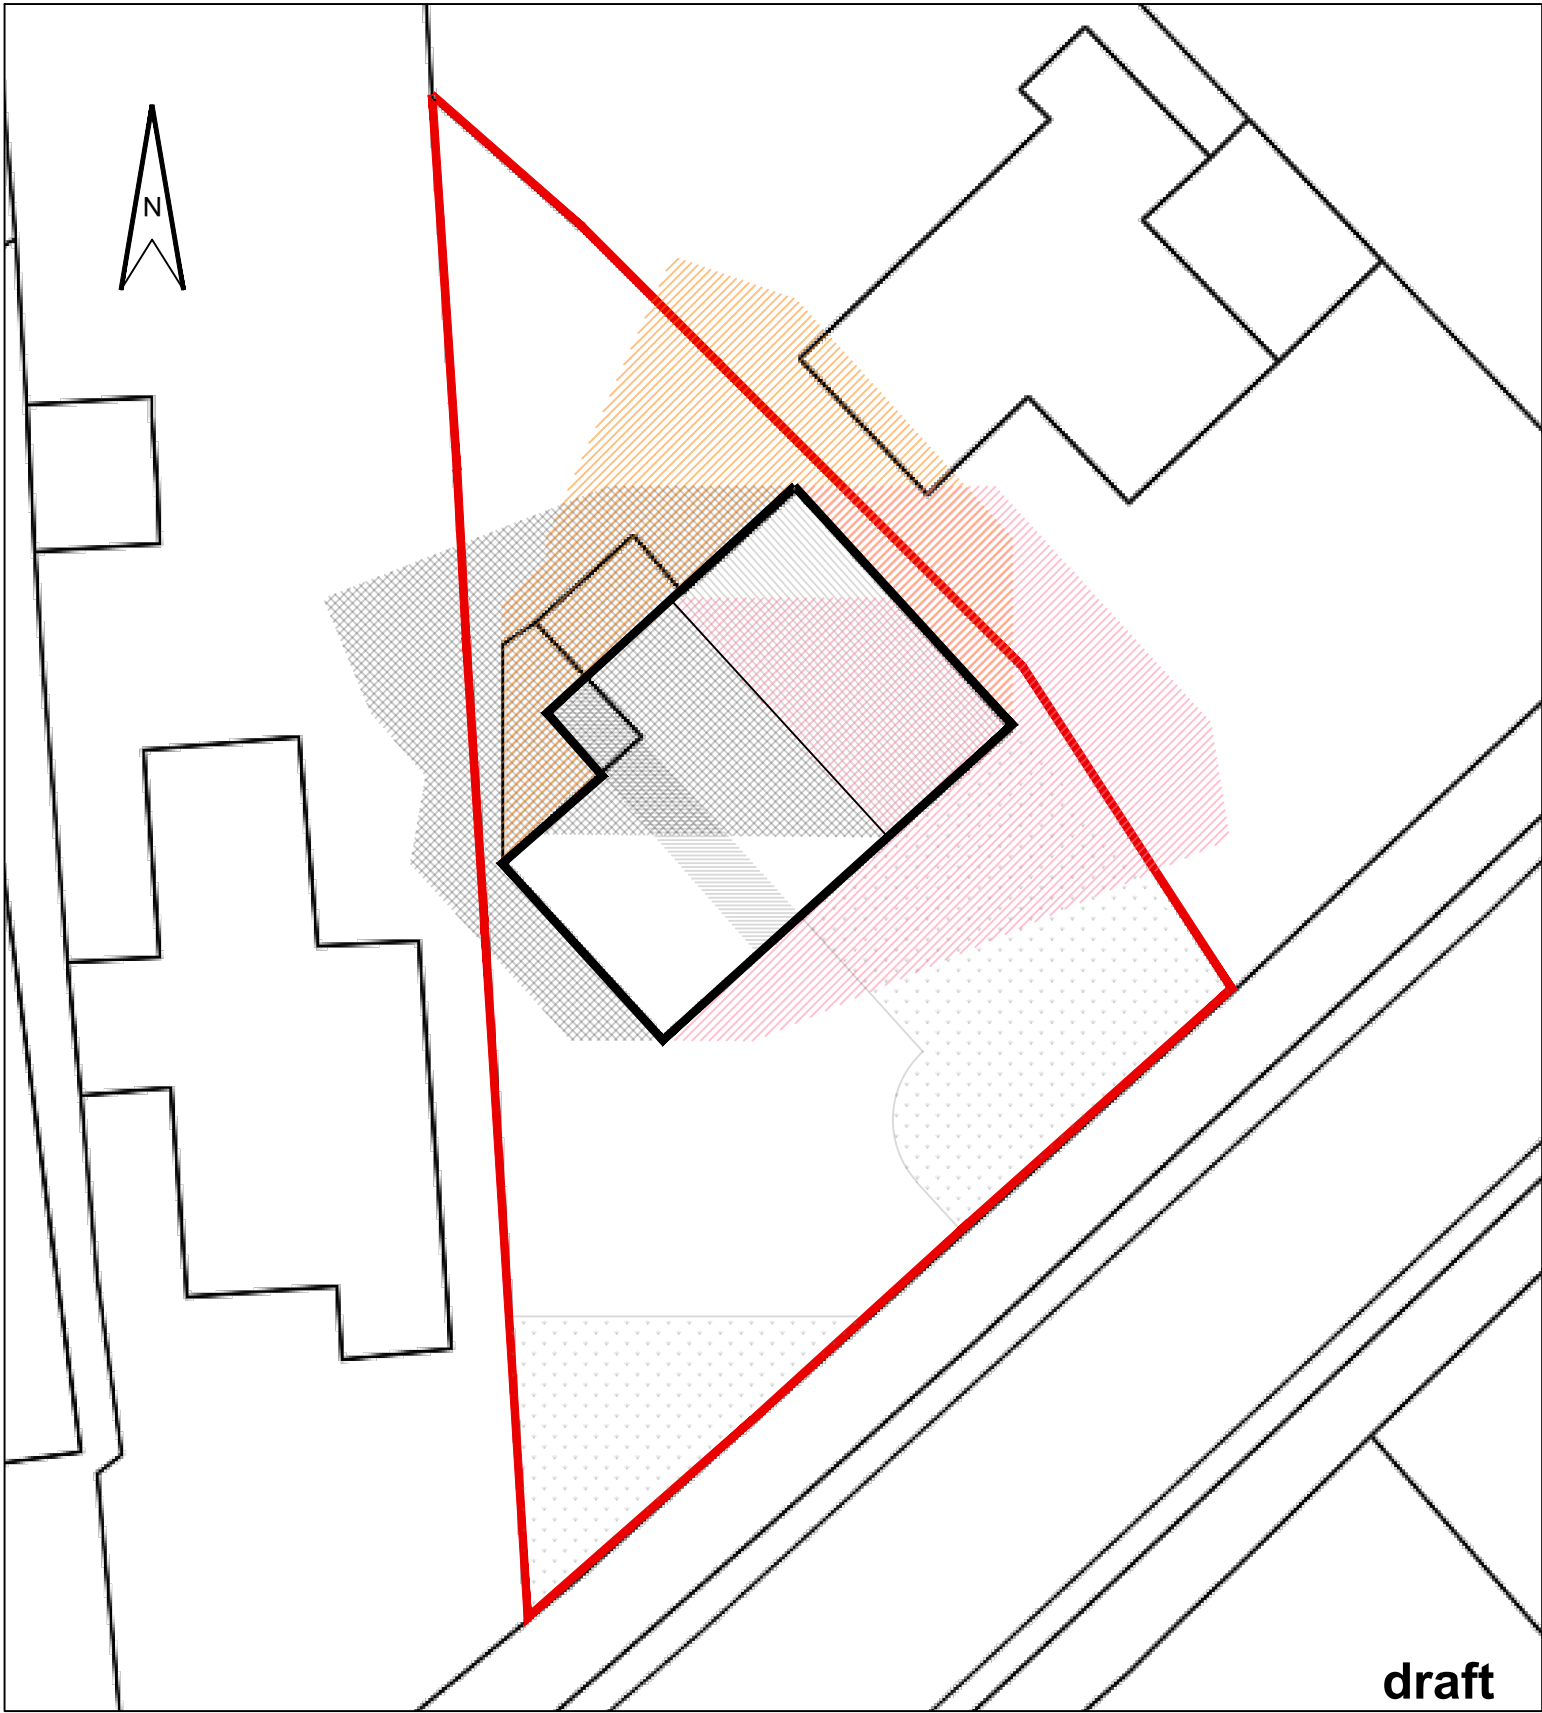

PROPOSED shadowing



Scale 1:200 at A3

draft

PLANNING

BESPOKE architects

Tel: 01243 373245 Mobile: 07970439156

Project:
Proposed extension and alterations to
33 Warblington Road, Emsworth

Drawing:
PLANNING - Shadowing
Existing and proposed comparison

24.283 Drawing: P11