




Location Plan: 1:1250

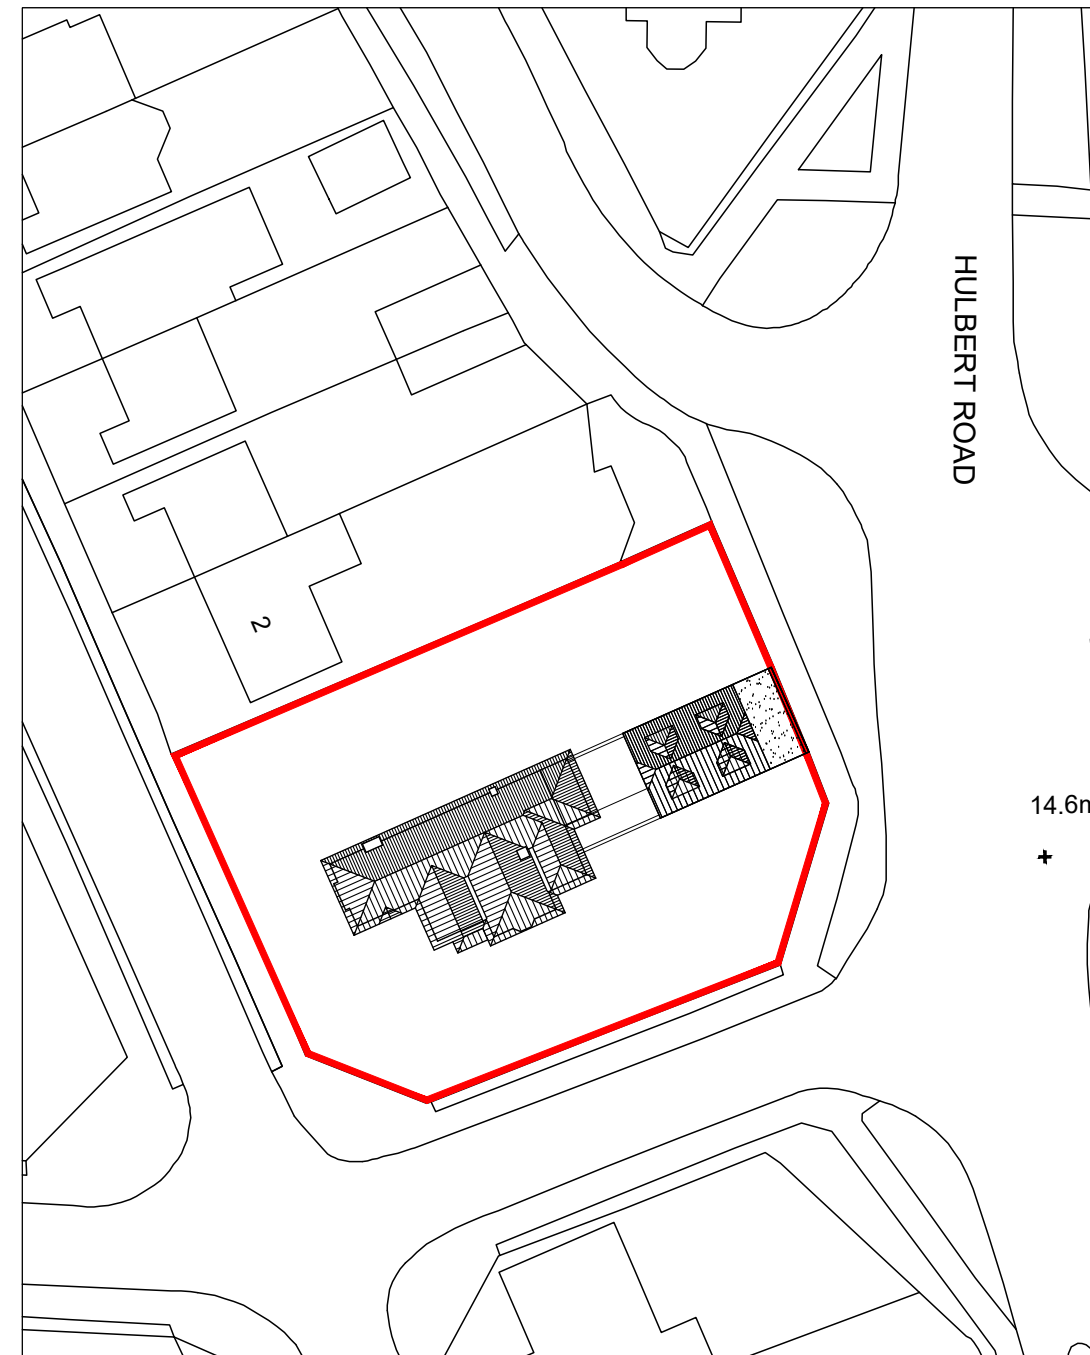

Block Plan: 1:500

2 Queen Anne's Drive,
Bedhampton,
Havant,
PO9 3PG

SITE PLANS

Revisions
a)
b)
c)

© Crown Copyright
All right reserved
Reproduced by Permission
Licence No.100046837

CAD

Critchley Architecture And Design Ltd.

Contact: 02392 474 919 | info@caad.online

The Old Brewery, 15E South Street, Havant, PO9 1BU




Scale A3 = As Shown
Drawn OS
Date 03/06/2024

22060-121

0m 10m 20m 30m 40m 50m


0m 10m 20m 30m 40m 50m

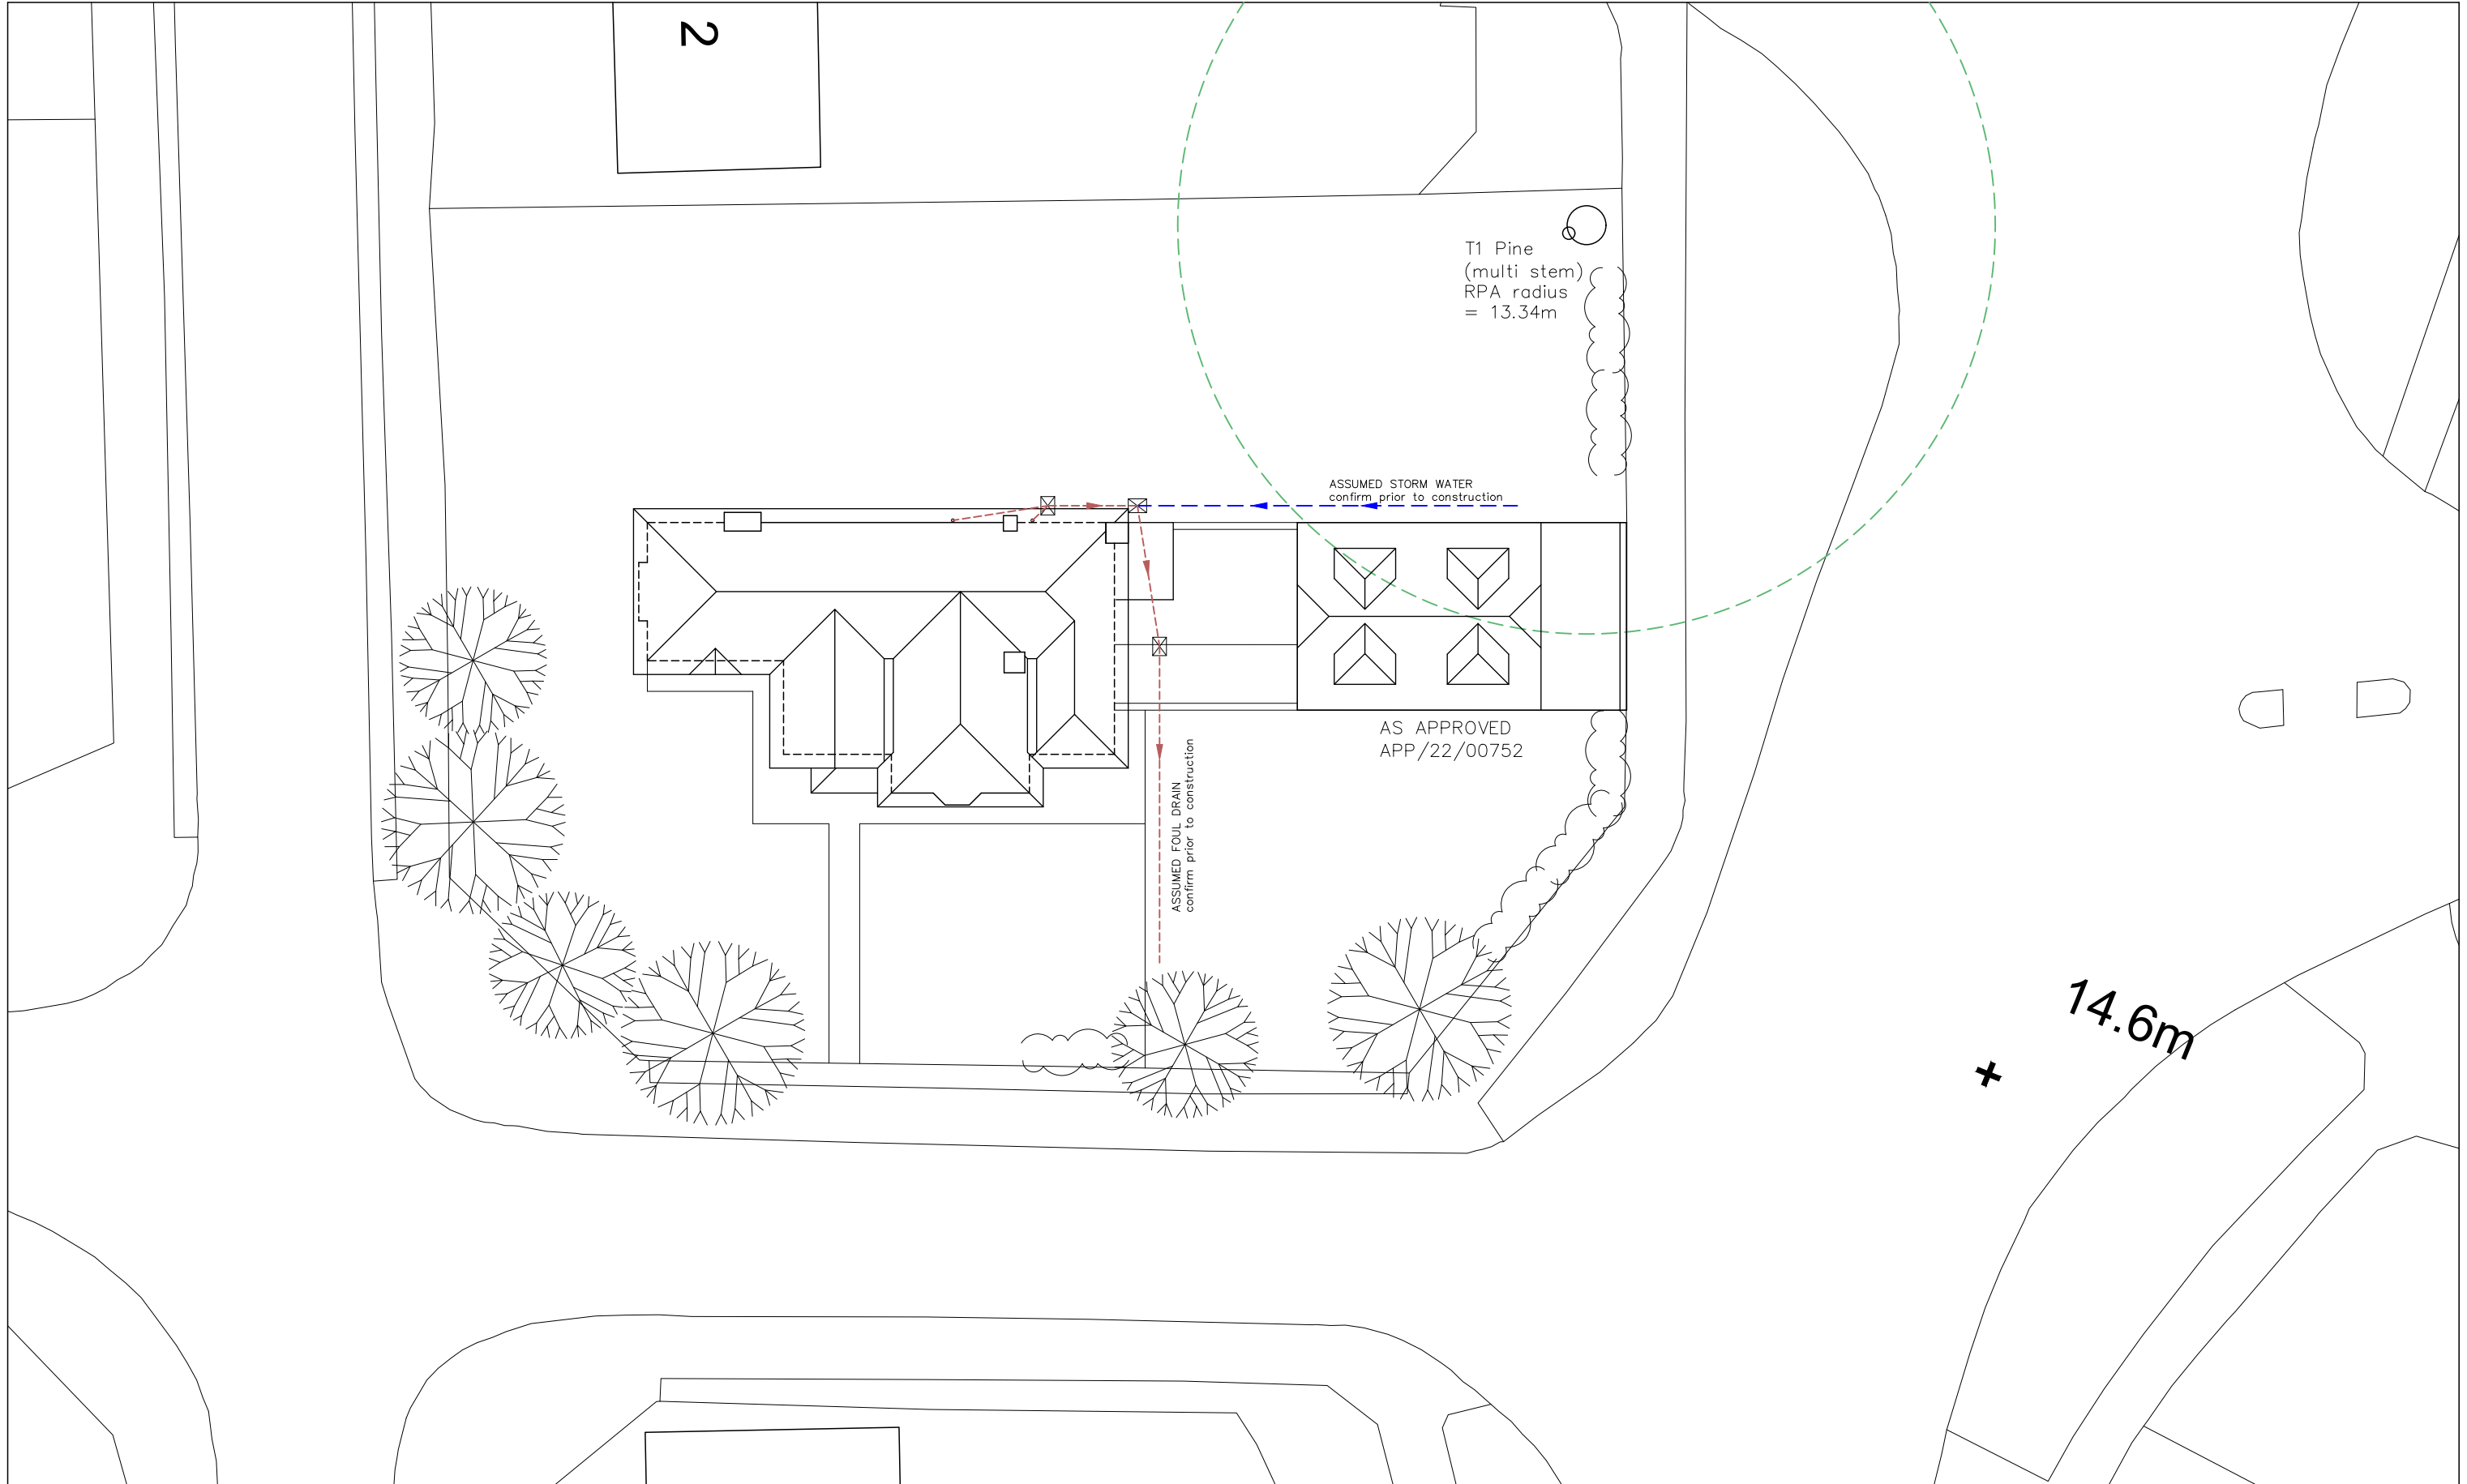

CAD

Critchley Architecture And Design Ltd.
Contact: 02392 474 919 | info@caad.online

The Old Brewery, 15E South Street, Havant, PO9 1BU

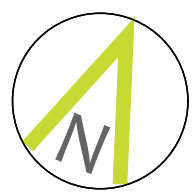

EXISTING SITE PLAN

Revisions	a) Note/Date/Initial
b)	
c)	
d)	

2 Queen Anne's Drive,
Bedhampton,
Havant,
PO9 3PG

Scale A1=1:100, A3=1:200
Drawn OS/JHL
Date 28/05/2024

22060-122⁰

20m

40m

60m

80m

2

T1 Pine
(multi stem)
RPA radius
= 13.34m

ASSUMED STORM WATER
confirm prior to construction

AS APPROVED
APP/22/00752


ASSUMED FOUL DRAIN
confirm prior to construction

14.6m

CAAD

Critchley Architecture And Design Ltd.
Contact: 02392 474 919 | info@caad.online

The Old Brewery, 15E South Street, Havant, PO9 1BU

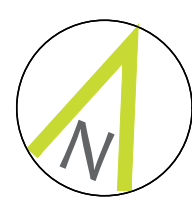

PEOPOSED SITE PLAN

Revisions	a) Note/Date/Initial
b)	
c)	
d)	

2 Queen Anne's Drive,
Bedhampton,
Havant,
PO9 3PG

Scale A1=1:100, A3=1:200
Drawn OS/JHL
Date 28/05/2024



22060-123⁰

20m

40m

60m

80m

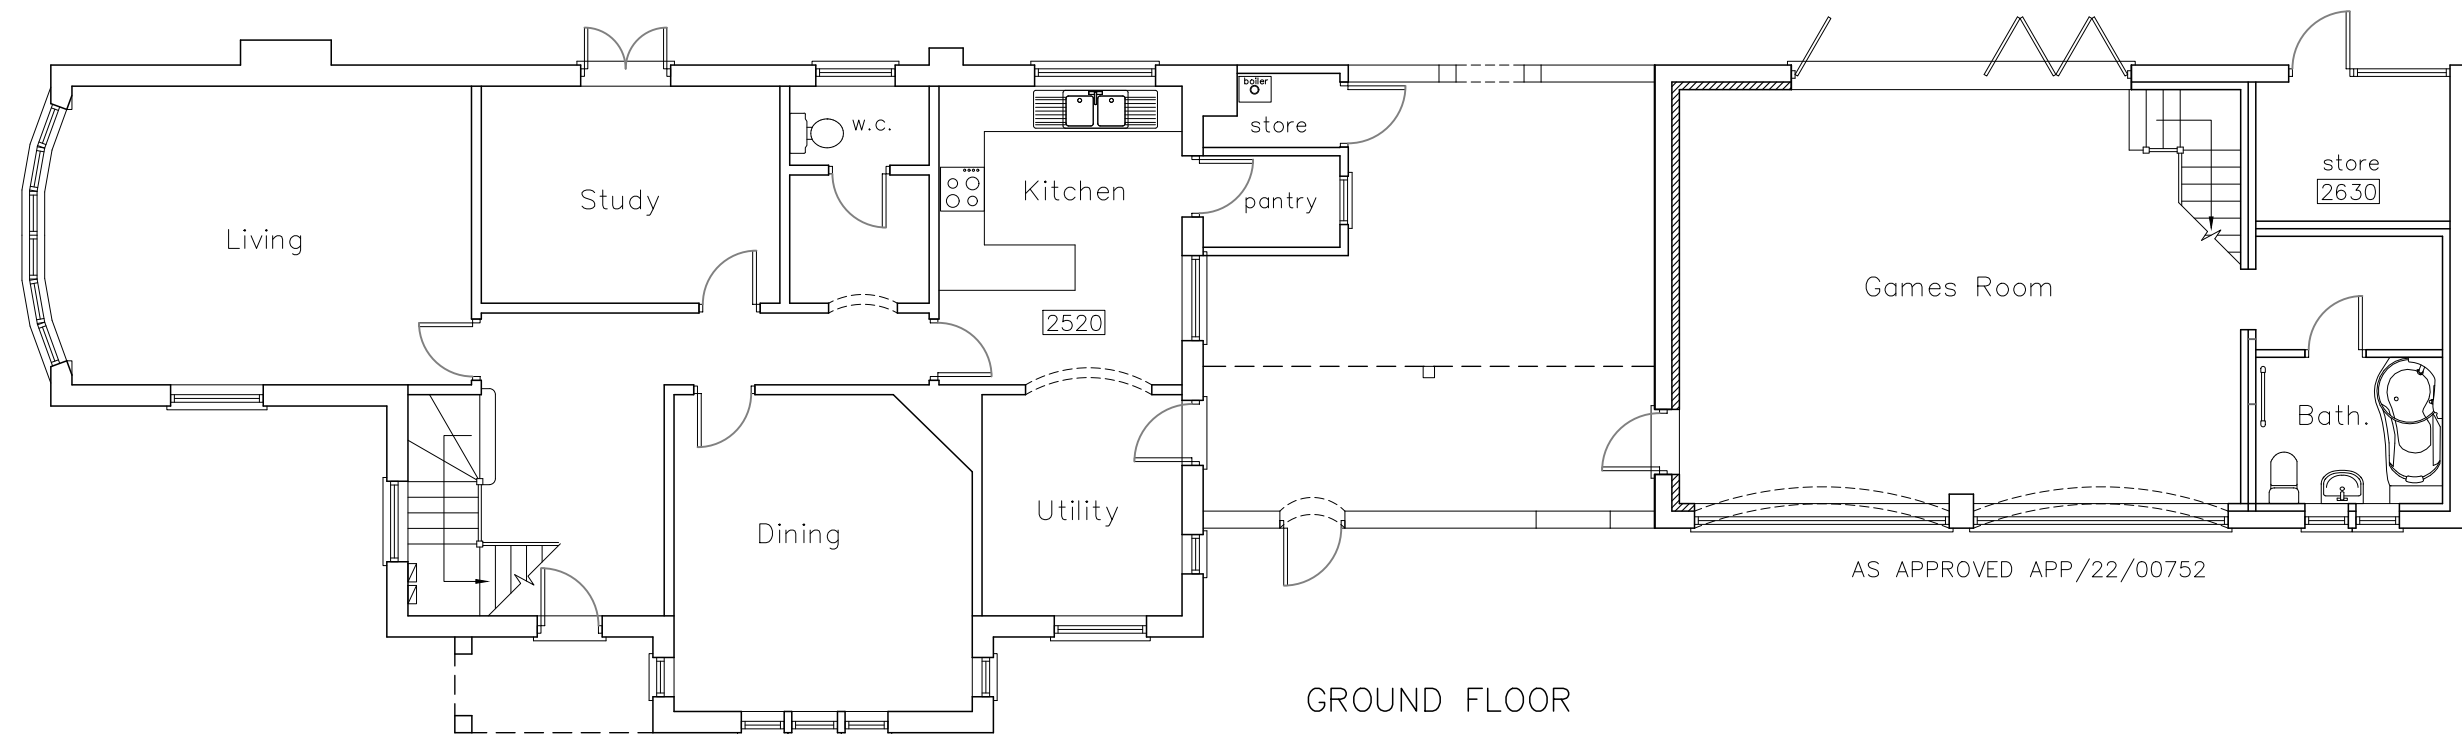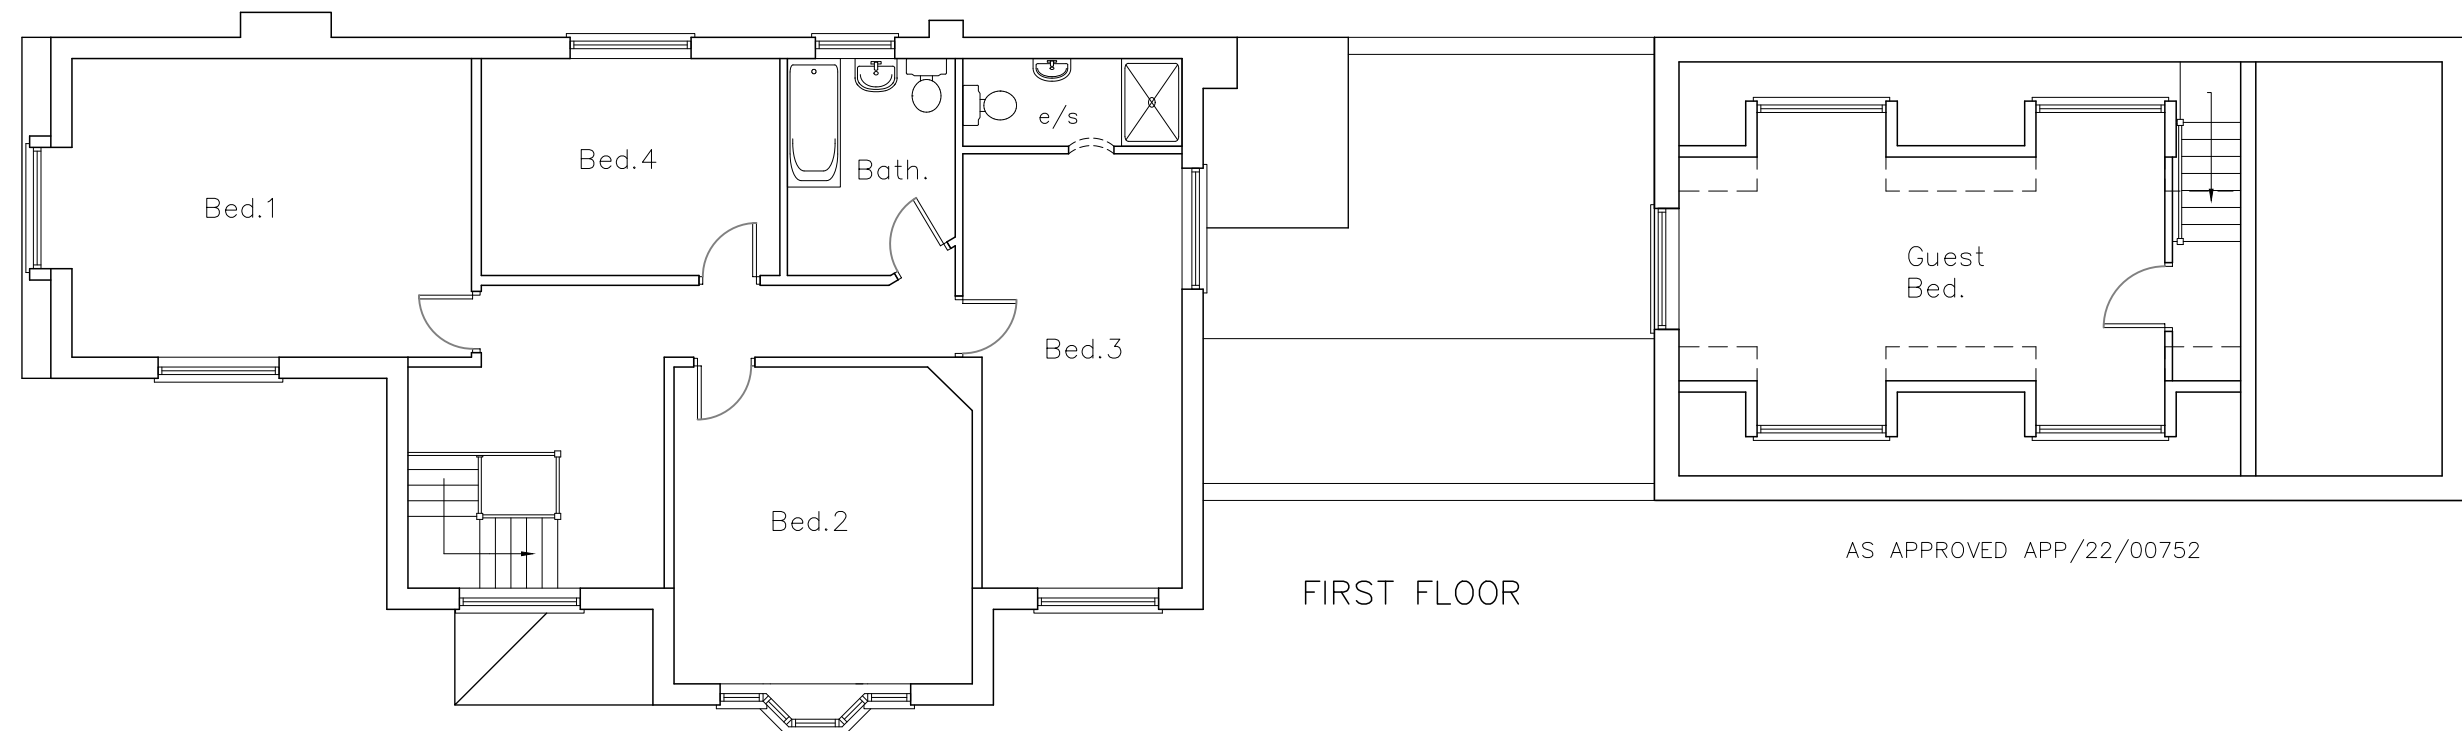

CAD

Critchley Architecture And Design Ltd.

Contact: 02392 474 919 | info@caad.online

The Old Brewery, 15E South Street, Havant, PO9 1BU



EXISTING PLANS

Revisions

a)	Note/Date/Initial
b)	
c)	
d)	

2 Queen Anne's Drive,
Bedhampton,
Havant,
PO9 3PG

Scale A1=1:50, A3=1:100
Drawn JHL
Date 28/05/2024

22060-221⁰

10m

20m

30m

40m



SOUTH

AS APPROVED APP/22/00752



EAST

AS APPROVED APP/22/00752



EAST (FROM COURTYARD)

CAD

Critchley Architecture And Design Ltd.
Contact: 02392 474 919 | info@caad.online
The Old Brewery, 15E South Street, Havant, PO9 1BU

EXISTING ELEVATIONS

Revisions	a) Note/Date/Initial
b)	
c)	
d)	

2 Queen Anne's Drive,
Bedhampton,
Havant,
PO9 3PG

Scale A1=1:50, A3=1:100
Drawn JHL
Date 28/05/2022


22060-321⁰

10m

20m

30m

40m

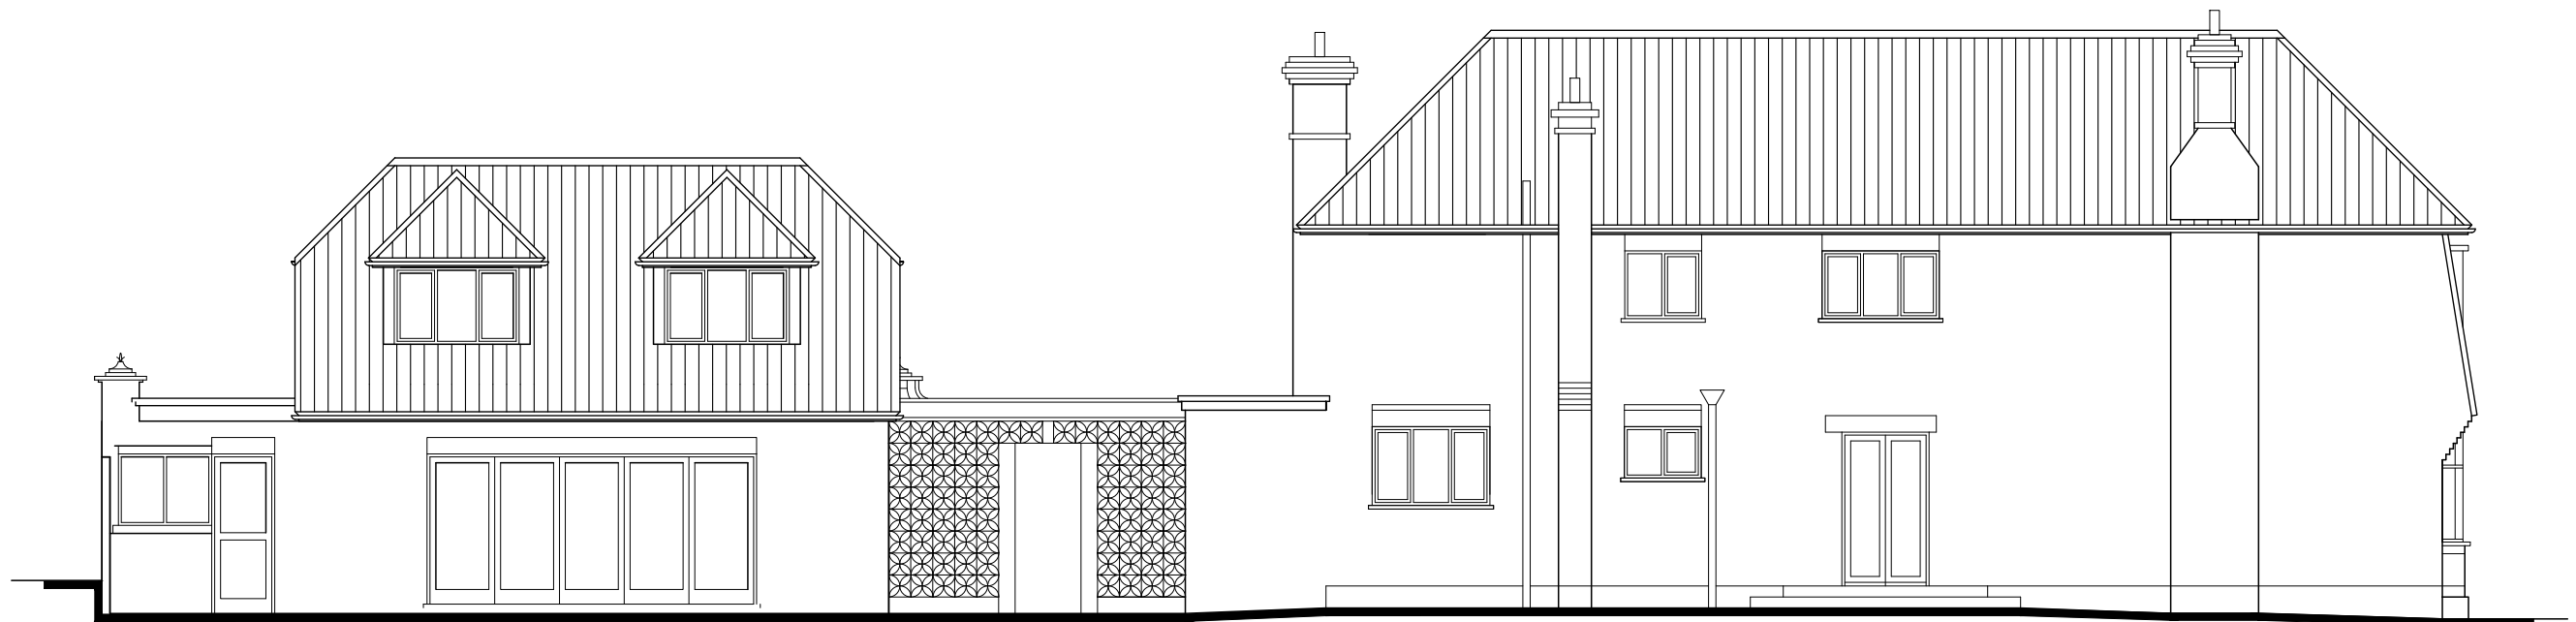

AS APPROVED APP/22/00752

NORTH



WEST

CAD

Critchley Architecture And Design Ltd.
Contact: 02392 474 919 | info@caad.online

The Old Brewery, 15E South Street, Havant, PO9 1BU

EXISTING ELEVATIONS

Revisions

a)	Note/Date/Initial
b)	
c)	
d)	

2 Queen Anne's Drive,
Bedhampton,
Havant,
PO9 3PG

Scale A1=1:50, A3=1:100
Drawn JHL
Date 28/05/2022



22060-322⁰

10m

20m

30m

40m

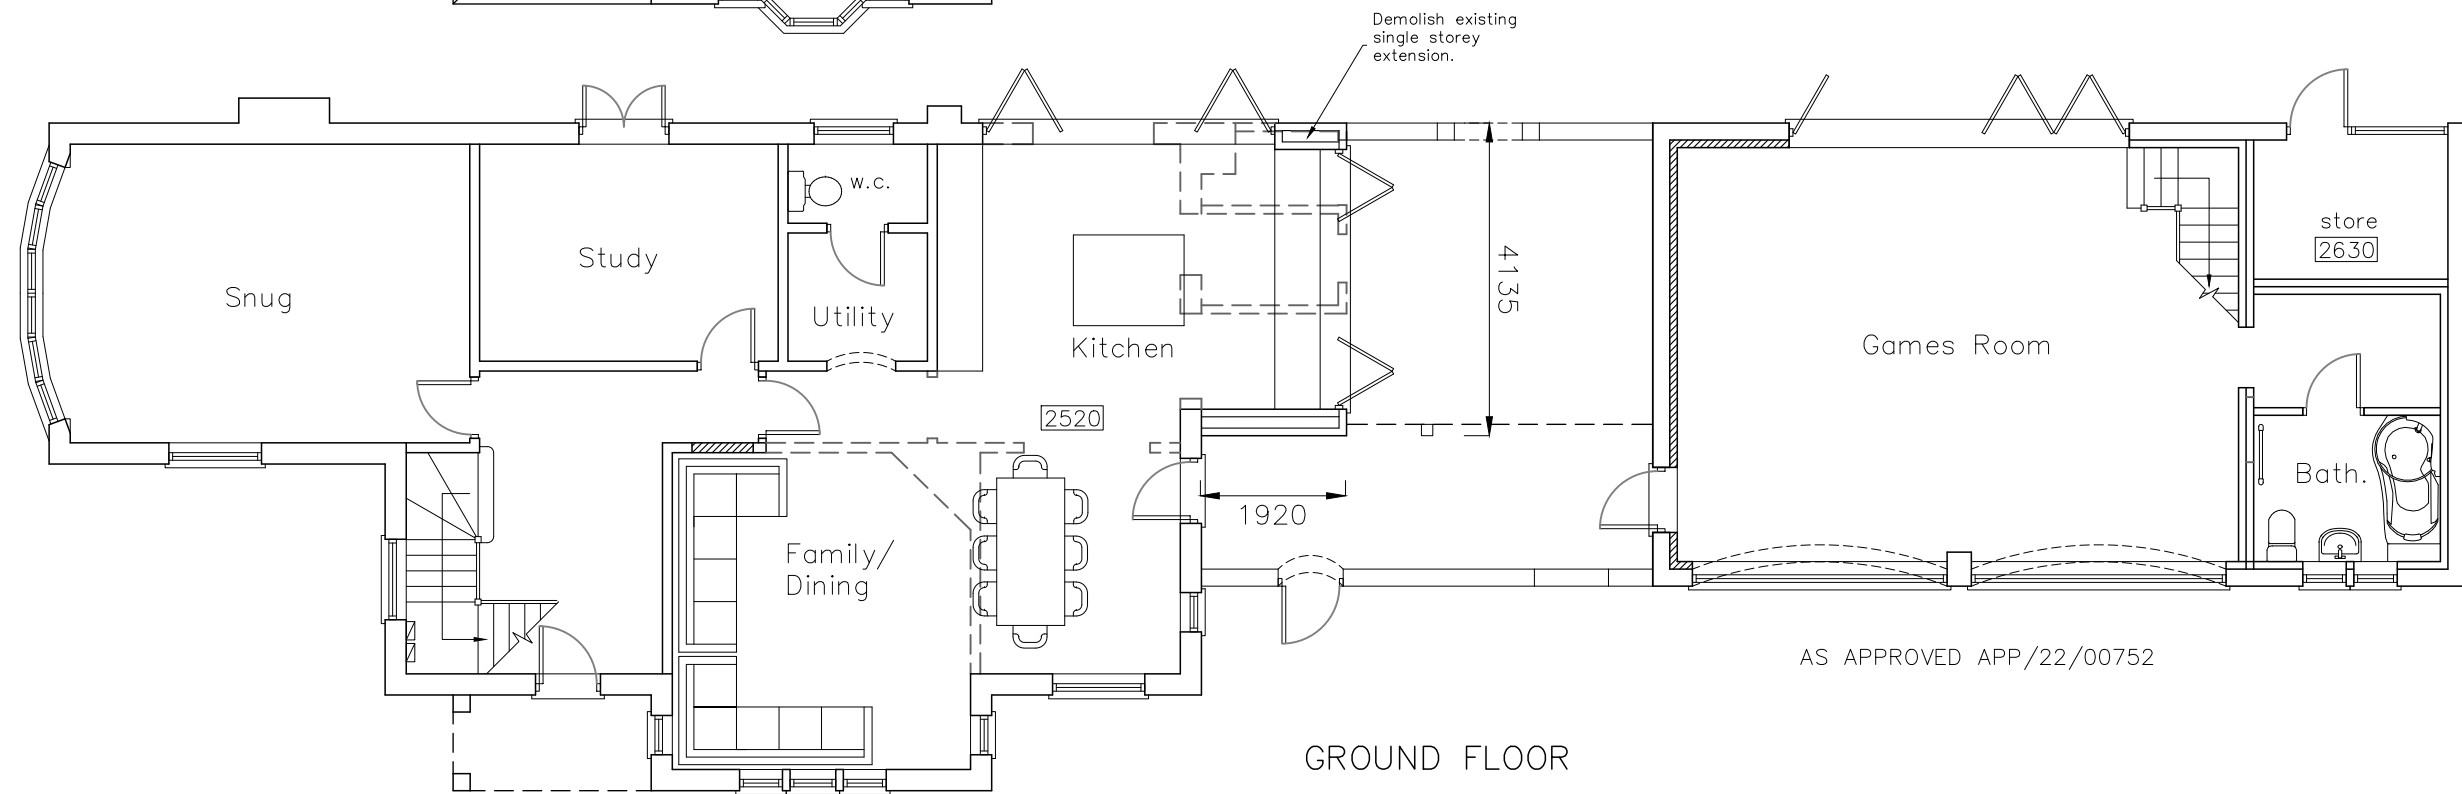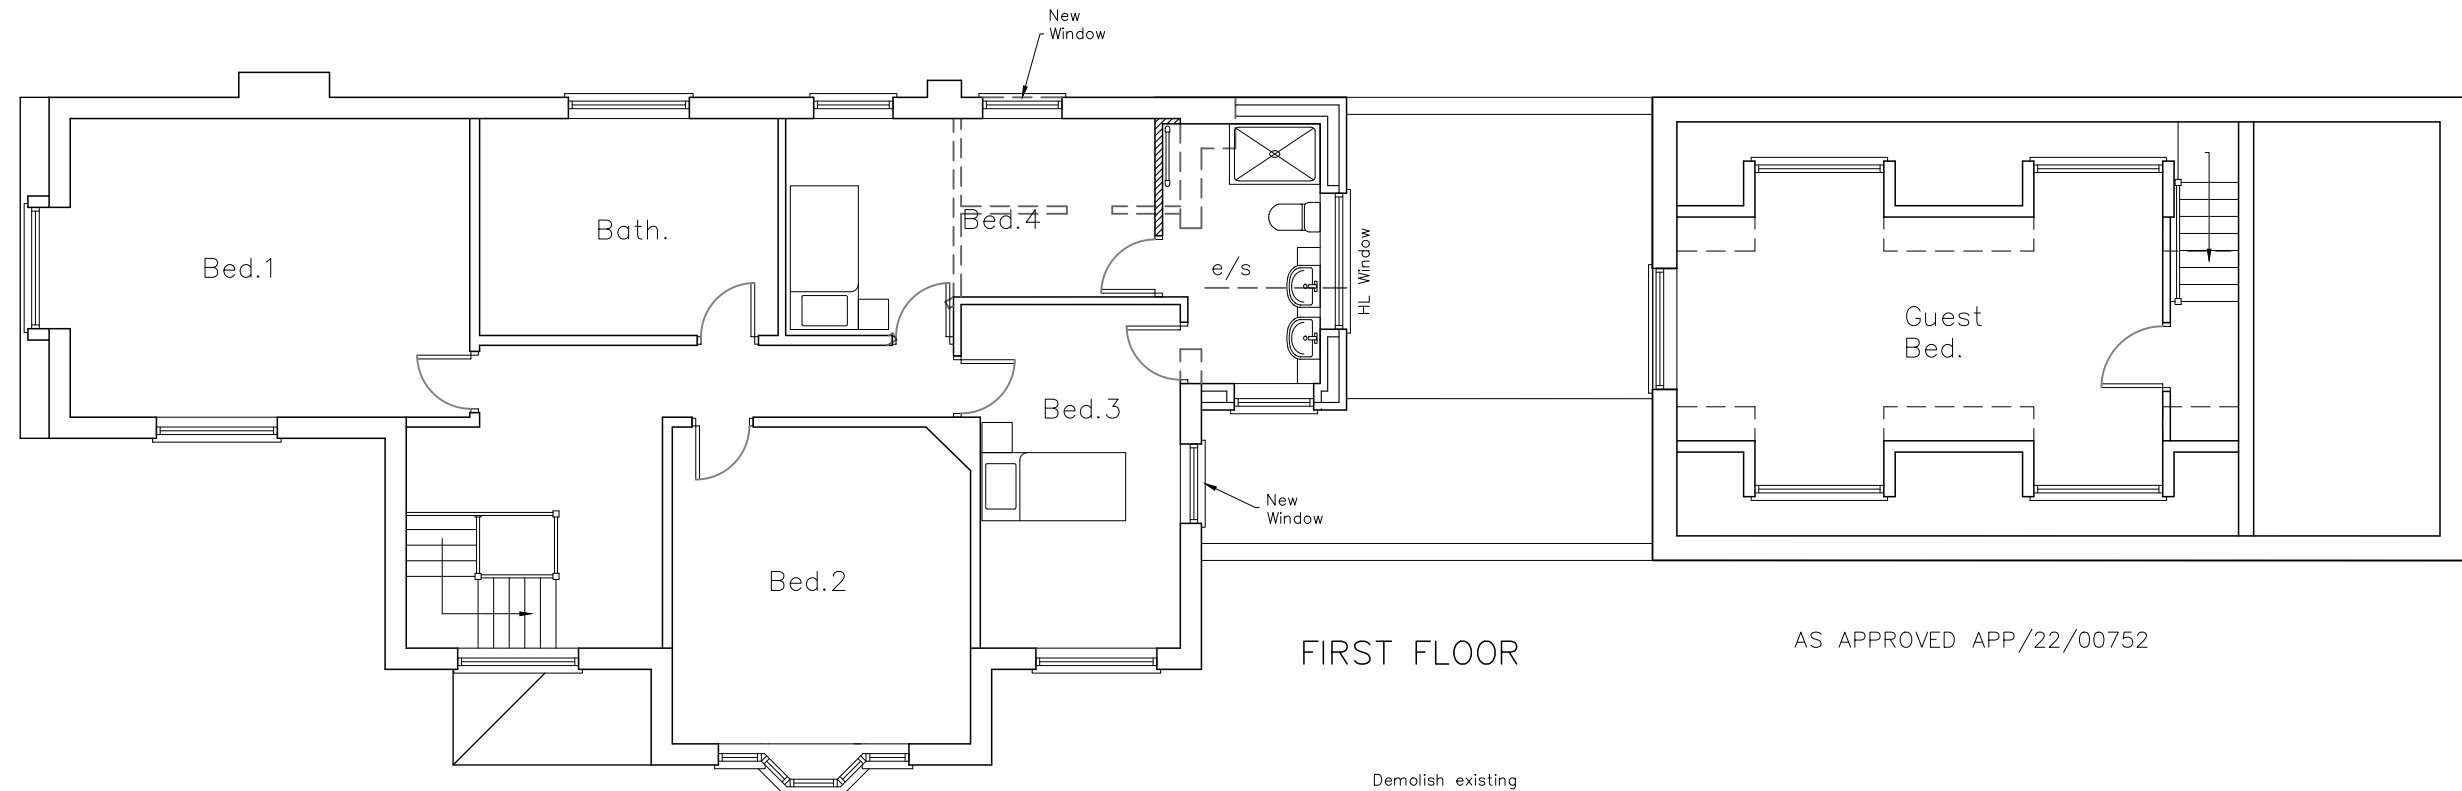

CAD

Critchley Architecture And Design Ltd.
Contact: 02392 474 919 | info@caad.online
The Old Brewery, 15E South Street, Havant, PO9 1BU



PROPOSED PLANS

Revisions
a) Client revisions/30.05.24/JHL
b) Annotation added/03.06.24/JHL
c)
d)

2 Queen Anne's Drive,
Bedhampton,
Havant,
PO9 3PG

Scale A1=1:50, A3=1:100
Drawn JHL
Date 28/05/2024


22060-421^B

10m

20m

30m

40m

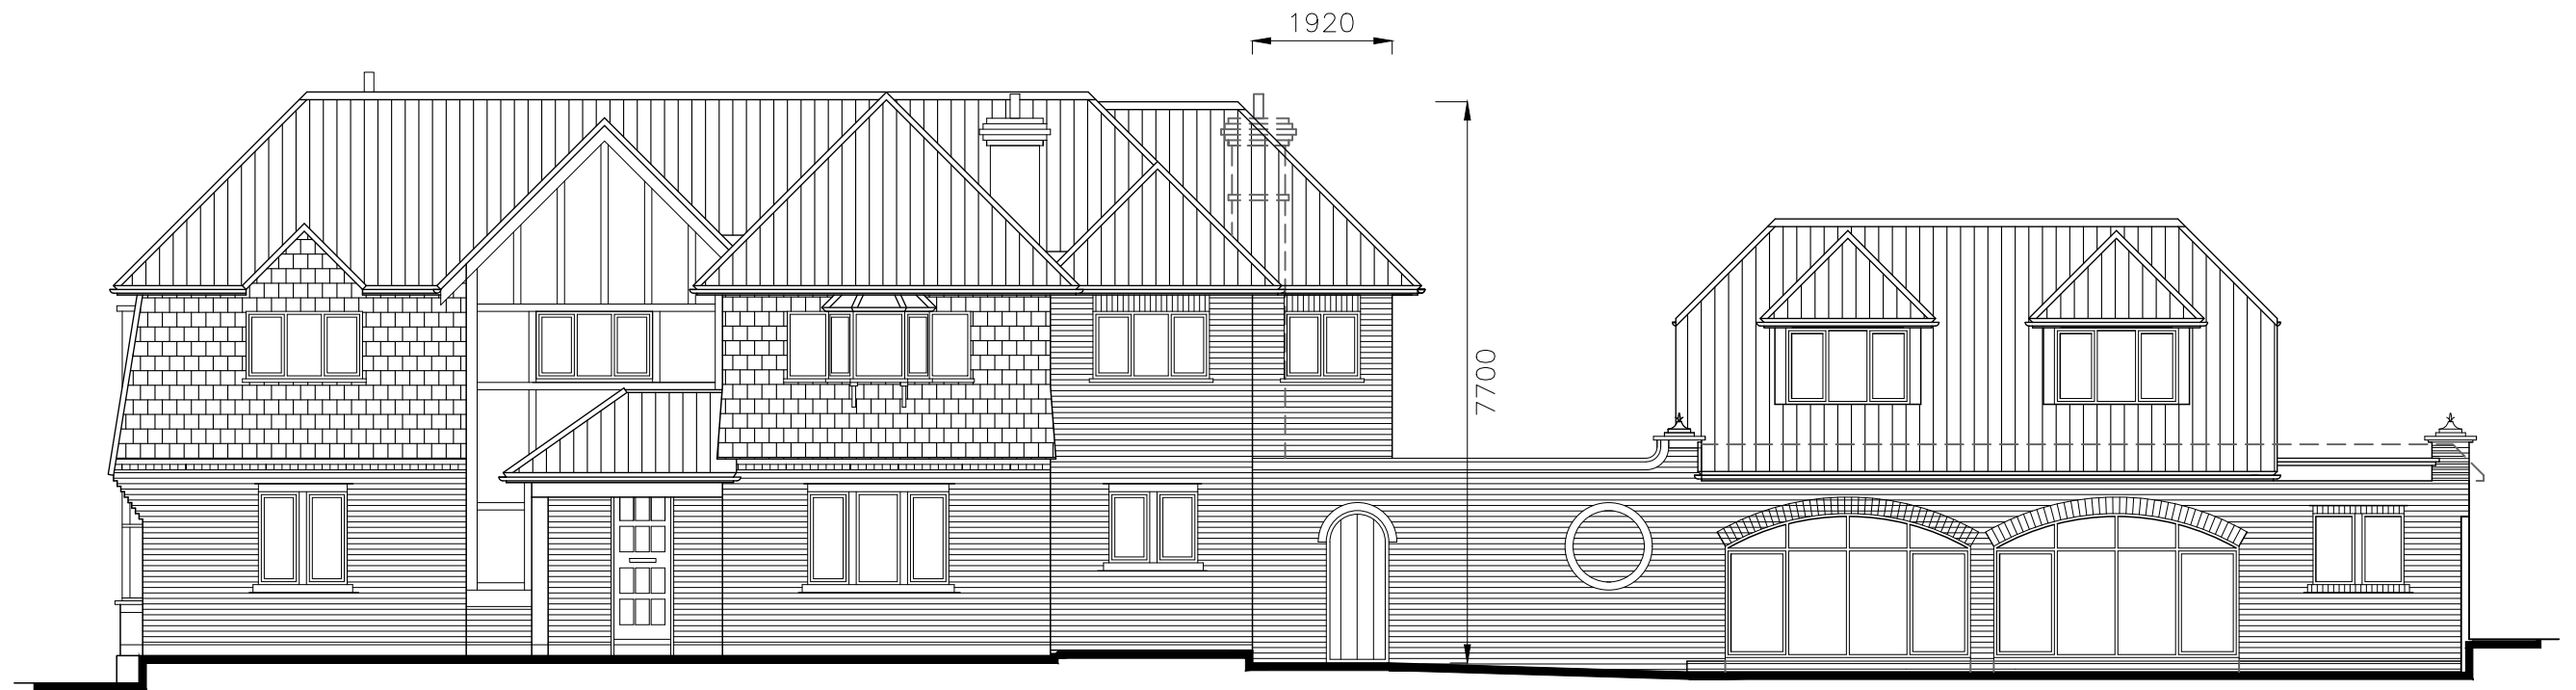

SOUTH

AS APPROVED APP/22/00752



EAST

AS APPROVED APP/22/00752



EAST (FROM COURTYARD)

4235

Demolish existing
single storey
extension.

CAD

Critchley Architecture And Design Ltd.
Contact: 02392 474 919 | info@caad.online
The Old Brewery, 15E South Street, Havant, PO9 1BU

PROPOSED ELEVATIONS

Revisions
a) Client revisions/30.05.24/JHL
b) Annotation added/03.06.24/JHL
c)
d)

2 Queen Anne's Drive,
Bedhampton,
Havant,
PO9 3PG

Scale A1=1:50, A3=1:100
Drawn JHL
Date 28/05/2024


22060-521^B

10m

20m

30m

40m

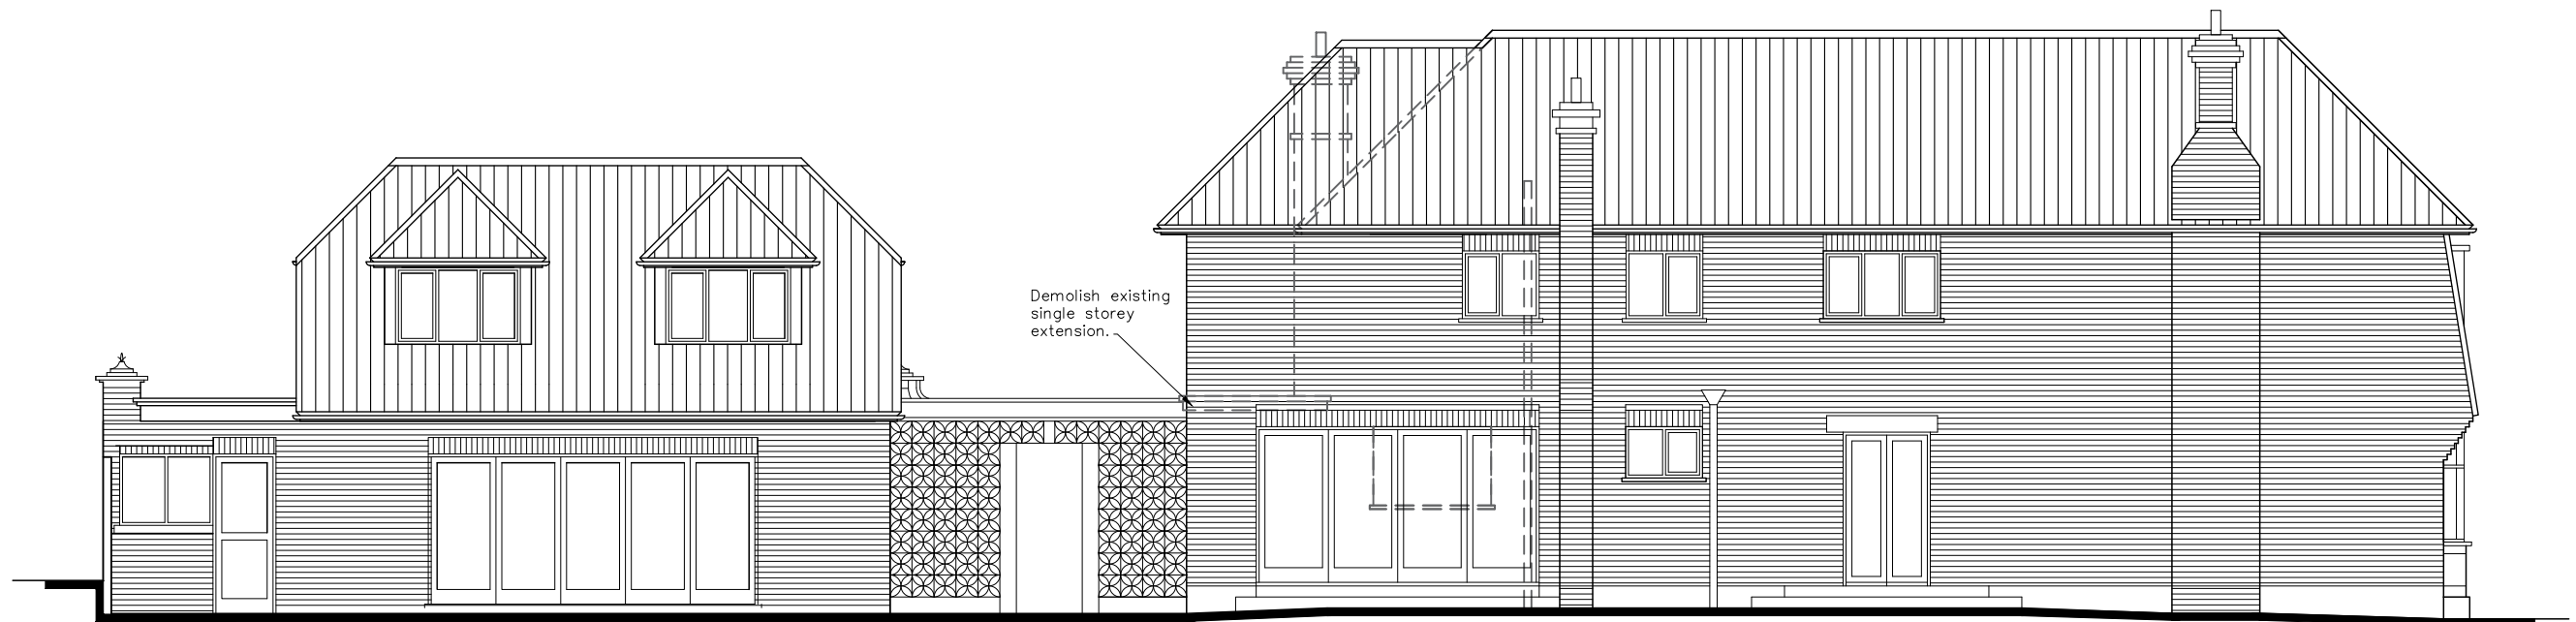

NORTH



WEST

CAD

Critchley Architecture And Design Ltd.
Contact: 02392 474 919 | info@caad.online
The Old Brewery, 15E South Street, Havant, PO9 1BU

PROPOSED ELEVATIONS

Revisions
a) Annotation added/03.06.24/JHL
b)
c)
d)

2 Queen Anne's Drive,
Bedhampton,
Havant,
PO9 3PG

Scale A1=1:50, A3=1:100
Drawn JHL
Date 28/05/2024

22060-522^A

10m

20m

30m

40m