
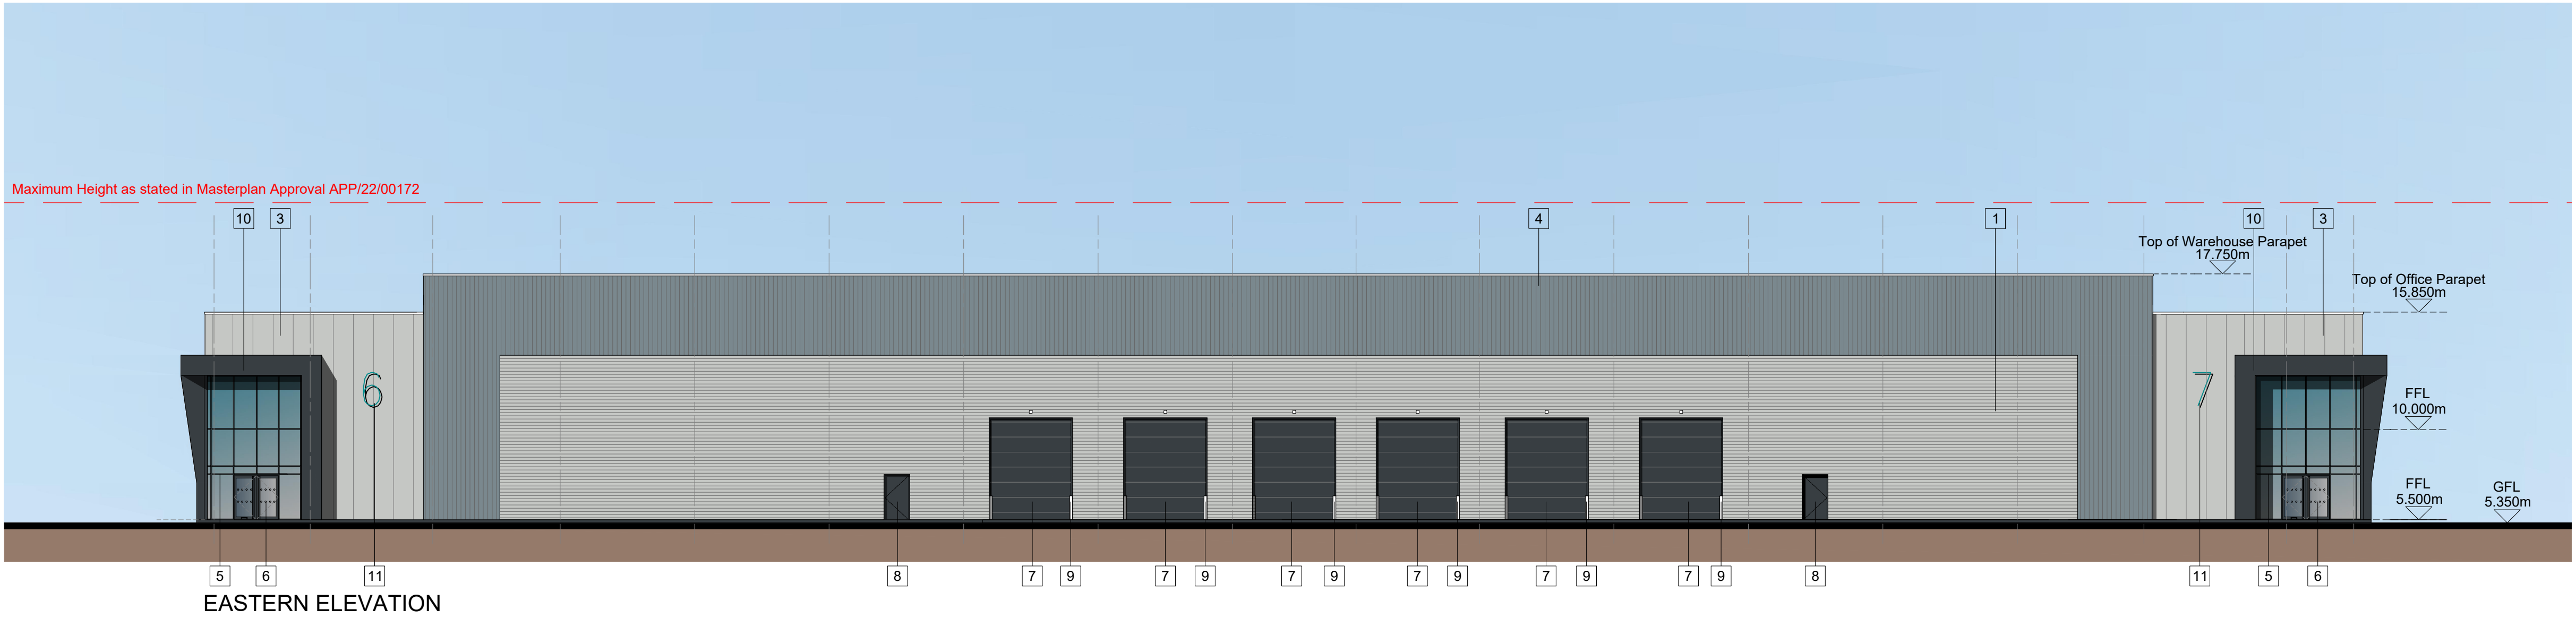
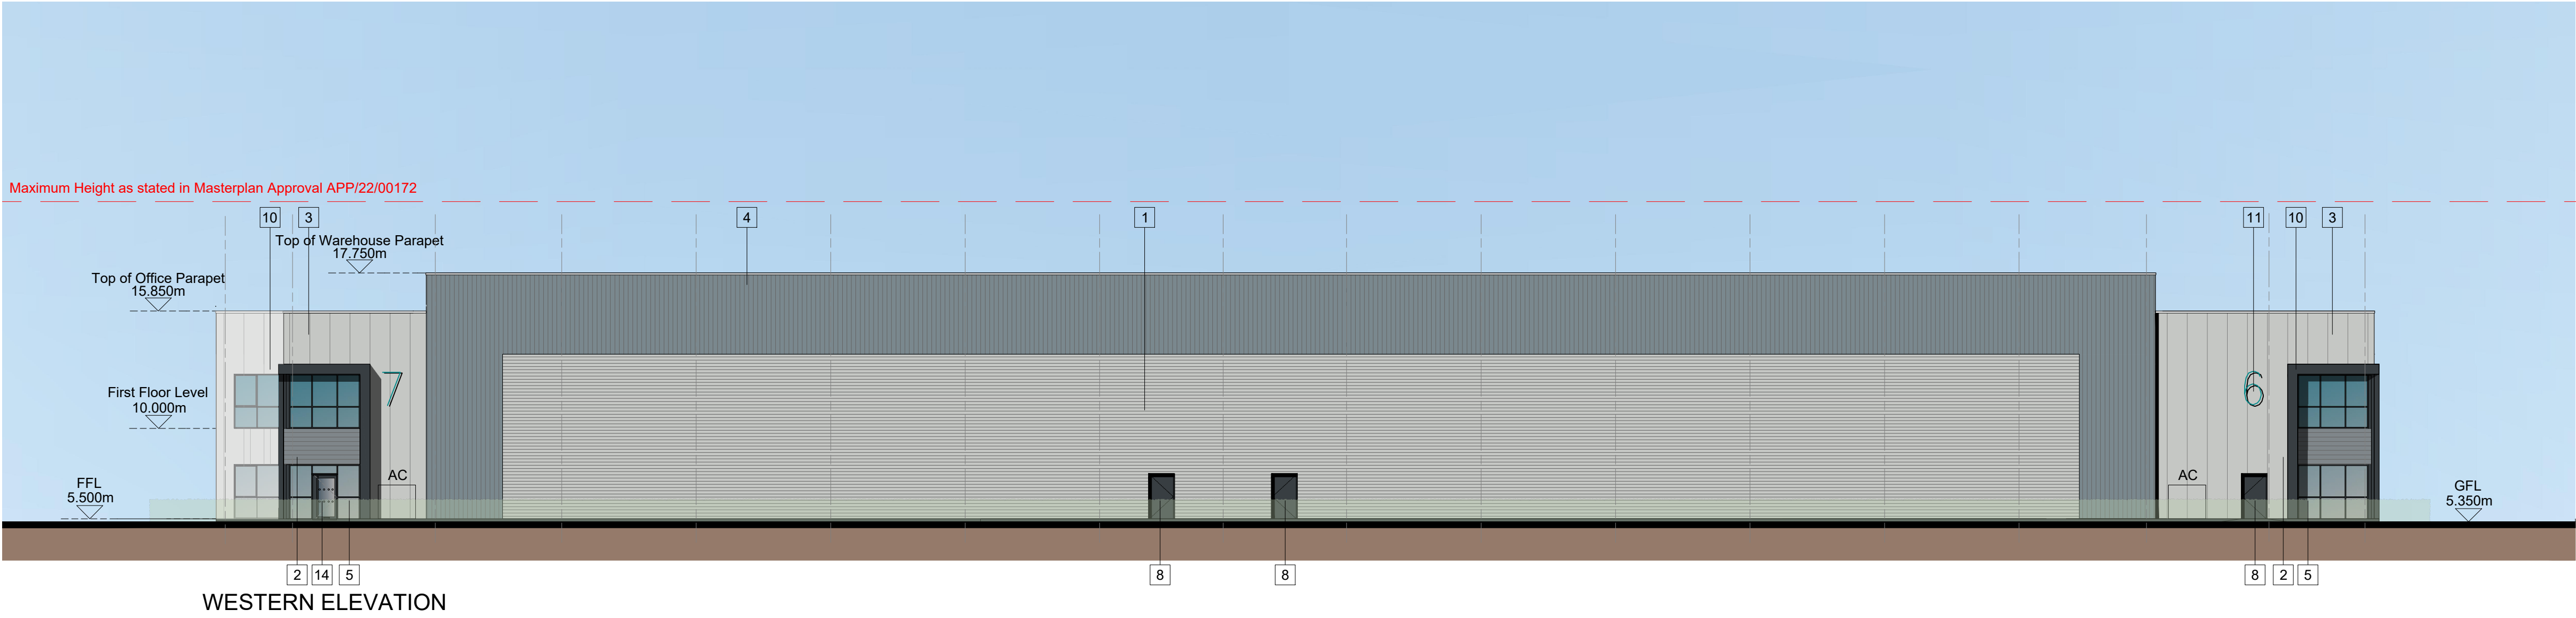
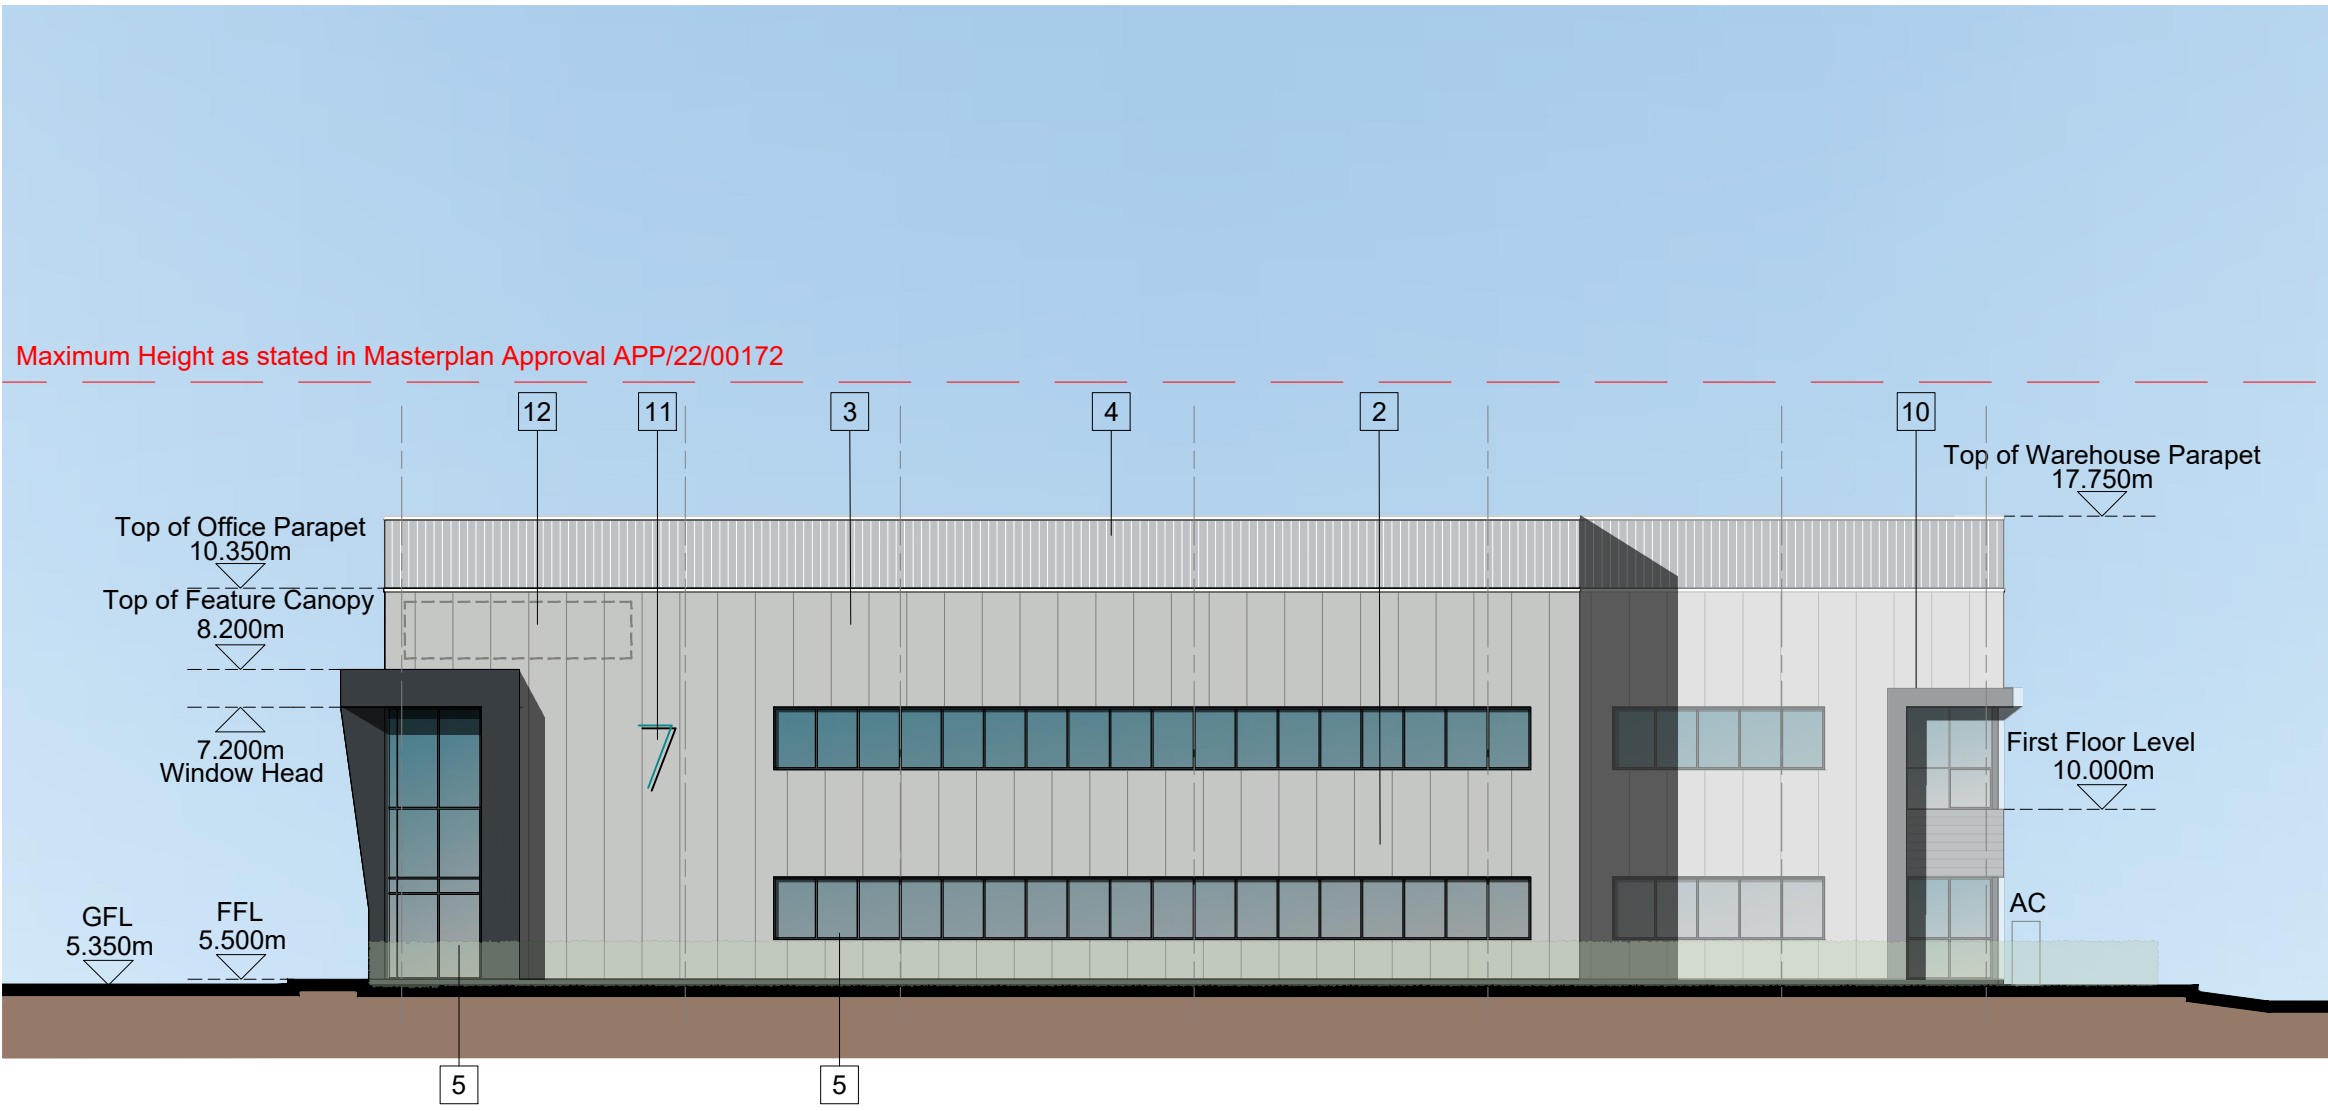



Figured dimensions only are to be used. All dimensions to be checked onsite. Differences between drawings and between drawings and specification or bills of quantities to be reported to the PRC Group.

The copyright of the drawings and designs contained therein remains vested in the PRC Group.


Revisions: Drawn/Chkd: Date:

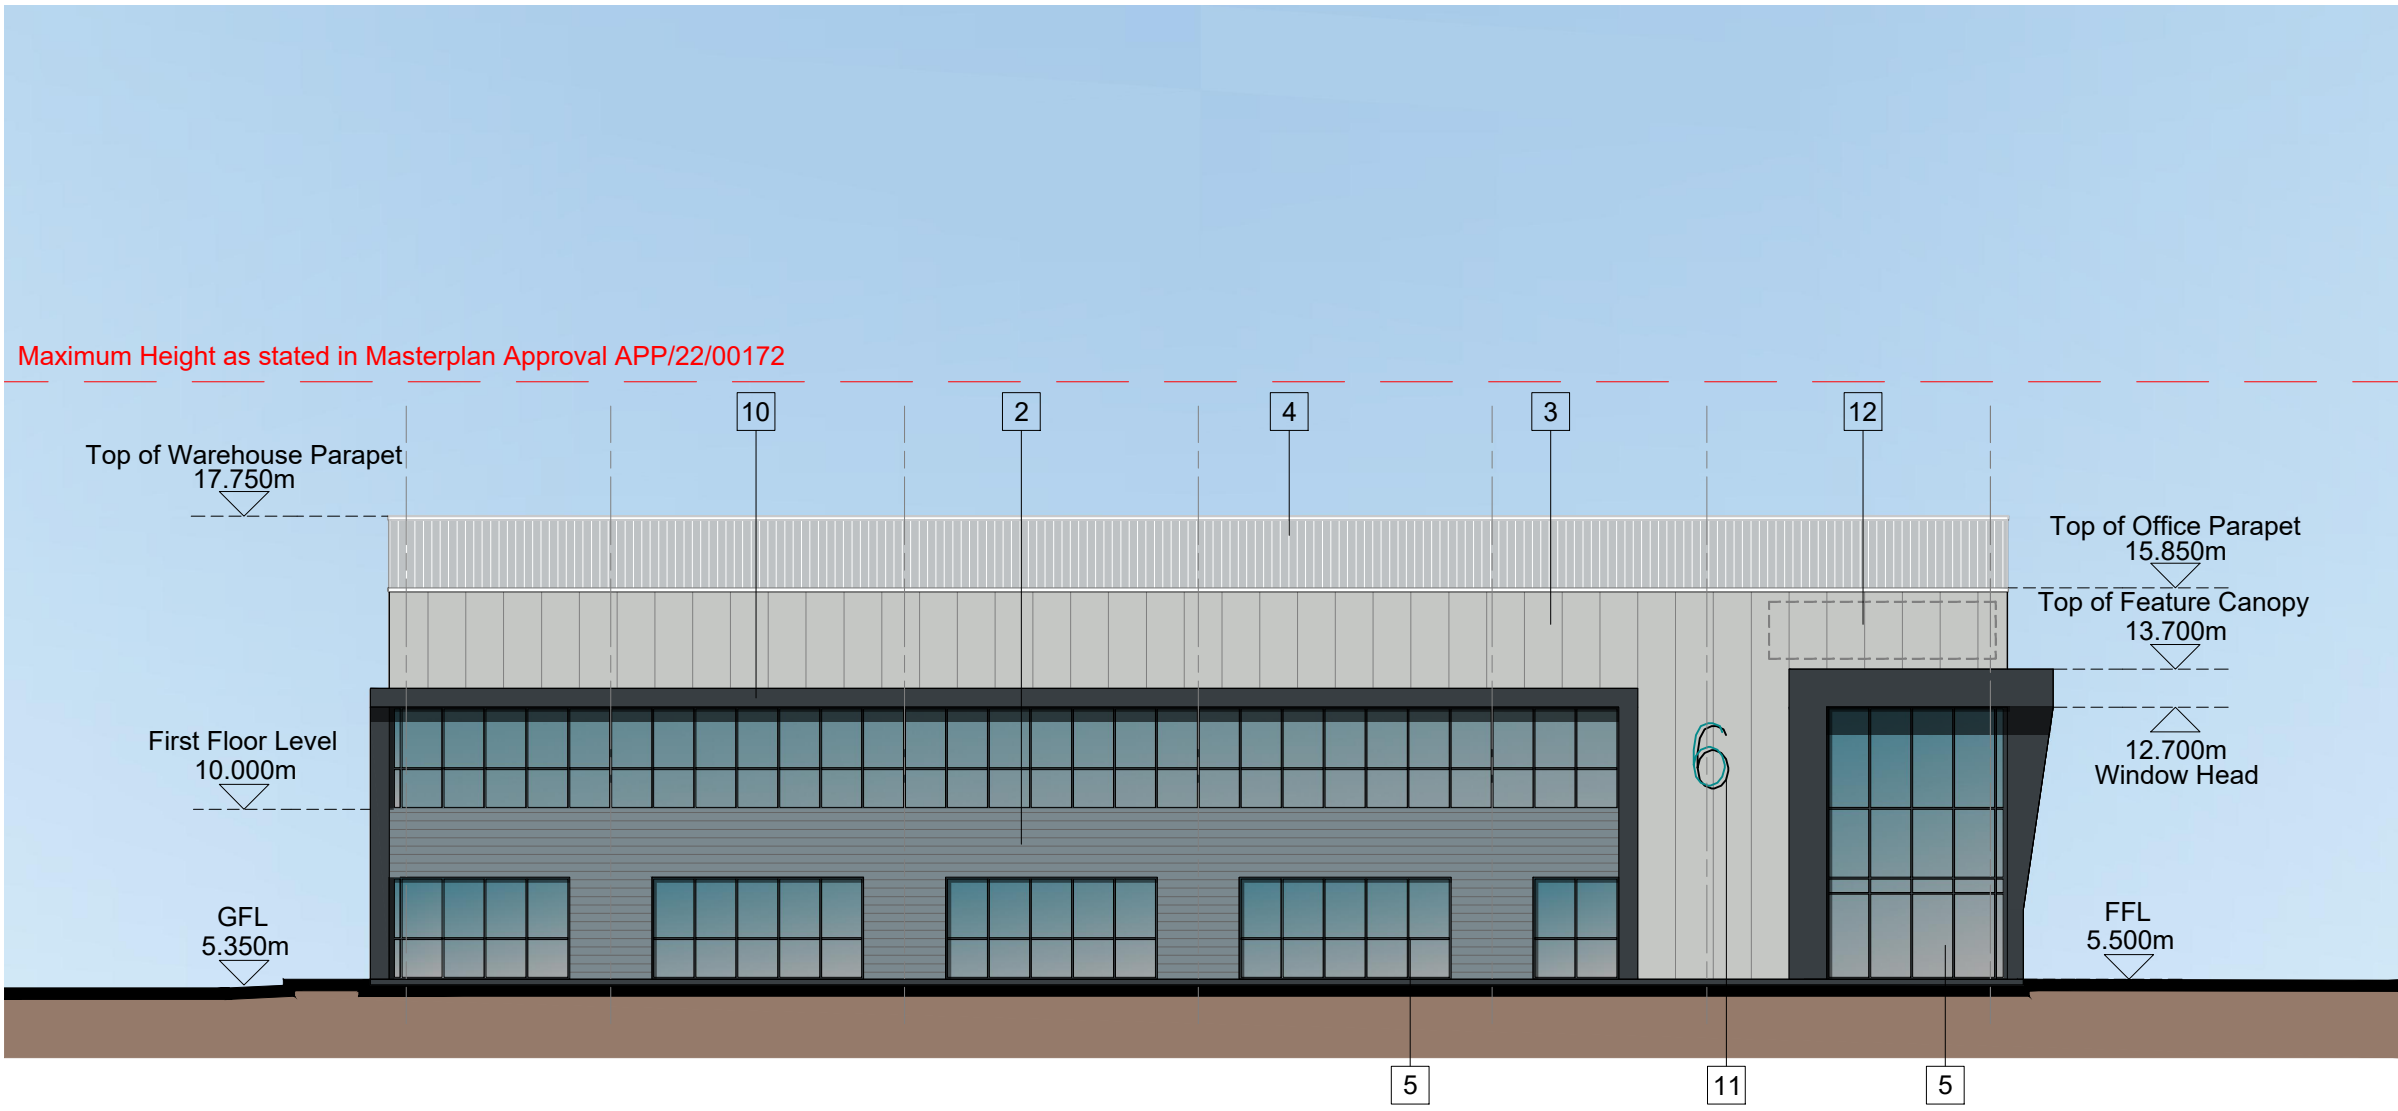


- MATERIALS KEY:
- 1 HORIZONTAL PROFILED CLADDING (SILVER GREY RAL 9006)
 - 2 HORIZONTAL PROFILED CLADDING (GREY RAL 7000)
 - 3 VERTICAL MICRORIB CLADDING (LIGHT GREY RAL 7035)
 - 4 VERTICAL PROFILED CLADDING (GREY RAL 7000)
 - 5 ALUMINIUM FRAMED WINDOWS (ANTHRACITE GREY)
 - 6 ALUMINIUM FRAMED ENTRANCE DOORS (ANTHRACITE GREY)
 - 7 LOADING DOORS (INSULATED) (ANTHRACITE GREY)
 - 8 STEEL FIRE ESCAPE DOORS (ANTHRACITE GREY)
 - 9 STEEL BOLLARD (YELLOW)
 - 10 FEATURE ENTRANCE CANOPY (ANTHRACITE GREY)
 - 11 UNIT NUMERAL (BACKLIT)
 - 12 SIGNAGE FOR FUTURE TENANTS
 - 13 INFILL PANEL
 - 14 GLAZED FIRE ESCAPE DOORS

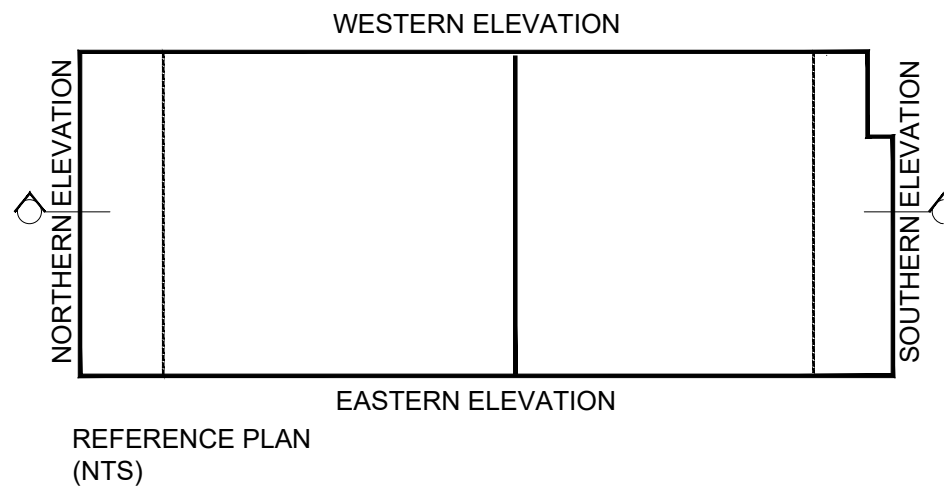

METAL BUILT UP ROOF CLADDING IN GOOSEWING GREY.

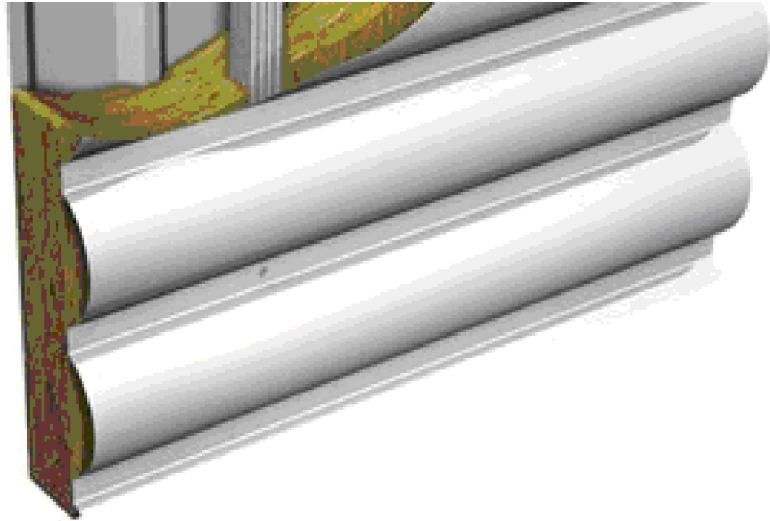

1 2 HORIZONTAL PROFILE CLADDING IN SILVER GREY AND GREY.
4 VERTICAL PROFILE CLADDING IN GREY.

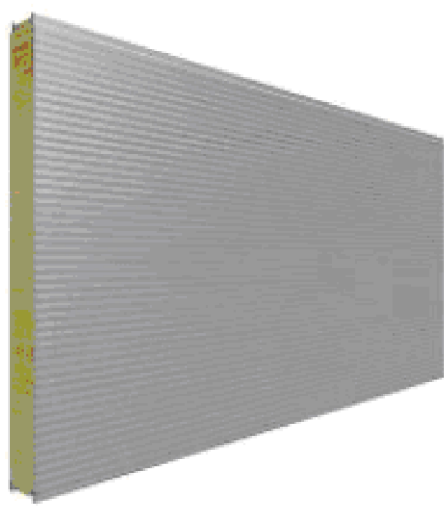

3 VERTICAL METAL SANDWICH PANEL (1000MM WIDE) IN LIGHT GREY



10 FEATURE ENTRANCE CANOPY IN ANTHRACITE GREY.



7 8 LOADING BAY AND PERSONNEL DOORS IN ANTHRACITE GREY.


COLOURS




Goosewing Grey - RAL 7038




Silver Grey - RAL 9006

 

Grey - RAL 7000

 

Anthracite grey - RAL 7016

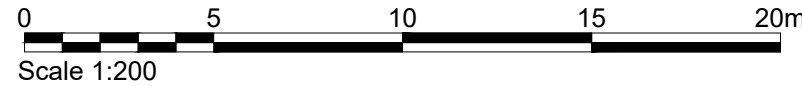

Client:
XLB LLP

Project:
LANGSTONE PHASE 2

Drawing Title:
PROPOSED ELEVATIONS
UNIT 6-7
EXTERNAL MATERIALS

Scale @ A1: 1:200
Checked by: ME
Date: FEB 24
Job No: 11629
Stage: PL 069
Drawing No: Rev:

Issue Status:
Construction ☐ Preliminary ☐
Information ☐ Approval ☐
Tender ☐

PRC Architecture & Planning



12 Warren Yard,
Warren Park,
Milton Keynes,
MK12 5NW
01908 305 246

info@prc-group.com
www.prc-group.com

Architecture
Planning
Master Planning
Urban Design
Interiors
Landscape

Offices
Woking
London
Milton Keynes
Warsaw