


21 Pembury Road

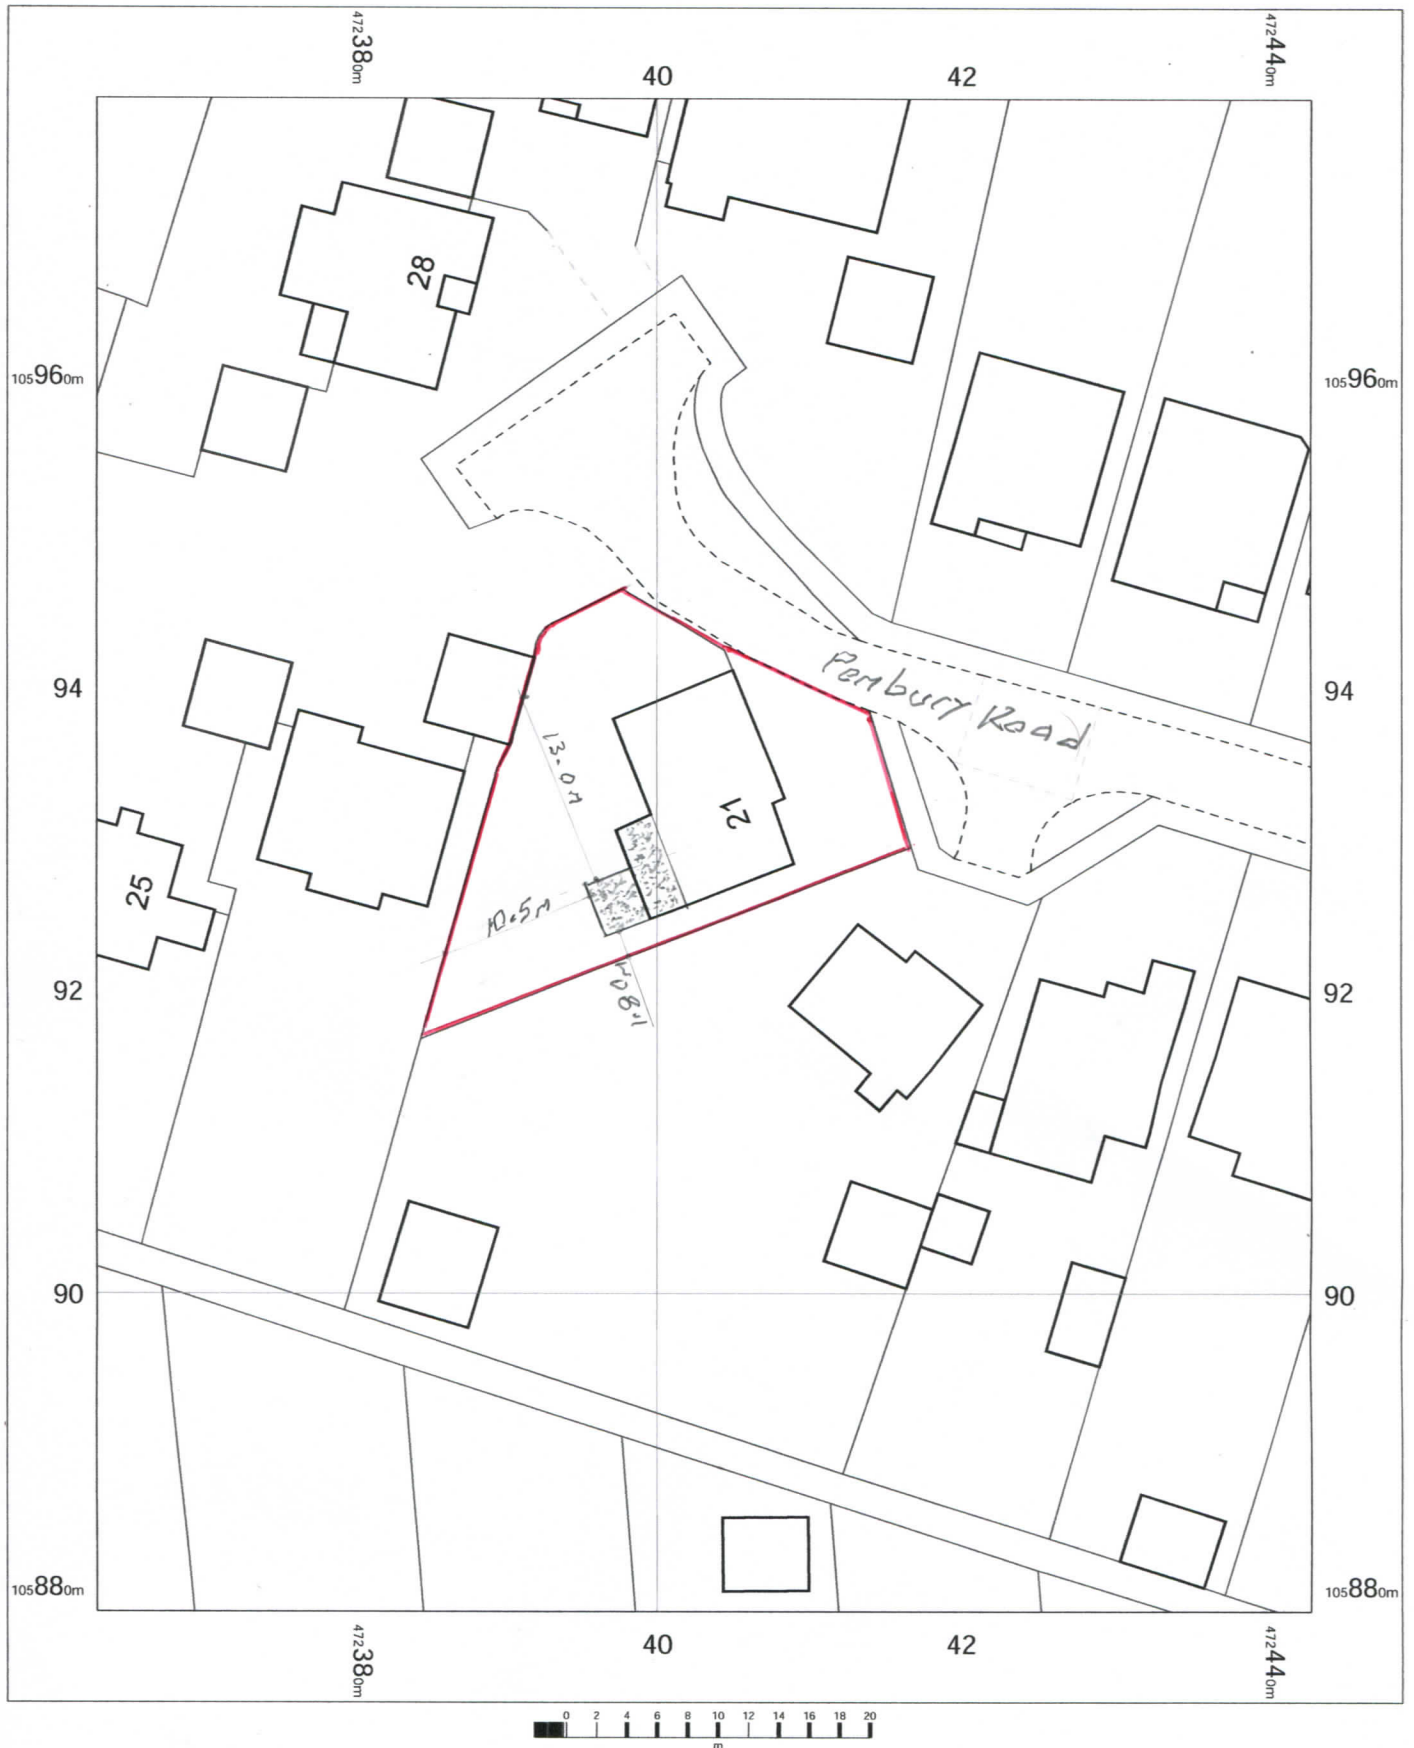

21 Pembury Road
Havant
Hampshire
PO9 2TS

OS MasterMap 1250/2500/10000 scale
Wednesday, November 27, 2024, ID: MDP-01196571
www.mapdataportal.co.uk

1:500 scale print at A4, Centre: 472403 E, 105929 N

©Crown Copyright Ordnance Survey. Licence no.
100019980



MAPS@
Aworth
SURVEY CONSULTANTS