


**PROPOSED SINGLE STOREY REAR ADDITION.
53, ST. LEONARDS AVE, HAYLING IS, HANTS.
FOR MR & MRS P. MURPHY.**

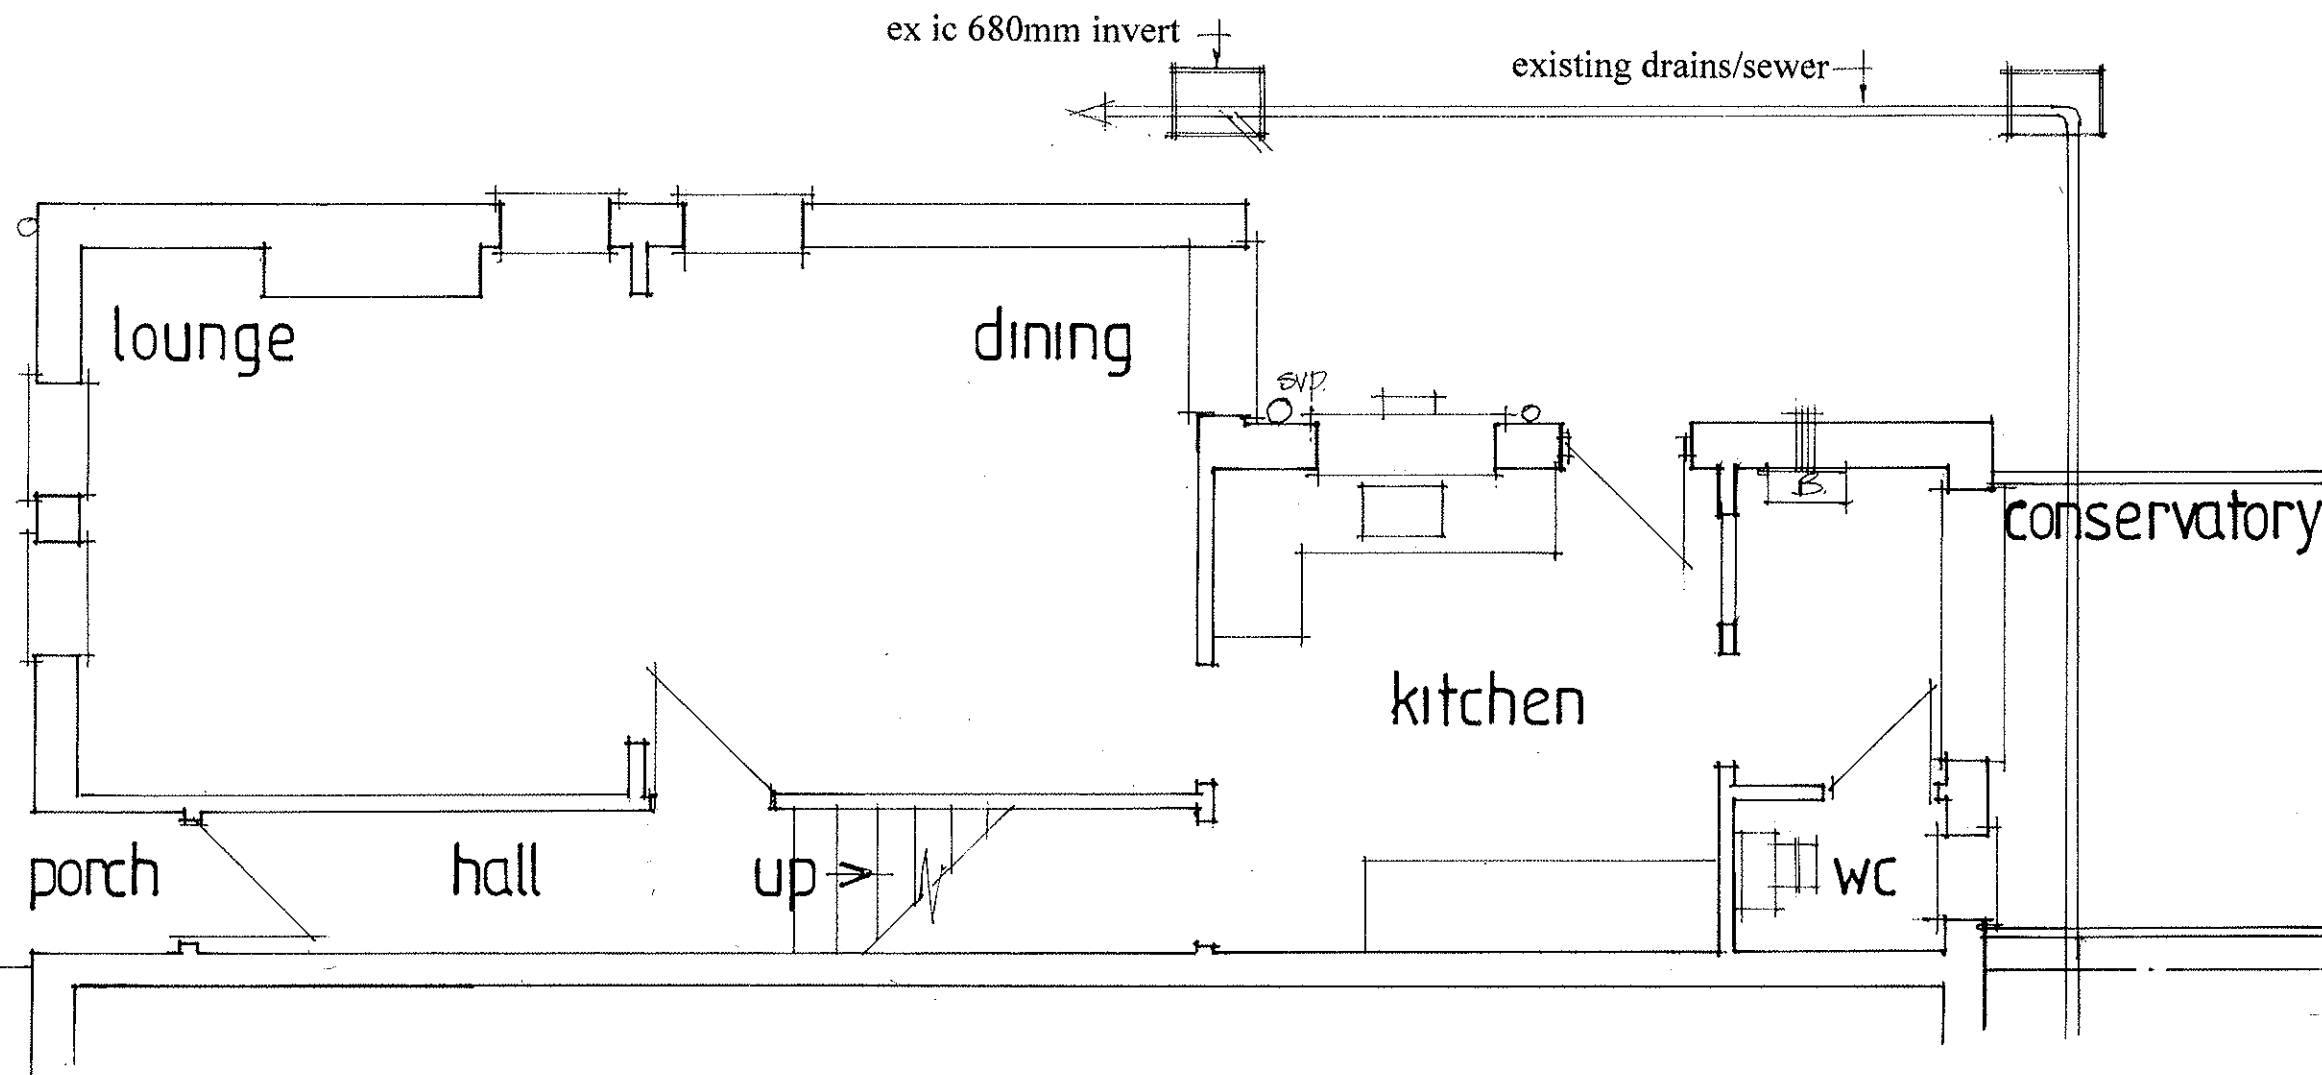

EXISTING GROUND FLOOR

date june 24
scale 1:50

PETER J WALKER
182 SEAFRONT, HAYLING ISLAND, HANTS
PO11 9AN
MOB : 07973327695
TEL: 02392467571