Site plan 1:500@A3 The Court House

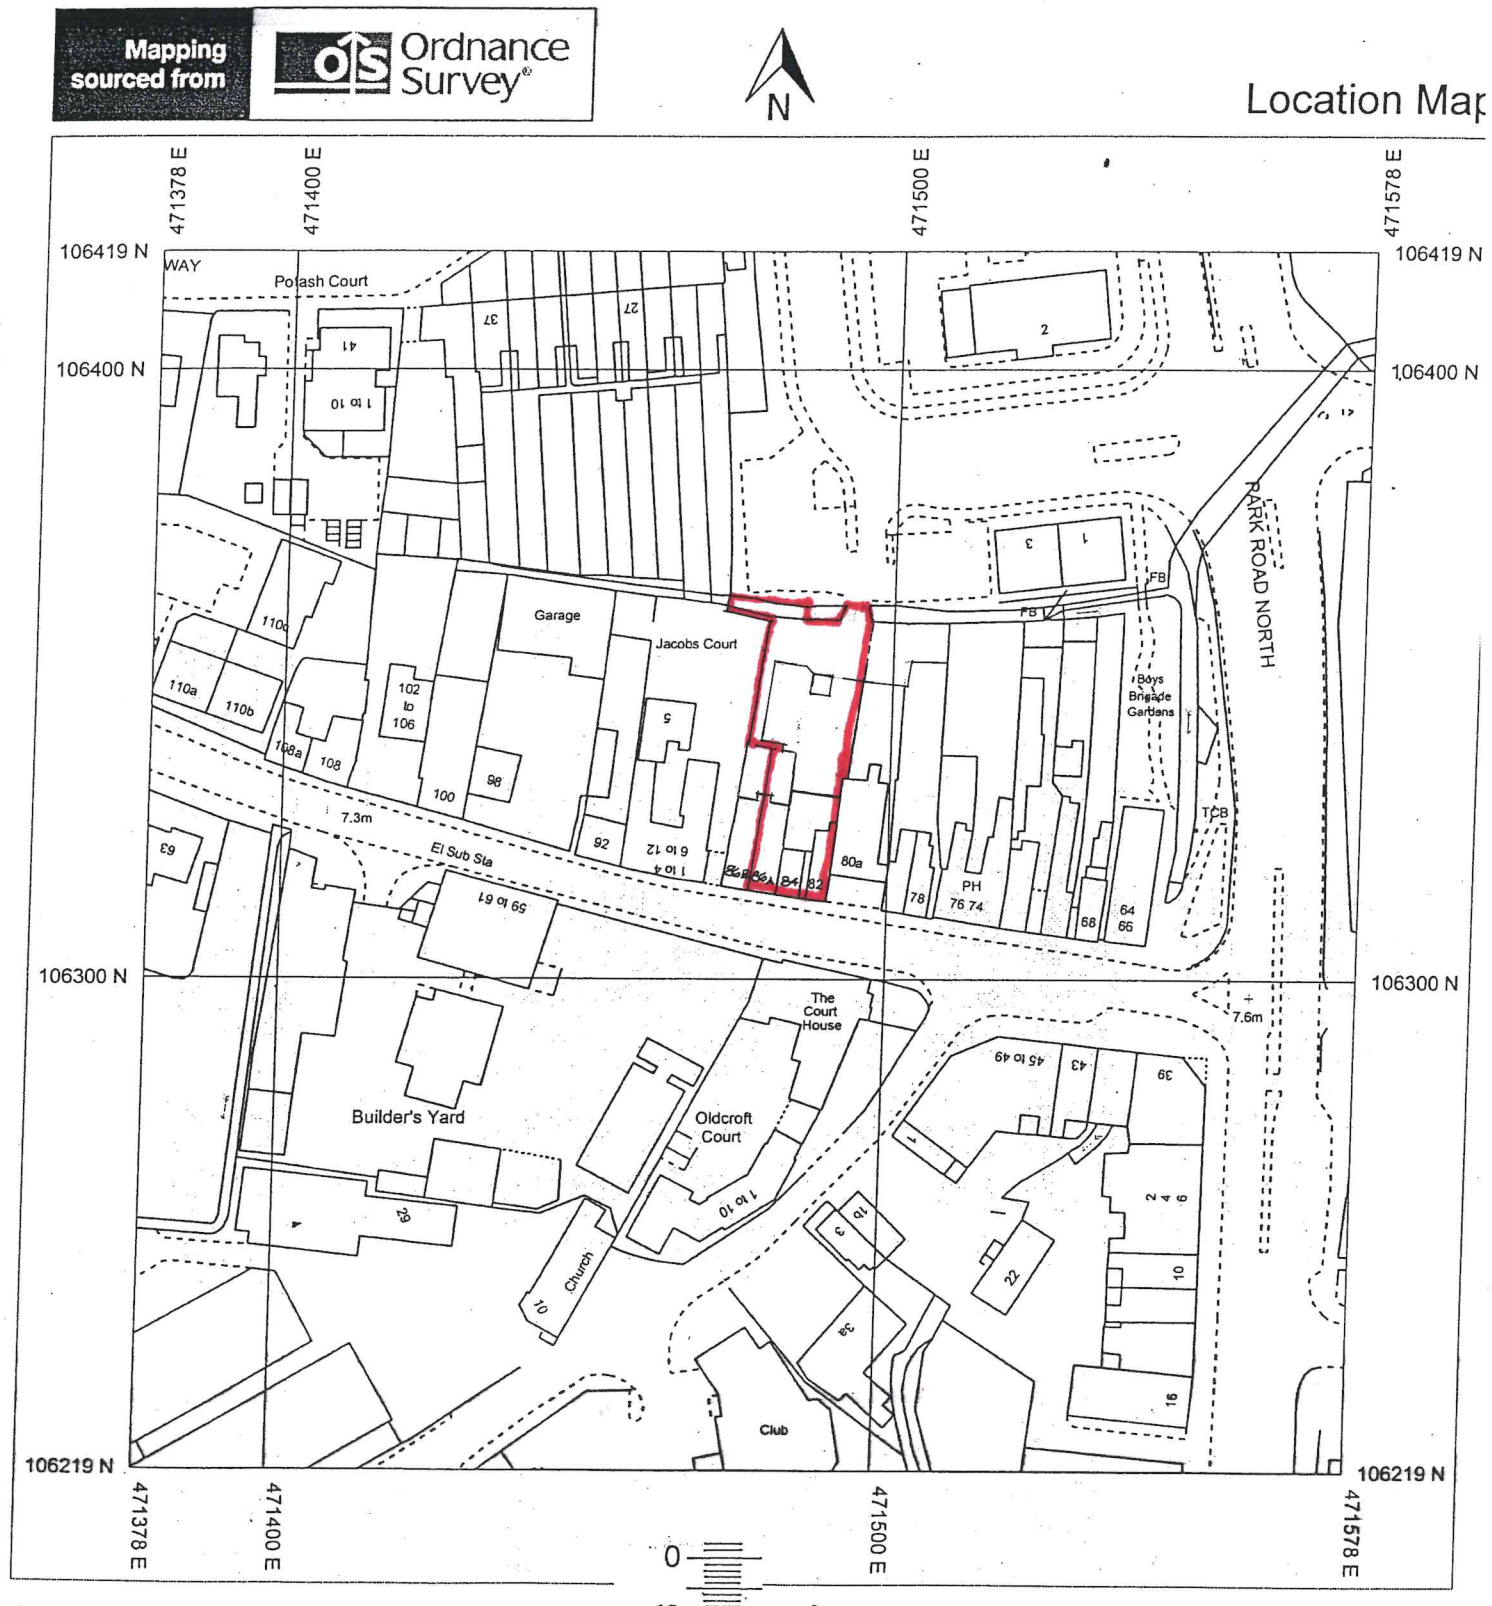

Location plan 1:1250@A3

Reproduced under OS Licence No. AR/100032321

Produced 09/04/2013 from the Ordnance Survey National Geographic Database and incorporating surveyed revision available at this date. © Crown Copyright 2013

Reproduction in whole or in part is prohibited without the prior permission of Ordnance Survey

Revisions:	Client: The Rt Hon & Mrs D Willetts
	Drawing title: Site & Location Plans
	Proposed shed and pergola at: 82/84 West St, Havant, PO9 1LN
	Drwg. No. 733a.01

Roger Hill Building Design

30 Tilmore Gardens
Petersfield
Hampshire
GU32 2JE