

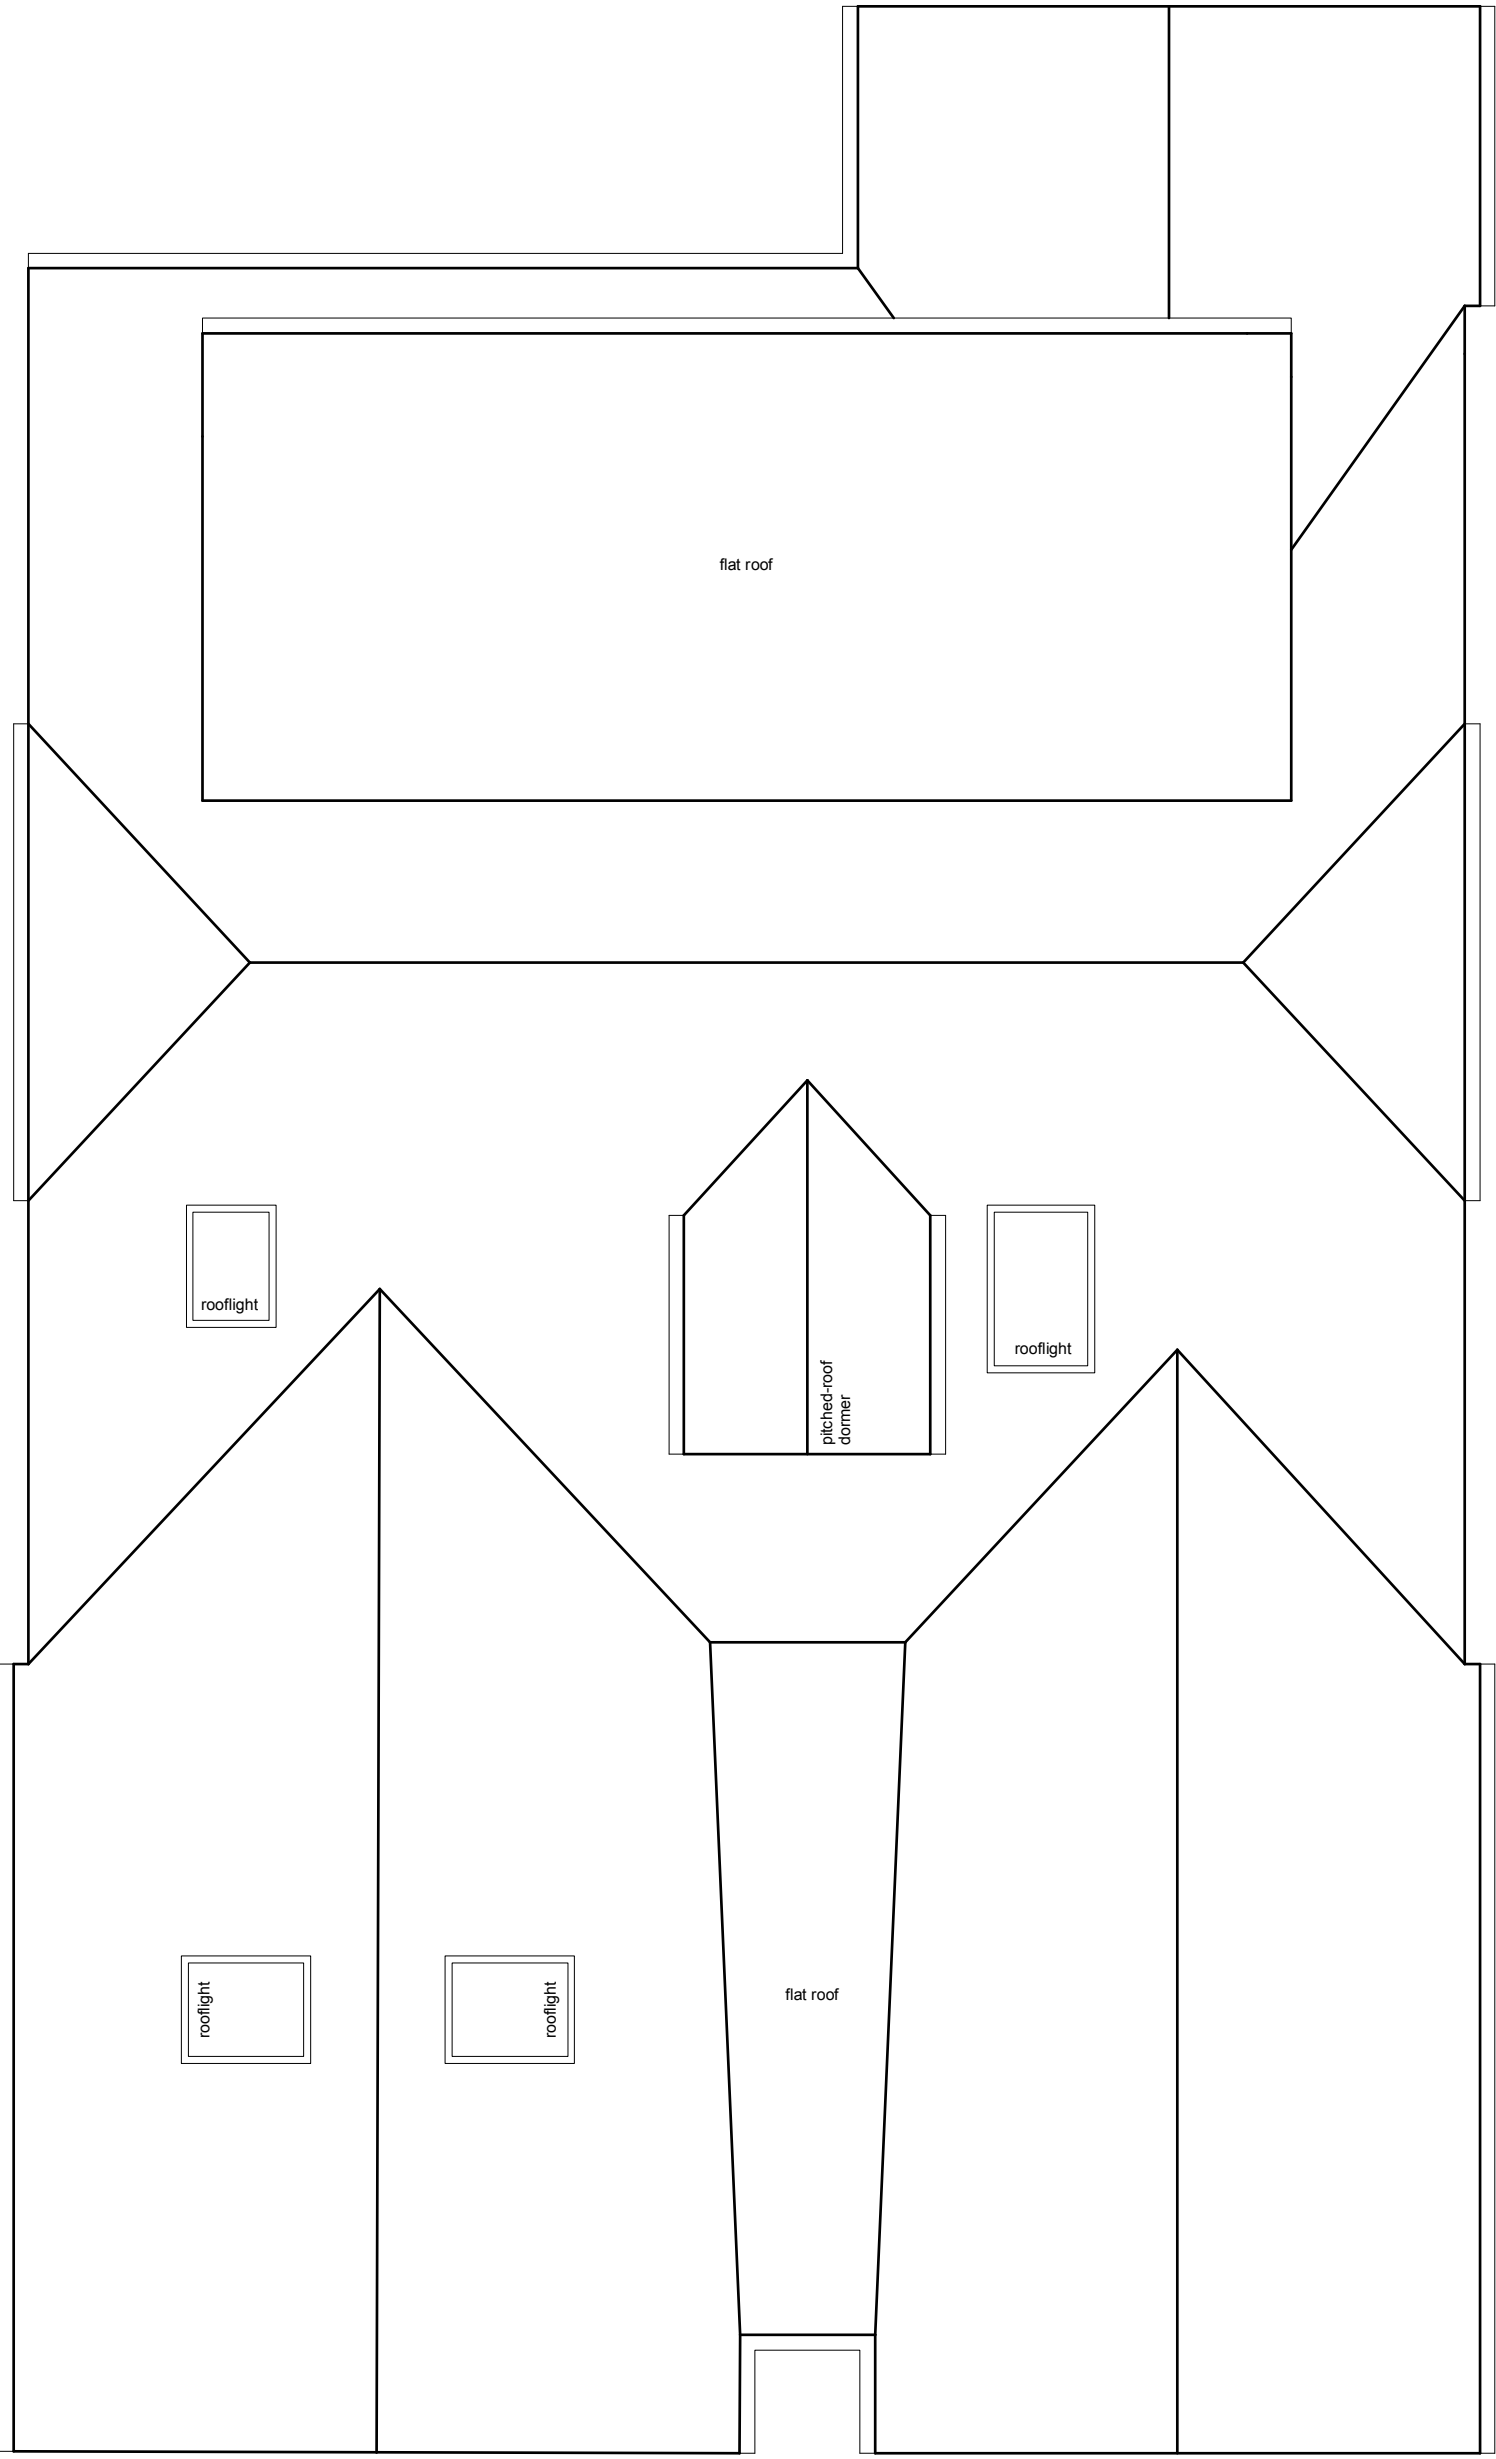


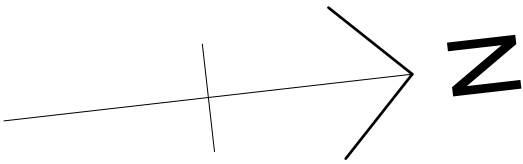

PROPOSED ROOF LAYOUT
scale 1:50

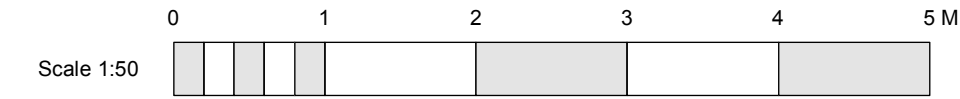

PROJECT		DRAWING TITLE	
Proposed Development at 1 Nutbourne Road, Hayling Island, Hampshire, PO11 9RT		Proposed Roof Layout	
		CLIENT	Mr I. Thompson (Robian Homes Ltd.)
SCALE	DATE	DRAWING NO.	REVISION
1:50 @ A1	Dec' 2022	22/3102/PL/02	

NATURE OF REVISIONS	

SEAS

SOUTH EAST ARCHITECTURAL SERVICES LTD

152 MORTIMER STREET, HERNE BAY, KENT, CT6 5DU

tel (01227) 283100

info@seas.me.uk

www.seas.me.uk

AECS

Building Knowledge

PLANNING

ACCREDITED

ENERGY

ACCREDITED

ENVIRONMENTAL

ACCREDITED

fsb

MEMBER