


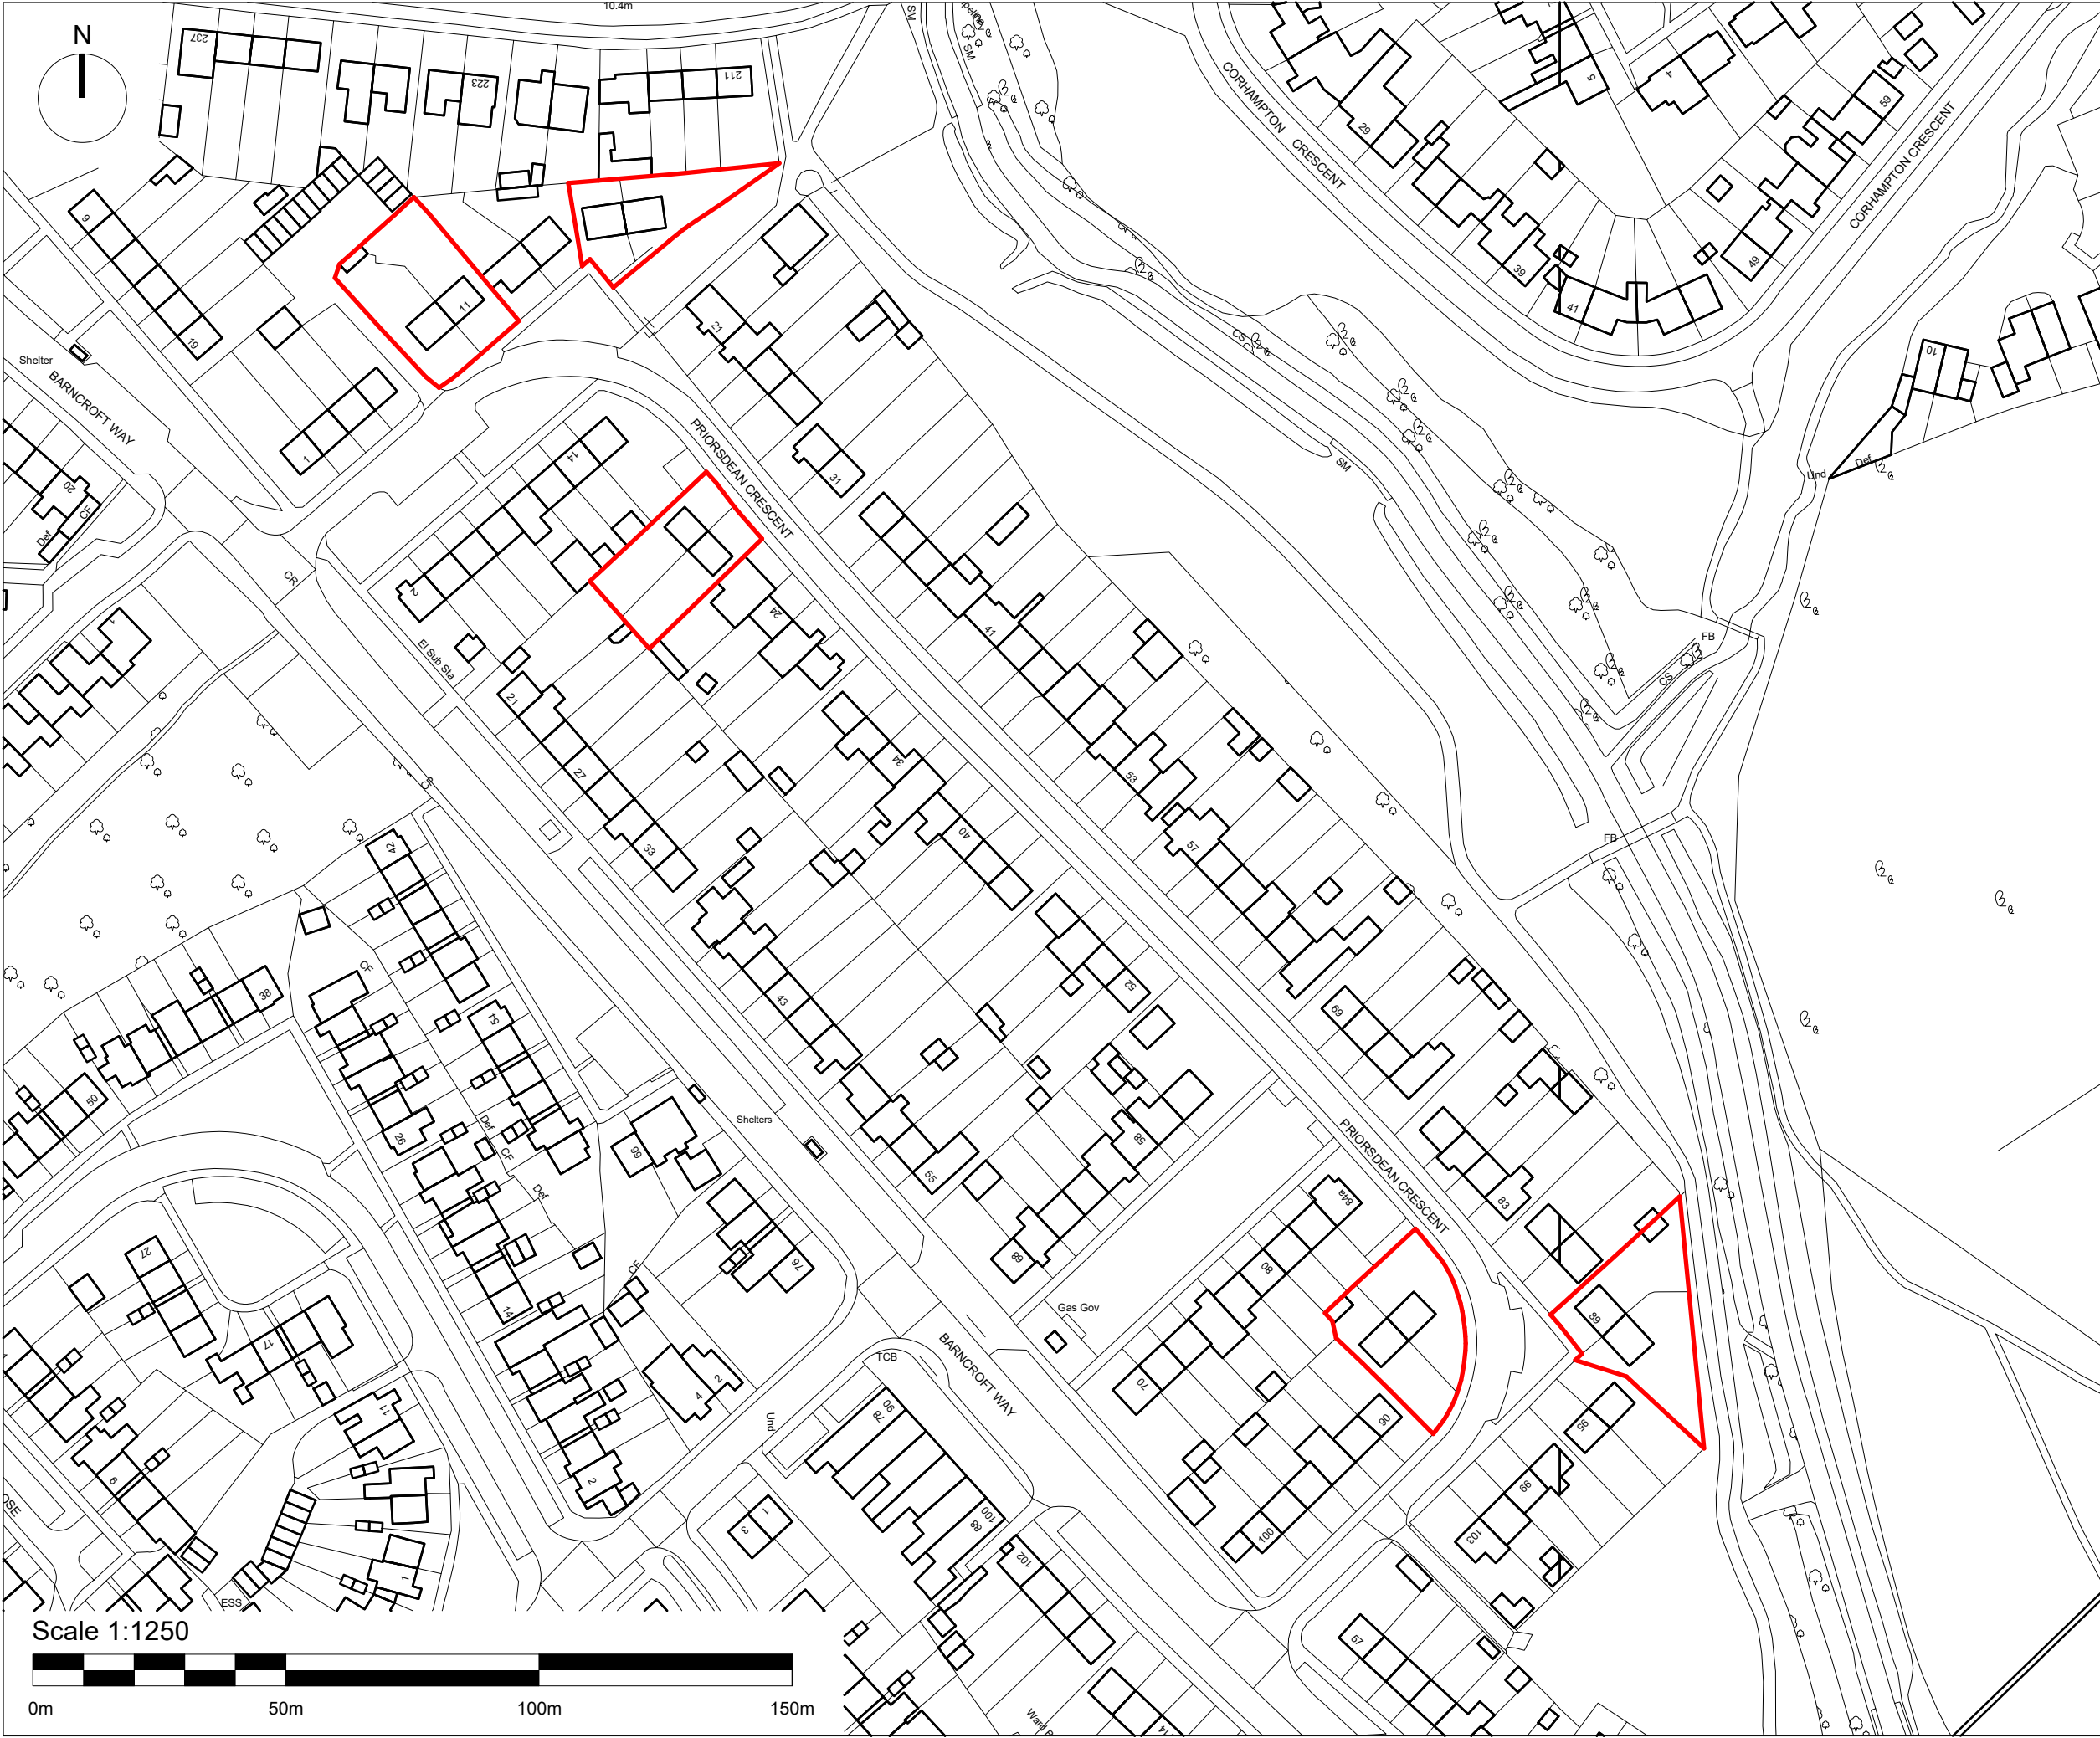

NOTE: All dimensions to be checked on site prior to commencement of any work

*** DO NOT SCALE FROM THIS DRAWING
EXCEPT FOR THE PURPOSES OF DETERMINING A PLANNING APPLICATION***
Notify C.A of any discrepancies before ordering materials.

© Crown copyright and database rights 2021 Ordnance Survey 100019671

Address List

Flat 9 Priorsdean Crescent, Havant, PO9 3AR
Flat 9a Priorsdean Crescent, Havant, PO9 3AR
Flat 11 Priorsdean Crescent, Havant, PO9 3AR
Flat 11a Priorsdean Crescent, Havant, PO9 3AR

Flat 17 Priorsdean Crescent, Havant, PO9 3AR
Flat 17a Priorsdean Crescent, Havant, PO9 3AR
Flat 19 Priorsdean Crescent, Havant, PO9 3AR
Flat 19a Priorsdean Crescent, Havant, PO9 3AR

18 Priorsdean Crescent, Havant, PO9 3AT
20 Priorsdean Crescent, Havant, PO9 3AT

Flat 86 Priorsdean Crescent, Havant, PO9 3AU
Flat 86a Priorsdean Crescent, Havant, PO9 3AU
Flat 88 Priorsdean Crescent, Havant, PO9 3AU
Flat 88a Priorsdean Crescent, Havant, PO9 3AU

Flat 89 Priorsdean Crescent, Havant, PO9 3AS
Flat 89a Priorsdean Crescent, Havant, PO9 3AS
Flat 91 Priorsdean Crescent, Havant, PO9 3AS
Flat 91a Priorsdean Crescent, Havant, PO9 3AS

P2	06/06/24	Amended to include additional properties	CG		
Rev	Date	Revision Details (Amended By)	Approved		
Project					
Social Housing Decarbonisation Fund					
Drawing Title					
Location Plan Priorsdean Crescent					
Date		Scale @ A3			
28/05/24		1 : 1250			
Housing, Neighbourhood & Building Services					
		JAMES HILL Head of Service			
DEPARTMENTAL SECTION:					
ARCHITECTS GROUP - Andrew Malbon Principal Architect. Tel 023 92 834711					
Design/ Survey By		Drawn By	Checked By		
DL / TN		CG			
Drawing No					
3810 / 1014 / P2					
SURVEY		DESIGN	☒	WORKING DRAWING	
FEASIBILITY		TENDER		AS BUILT	
INFORMATION		CONTRACT		A.I.	