Ground floor plan

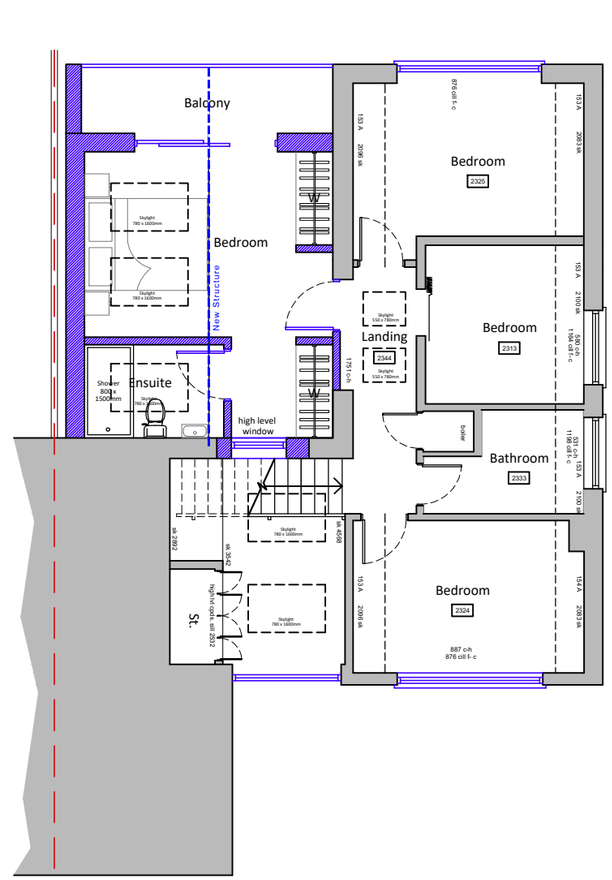

First floor plan

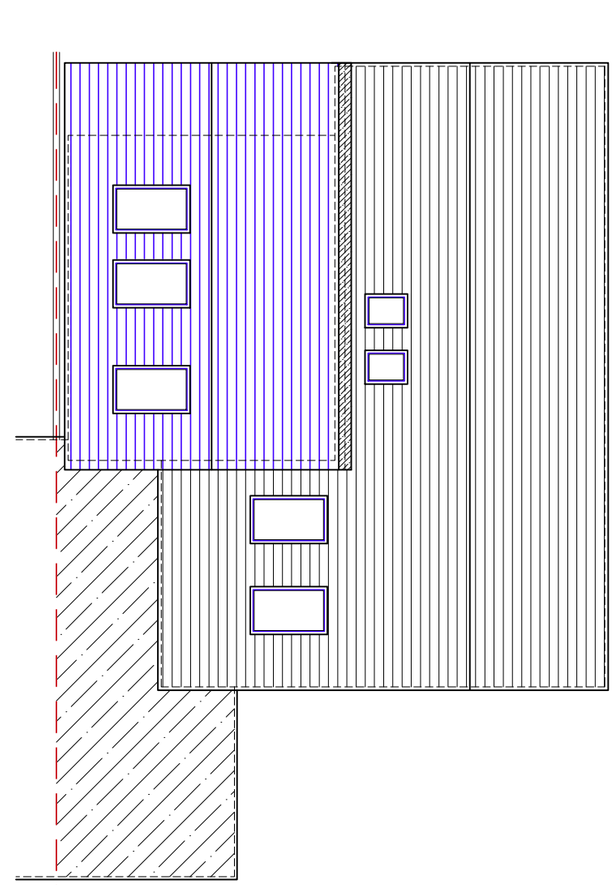

Roof plan

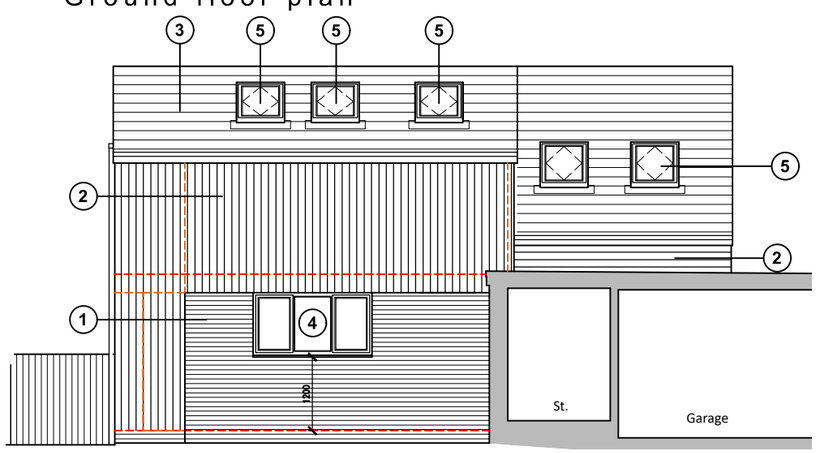

North Elevation

East Elevation

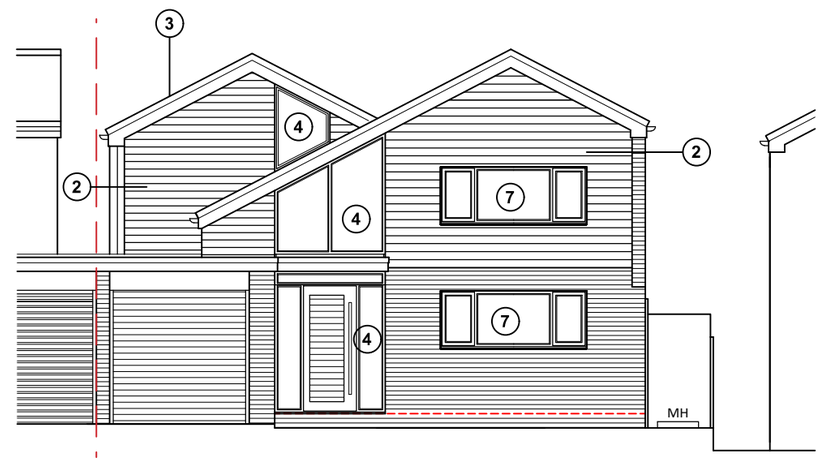

West Elevation

1. Bricks to match existing
2. Weatherboard cladding
3. Roof tiles to match existing
4. Aluminum windows and doors
5. Velux or similar rooflights
6. Frame-less glass balustrade
7. UPVC windows to match existing

Proposed plans & elevations

scale 1:100

1 0 1 2 3 4 5 6 7 8 9m

1:100

For MR & MRS FJULSRUD	Title PROPOSED FLOOR PLANS & ELEVATIONS		Office Tel: 01243 933732
Project EXTENSION AT 40 GALAXIE ROAD, WATERLOOVILLE, PO8 9AR	Date: AUGUST 2024 / Drawn: LL / Scale: As Noted @ A3 / Checked: -		Email: admin@jb-architecturedesign.com
	Job Number: PL.829.24 / Drawing Number: -03 / Revision: B		Web: www.jb-architecturedesign.com

JB ARCHITECTURE