



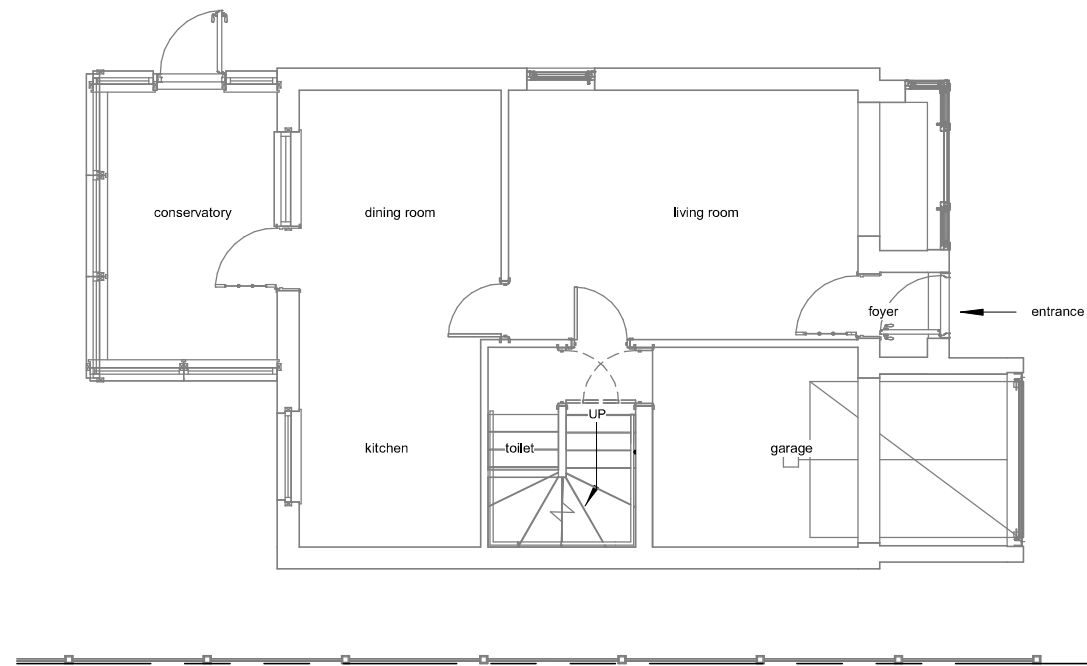

Existing Ground Floor

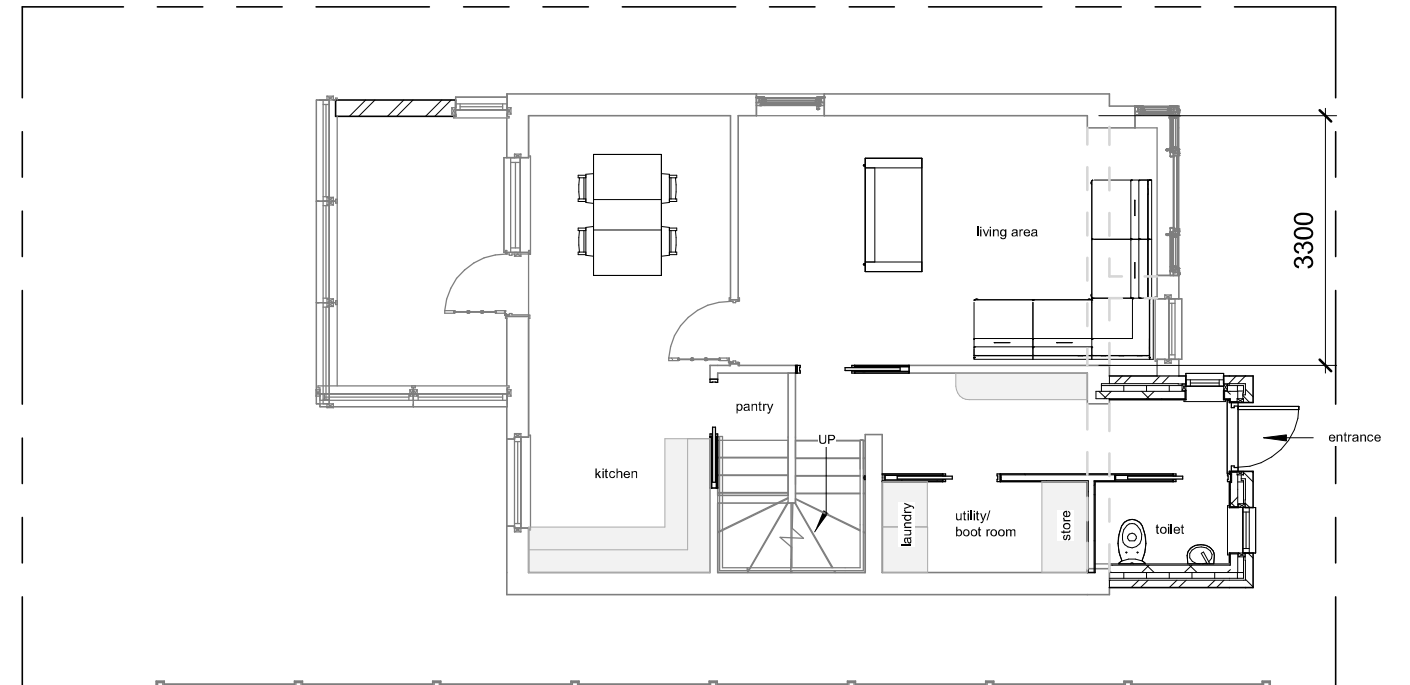

Proposed Ground Floor

1:500		50
1:200		20
1:100		10
1:50		5

All measurement to be checked on site prior to any commenment

Parkers Design Limited - The Studio @ 90, PO9 2PR

www.pexd.co.uk - info@parkersdesign.com - 07776 008822

PROJECT	17 Elderfield Close PO10 7QW		CLIENT Brooks	
	SHEET Ground Floor	Date	Issue Date	Scale (@ A3) 1 : 100
		Drawn by SW	DRAWING NUMBER P 1	REV
		Checked by SR		