
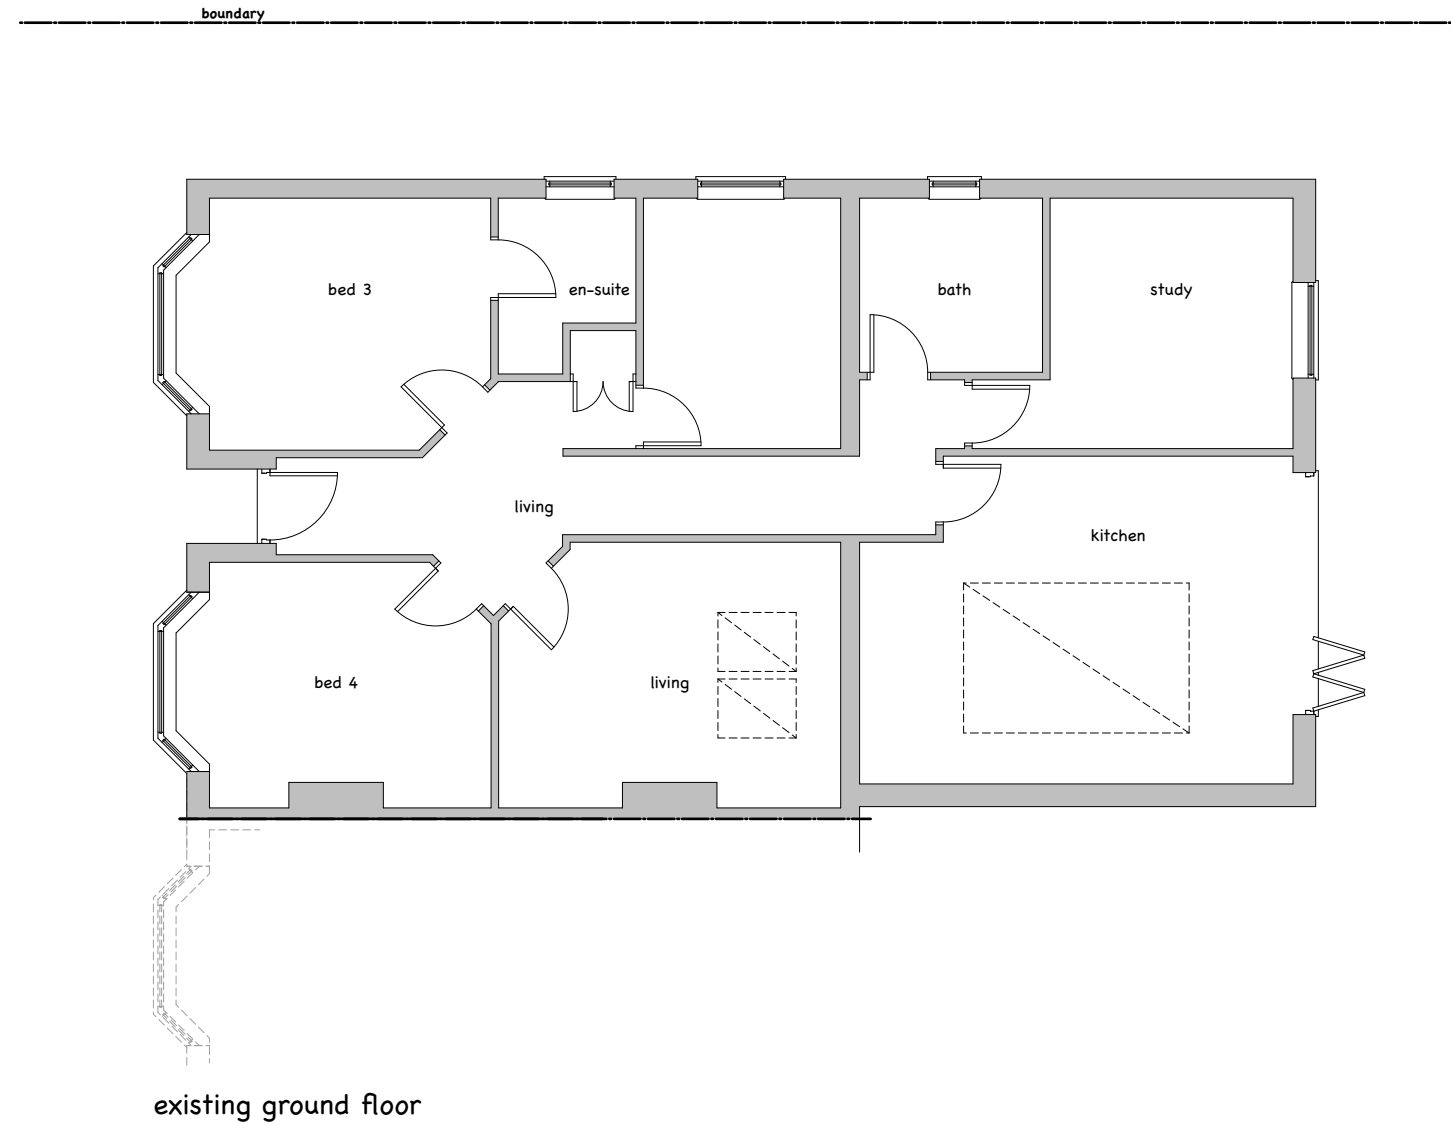


EXISTING ELEVATIONS

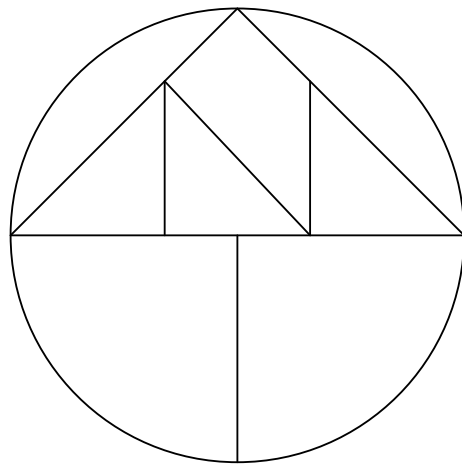

existing aerial view

Mr & Mrs Skeates
Proposed extension to
27 St Johns Avenue
Waterlooville
PO7 5QX
Scale 1:100 @ A3
February 2024

DWG No. SKEATES/EX1