




CAD

Critchley Architecture And Design Ltd.
Contact: 02392 474 919 | info@caad.online
The Old Brewery, 15E South Street, Havant, PO9 1BU

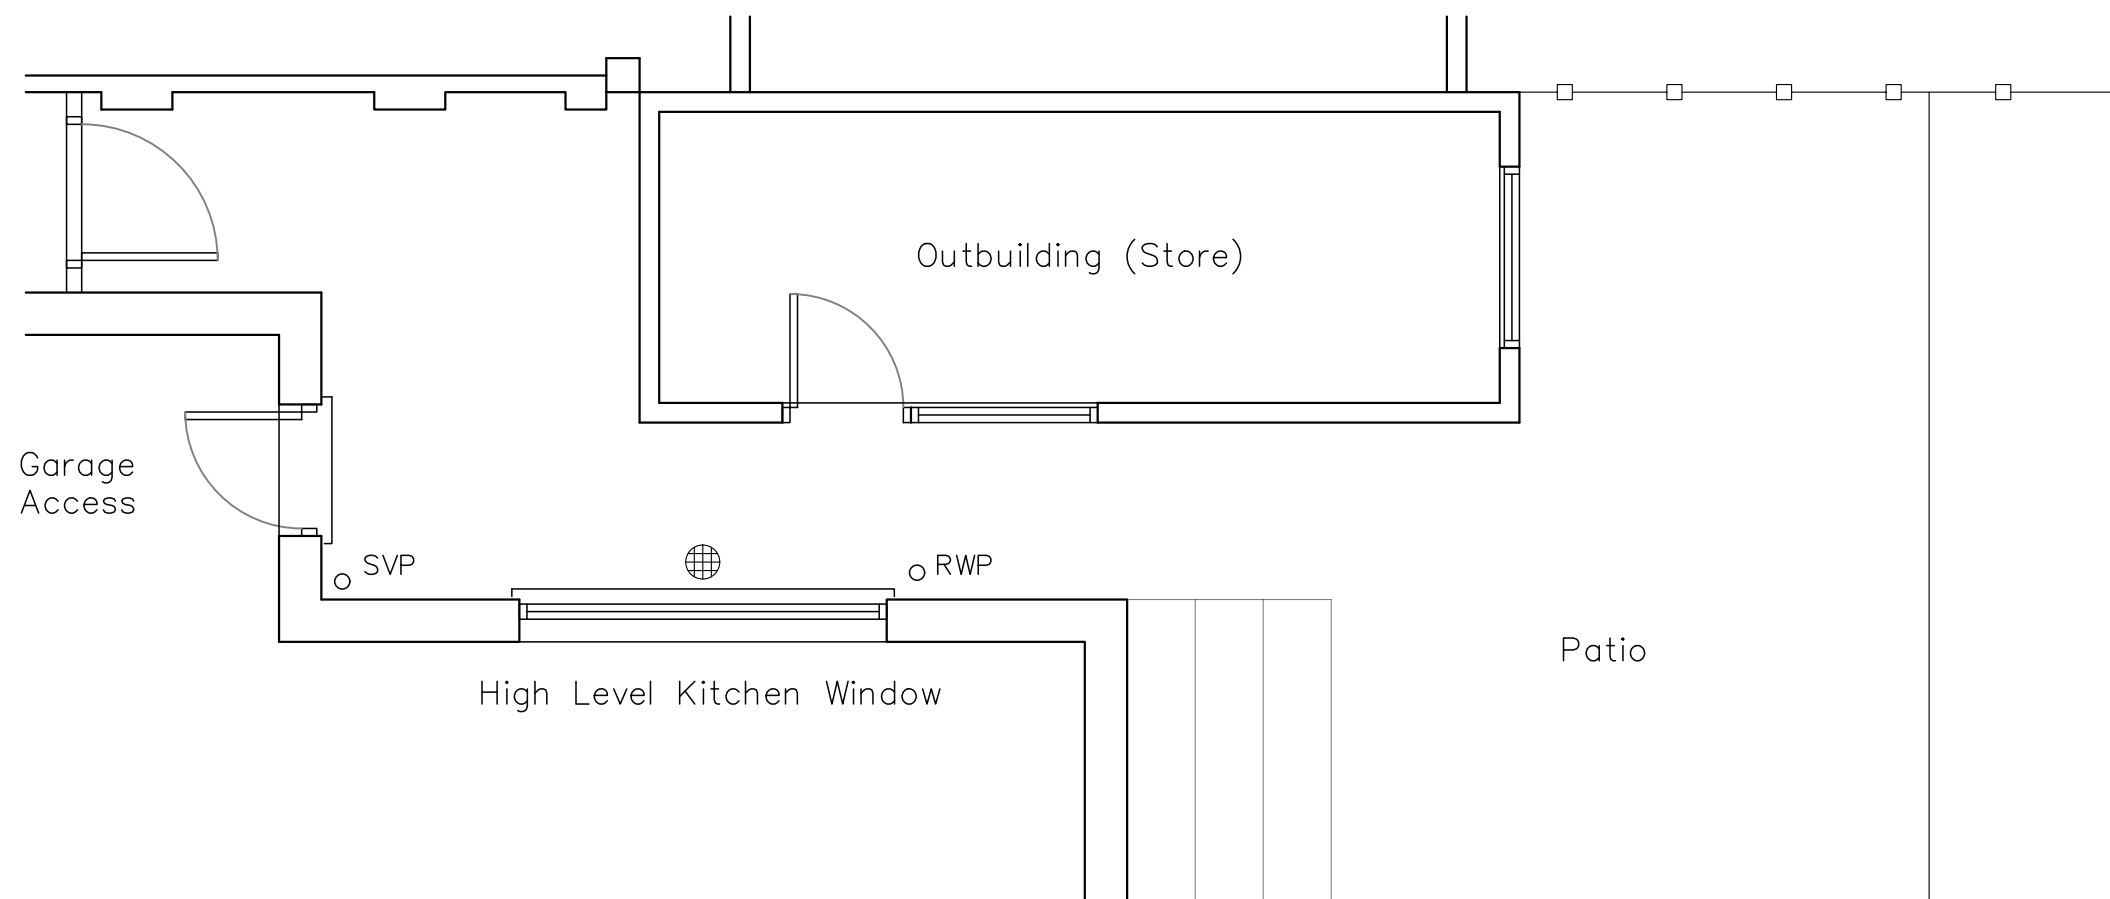

Existing Outbuilding

Revisions
a) Note/Date/Initial
b)
c)
d)

35 North Shore Rd,
Hayling Island,
Hampshire,
PO11 0HN

Scale A1=1:25, A3=1:50
Drawn SAR
Date 31/08/2022

22078-201⁰

5m

10m

15m

20m