


**PROPOSED REAR DORMER TO FORM ENSUITE.
3, BACON LANE, HAYLING ISLAND, HANTS.
FOR MR & MRS D. LAKER.**

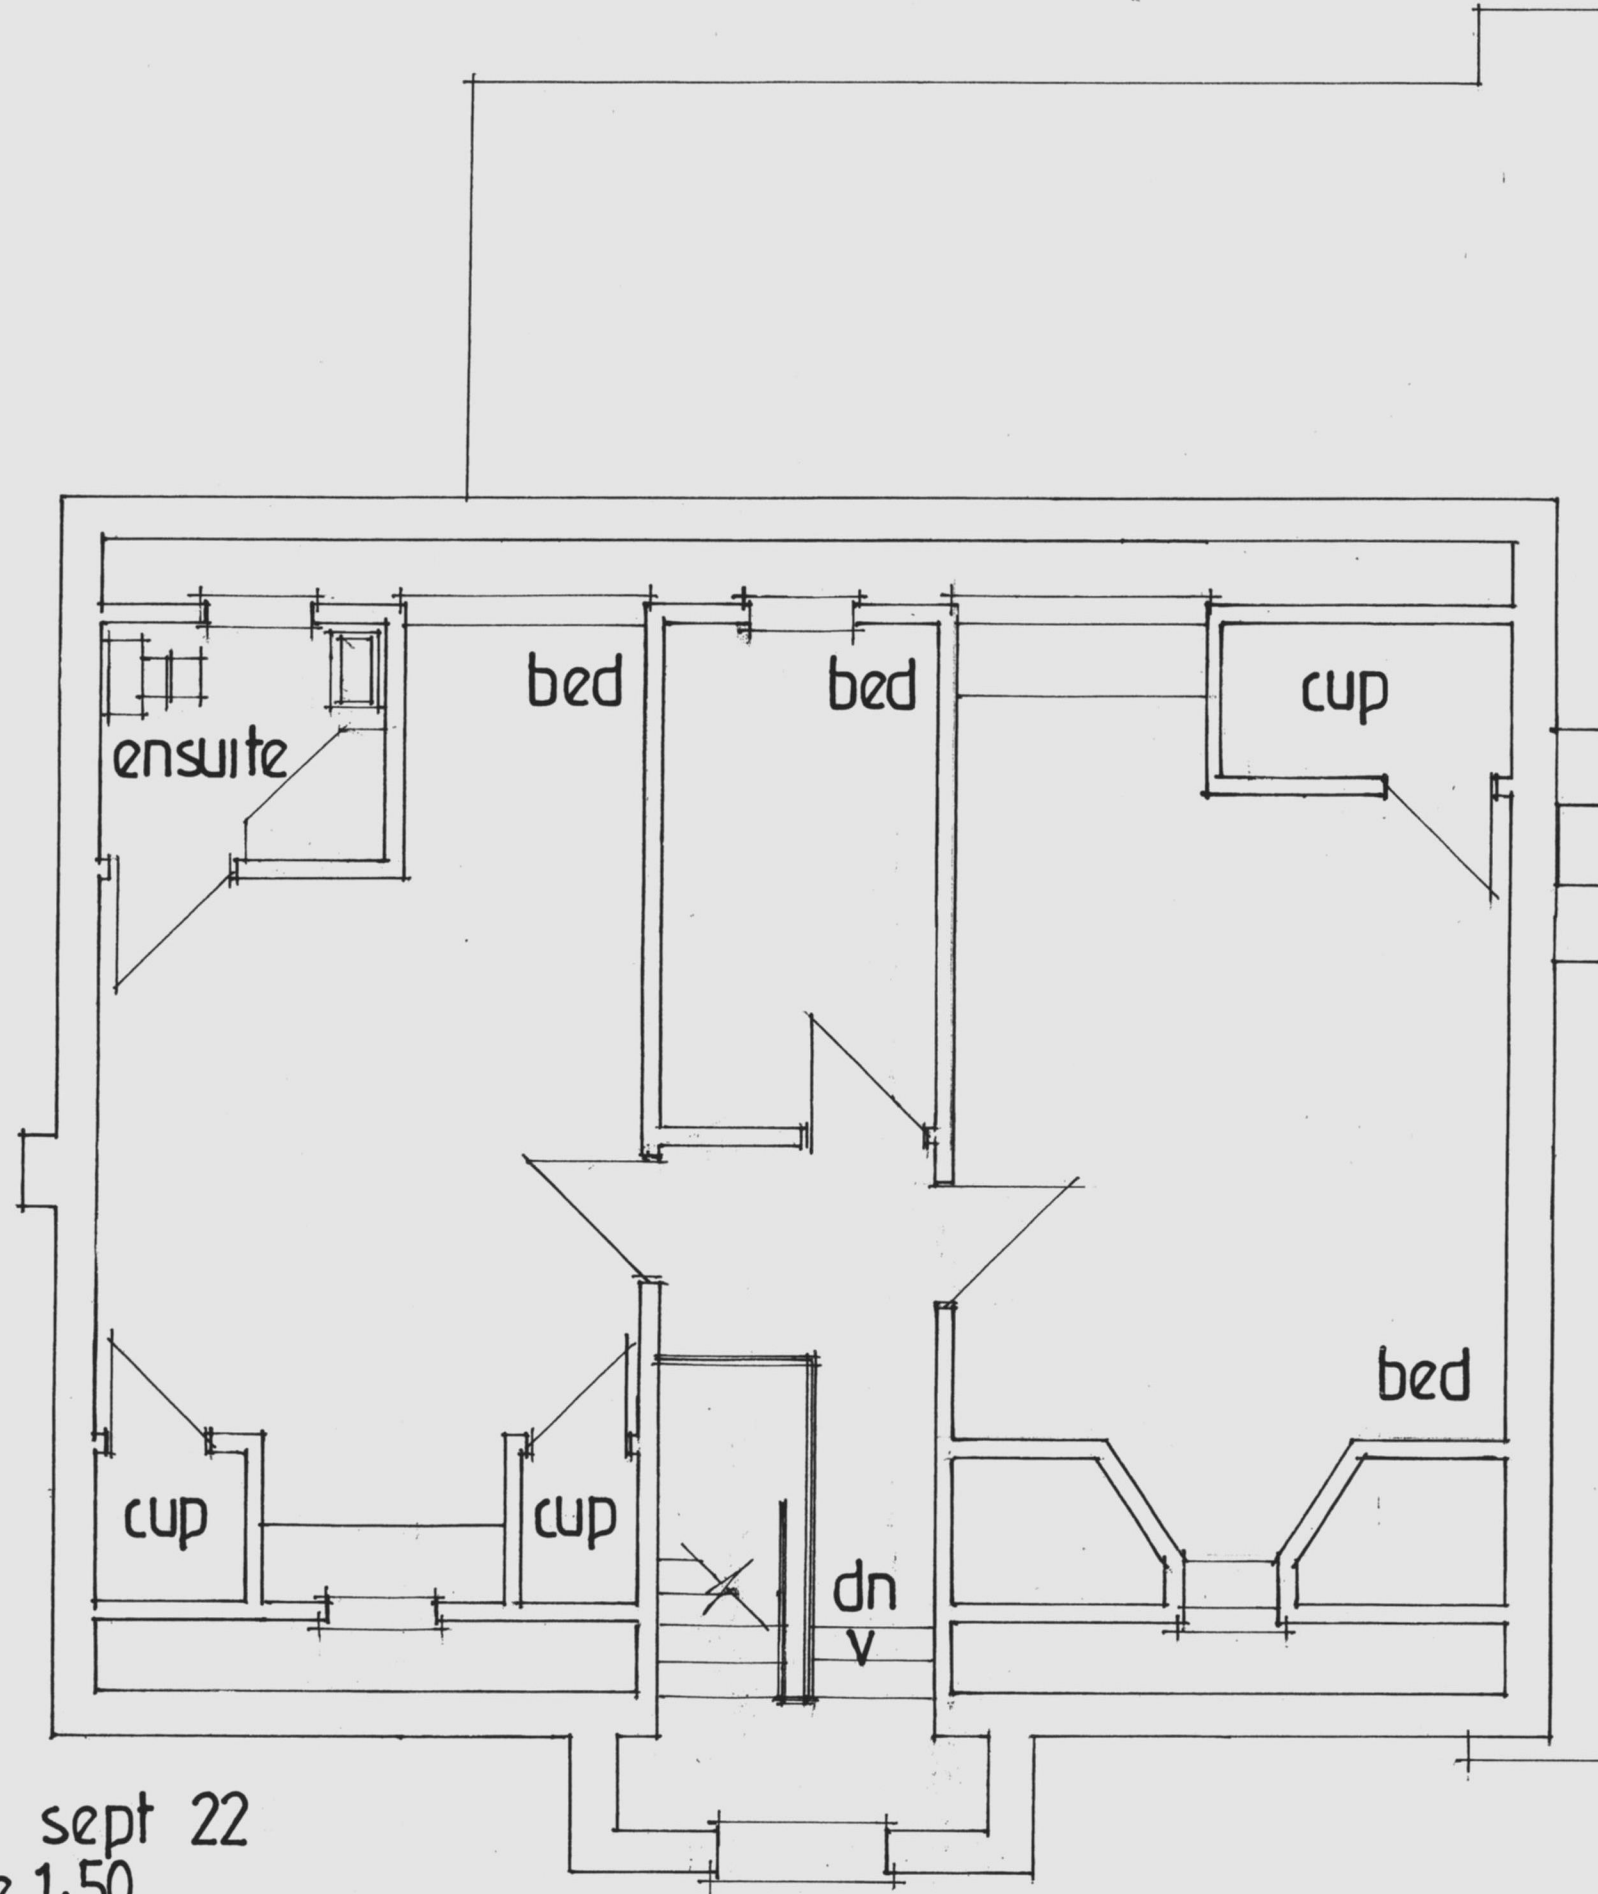

EXISTING FIRST FLOOR

date sept 22
scale 1:50

PETER J. WALKER
ISLAND DESIGN
182 SEAFRONT, HAYLING ISLAND, HANTS
PO11 9AN
TEL: 02392467571