
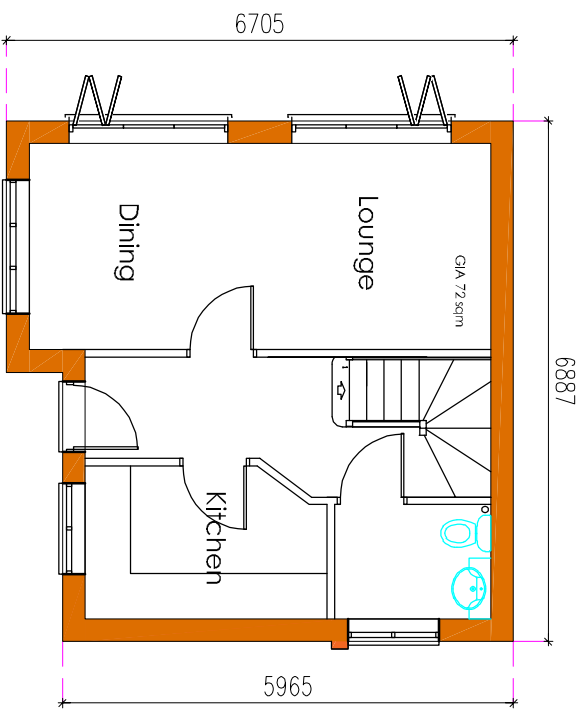
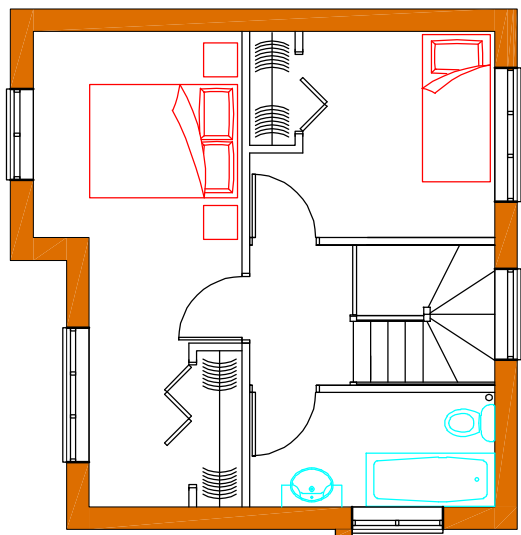
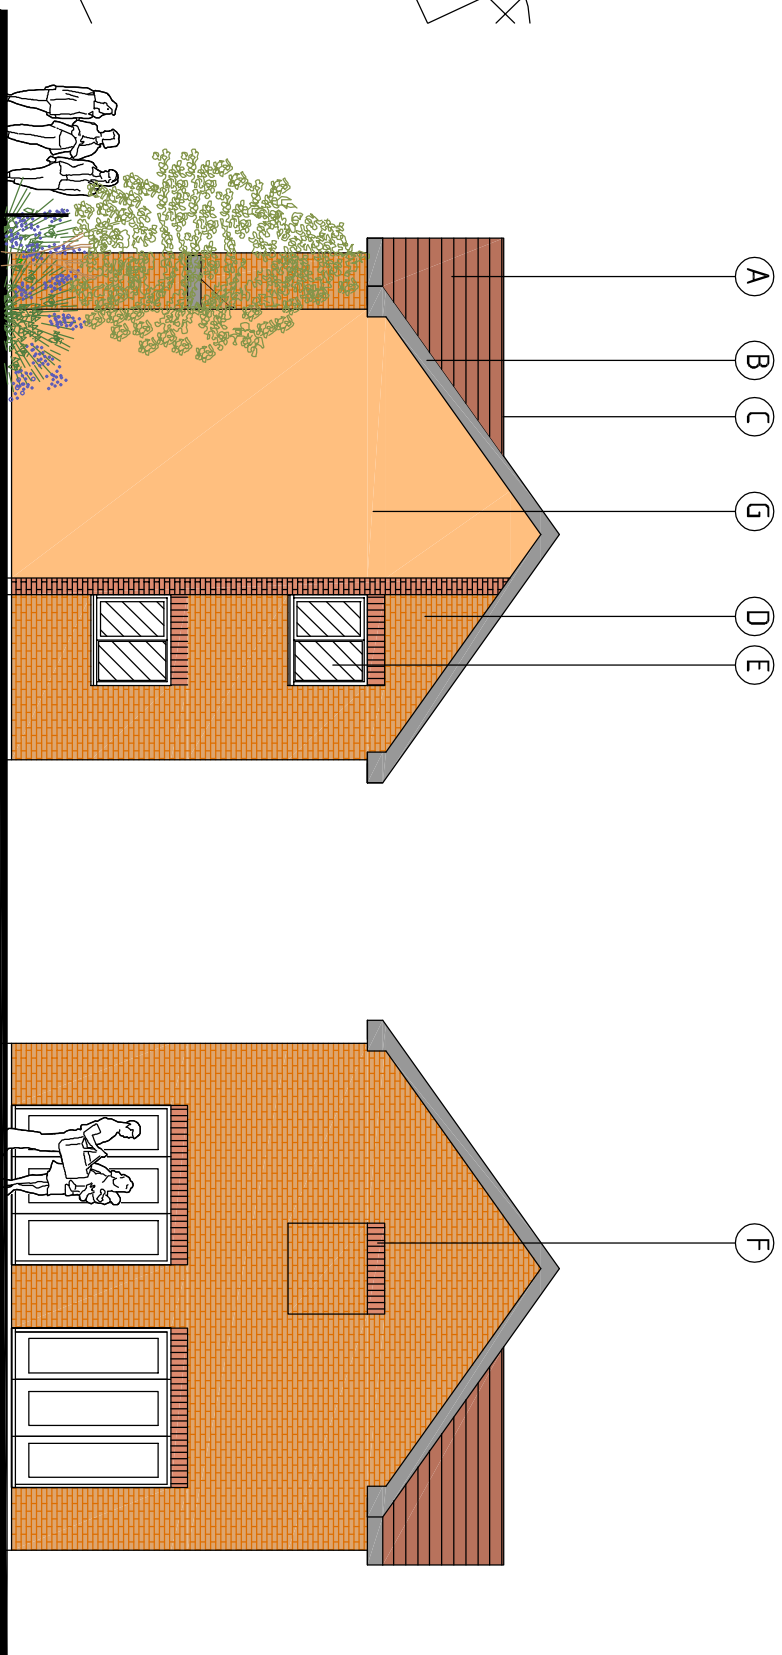


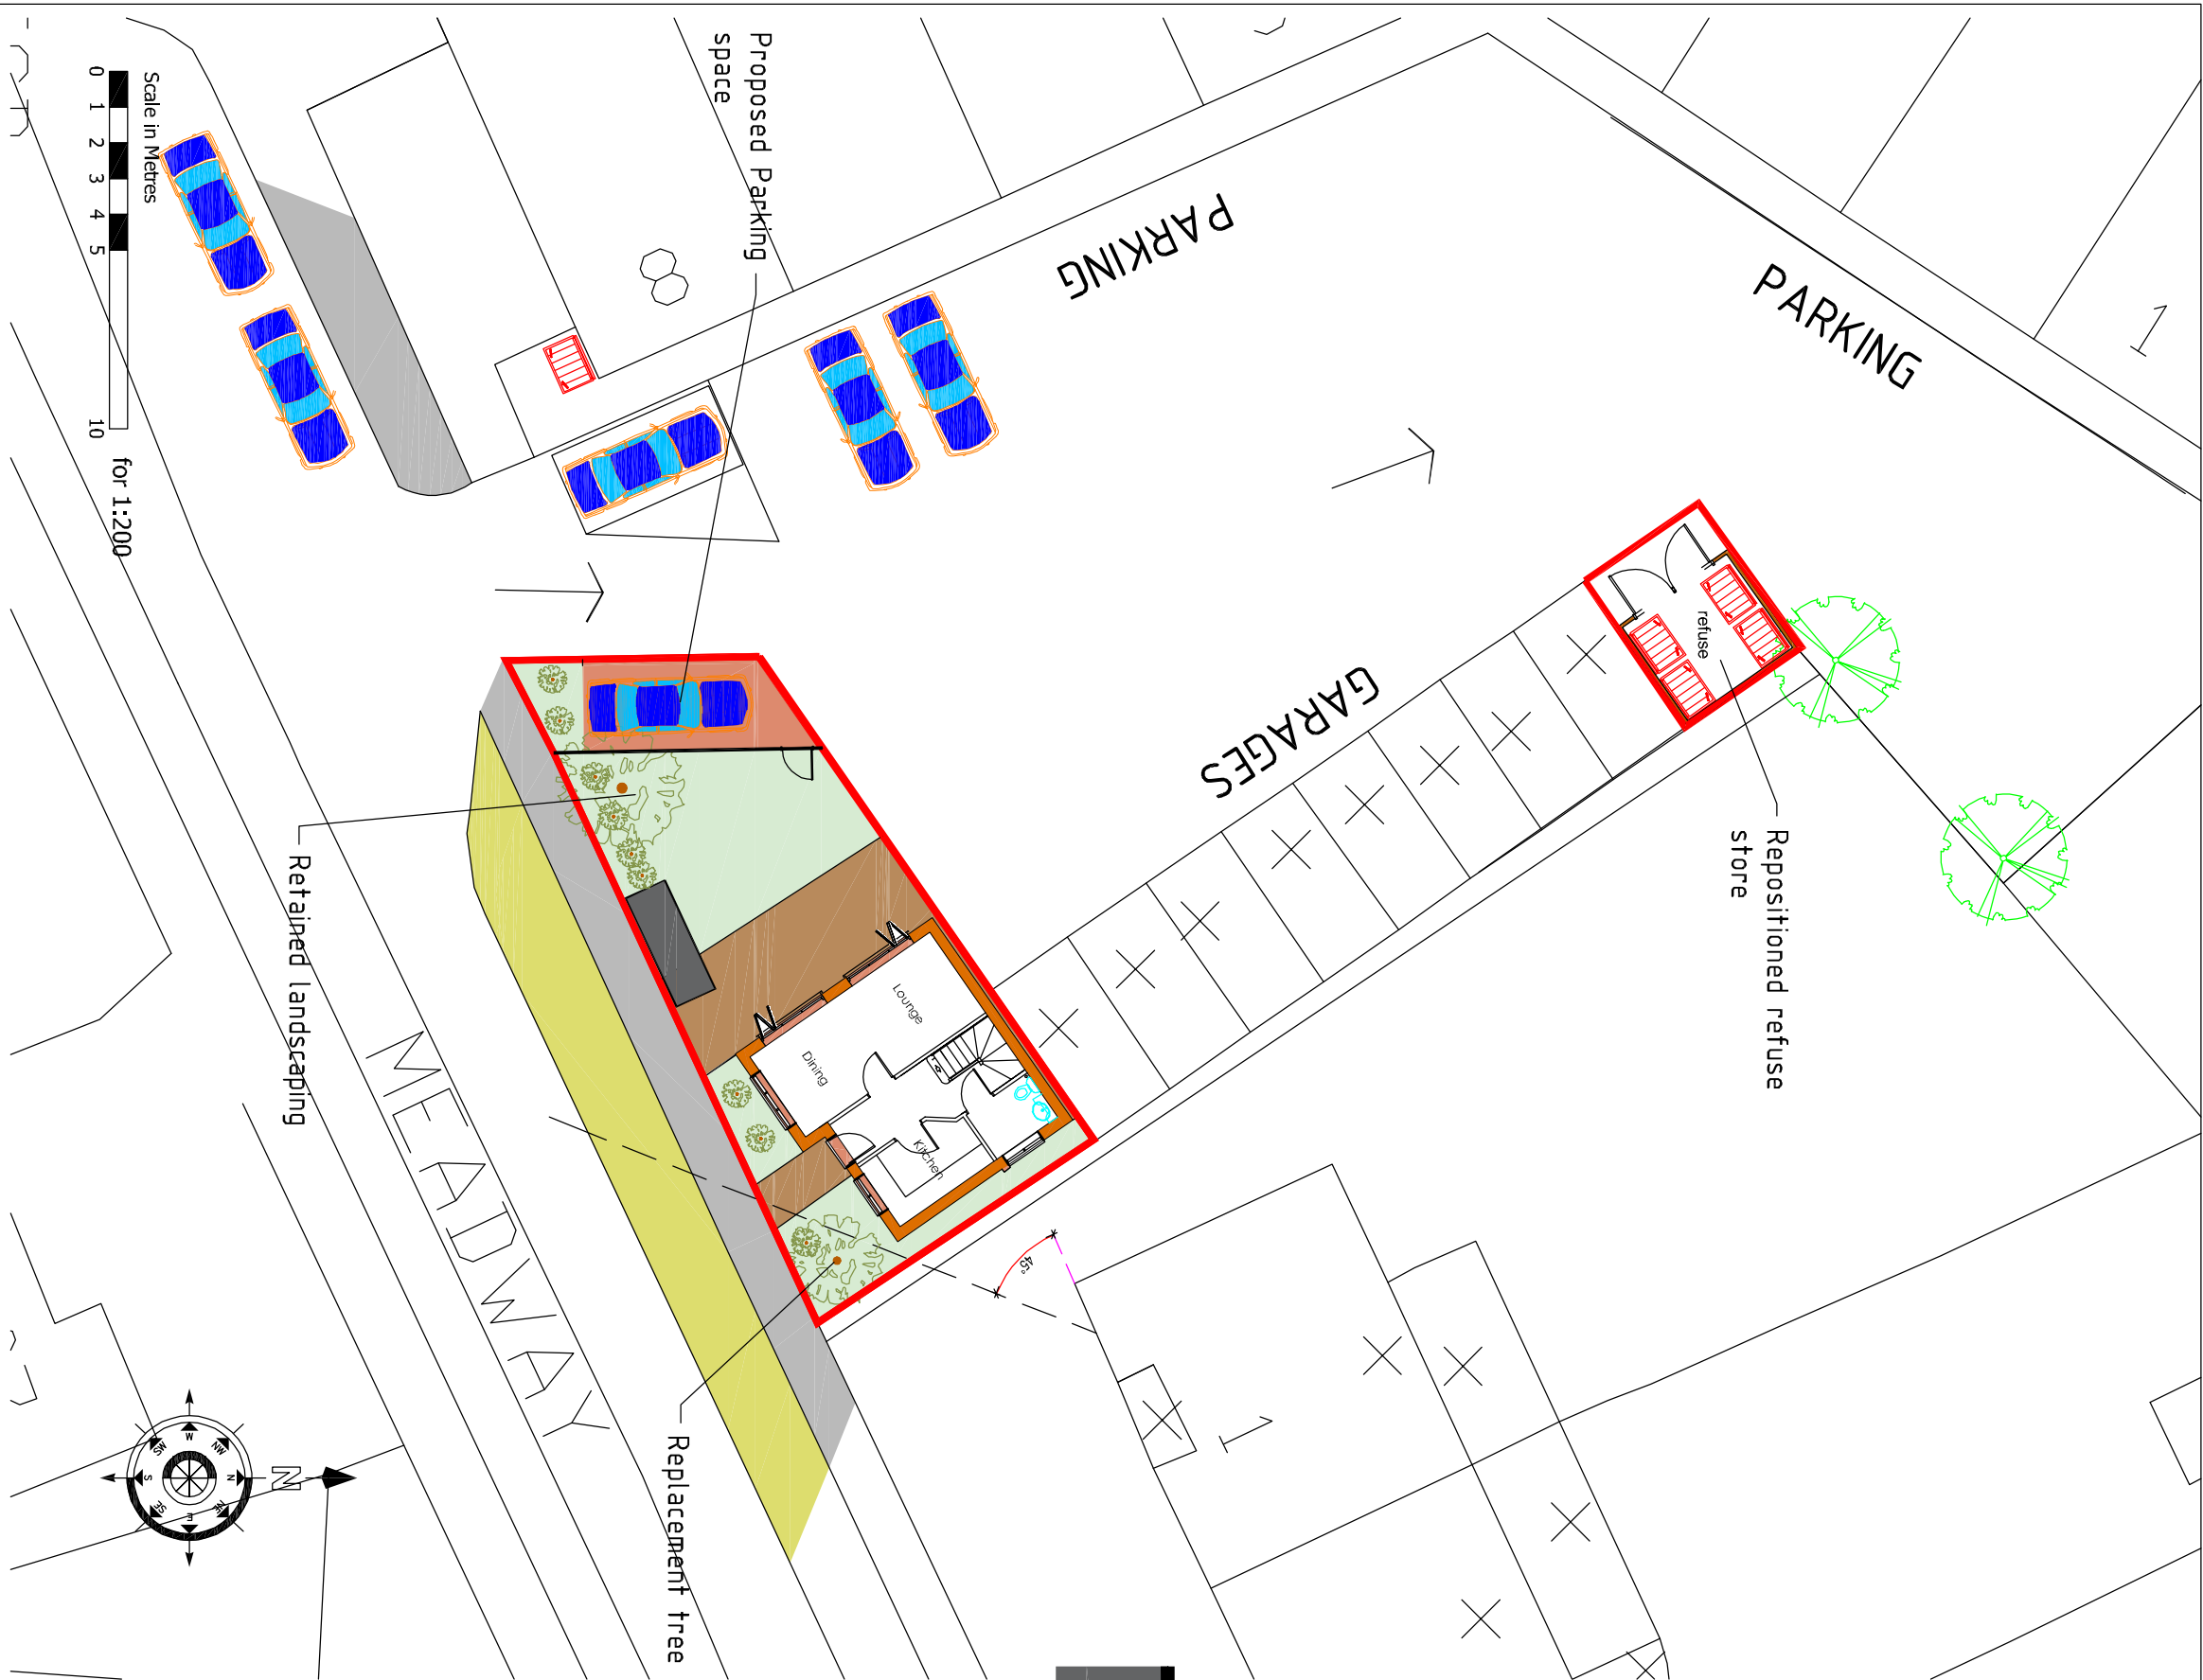

Scale in Metres
0 1 2 3 4 5
for 1:100

Scale in Metres
0 10 20 30 40 50 60
for 1:1250

Scale in Metres
0 1 2 3 4 5
for 1:200

Materials Schedule

- A concrete interlocking tile
- B fascia and soffit board
- C contrasting ridge tiles
- D quality stock brick
- E upvc double glazed windows & doors
- F contrasting brick & soldier course
- G smooth render

Drawing Title :

Proposed Dwelling

Project :

T Ware Developments Ltd
Highfield Parade

Drawn By

CRF

Date
13/10/24

SHEET SIZE
A2

Approved By Date

Drawing No.

CFA

FULL

BS

01

Scale:

1/100

PLANNING

Chris Flint Associates Ltd

CHARTERED SURVEYORS - PROJECT MANAGERS
DEVELOPMENT CONSULTANTS

2 Enewall Close Waterlooville Hants PO7 8NZ
tel: 023 92 432484 fax: 023 92 358554
Email: chrisflintassociates@gmail.com