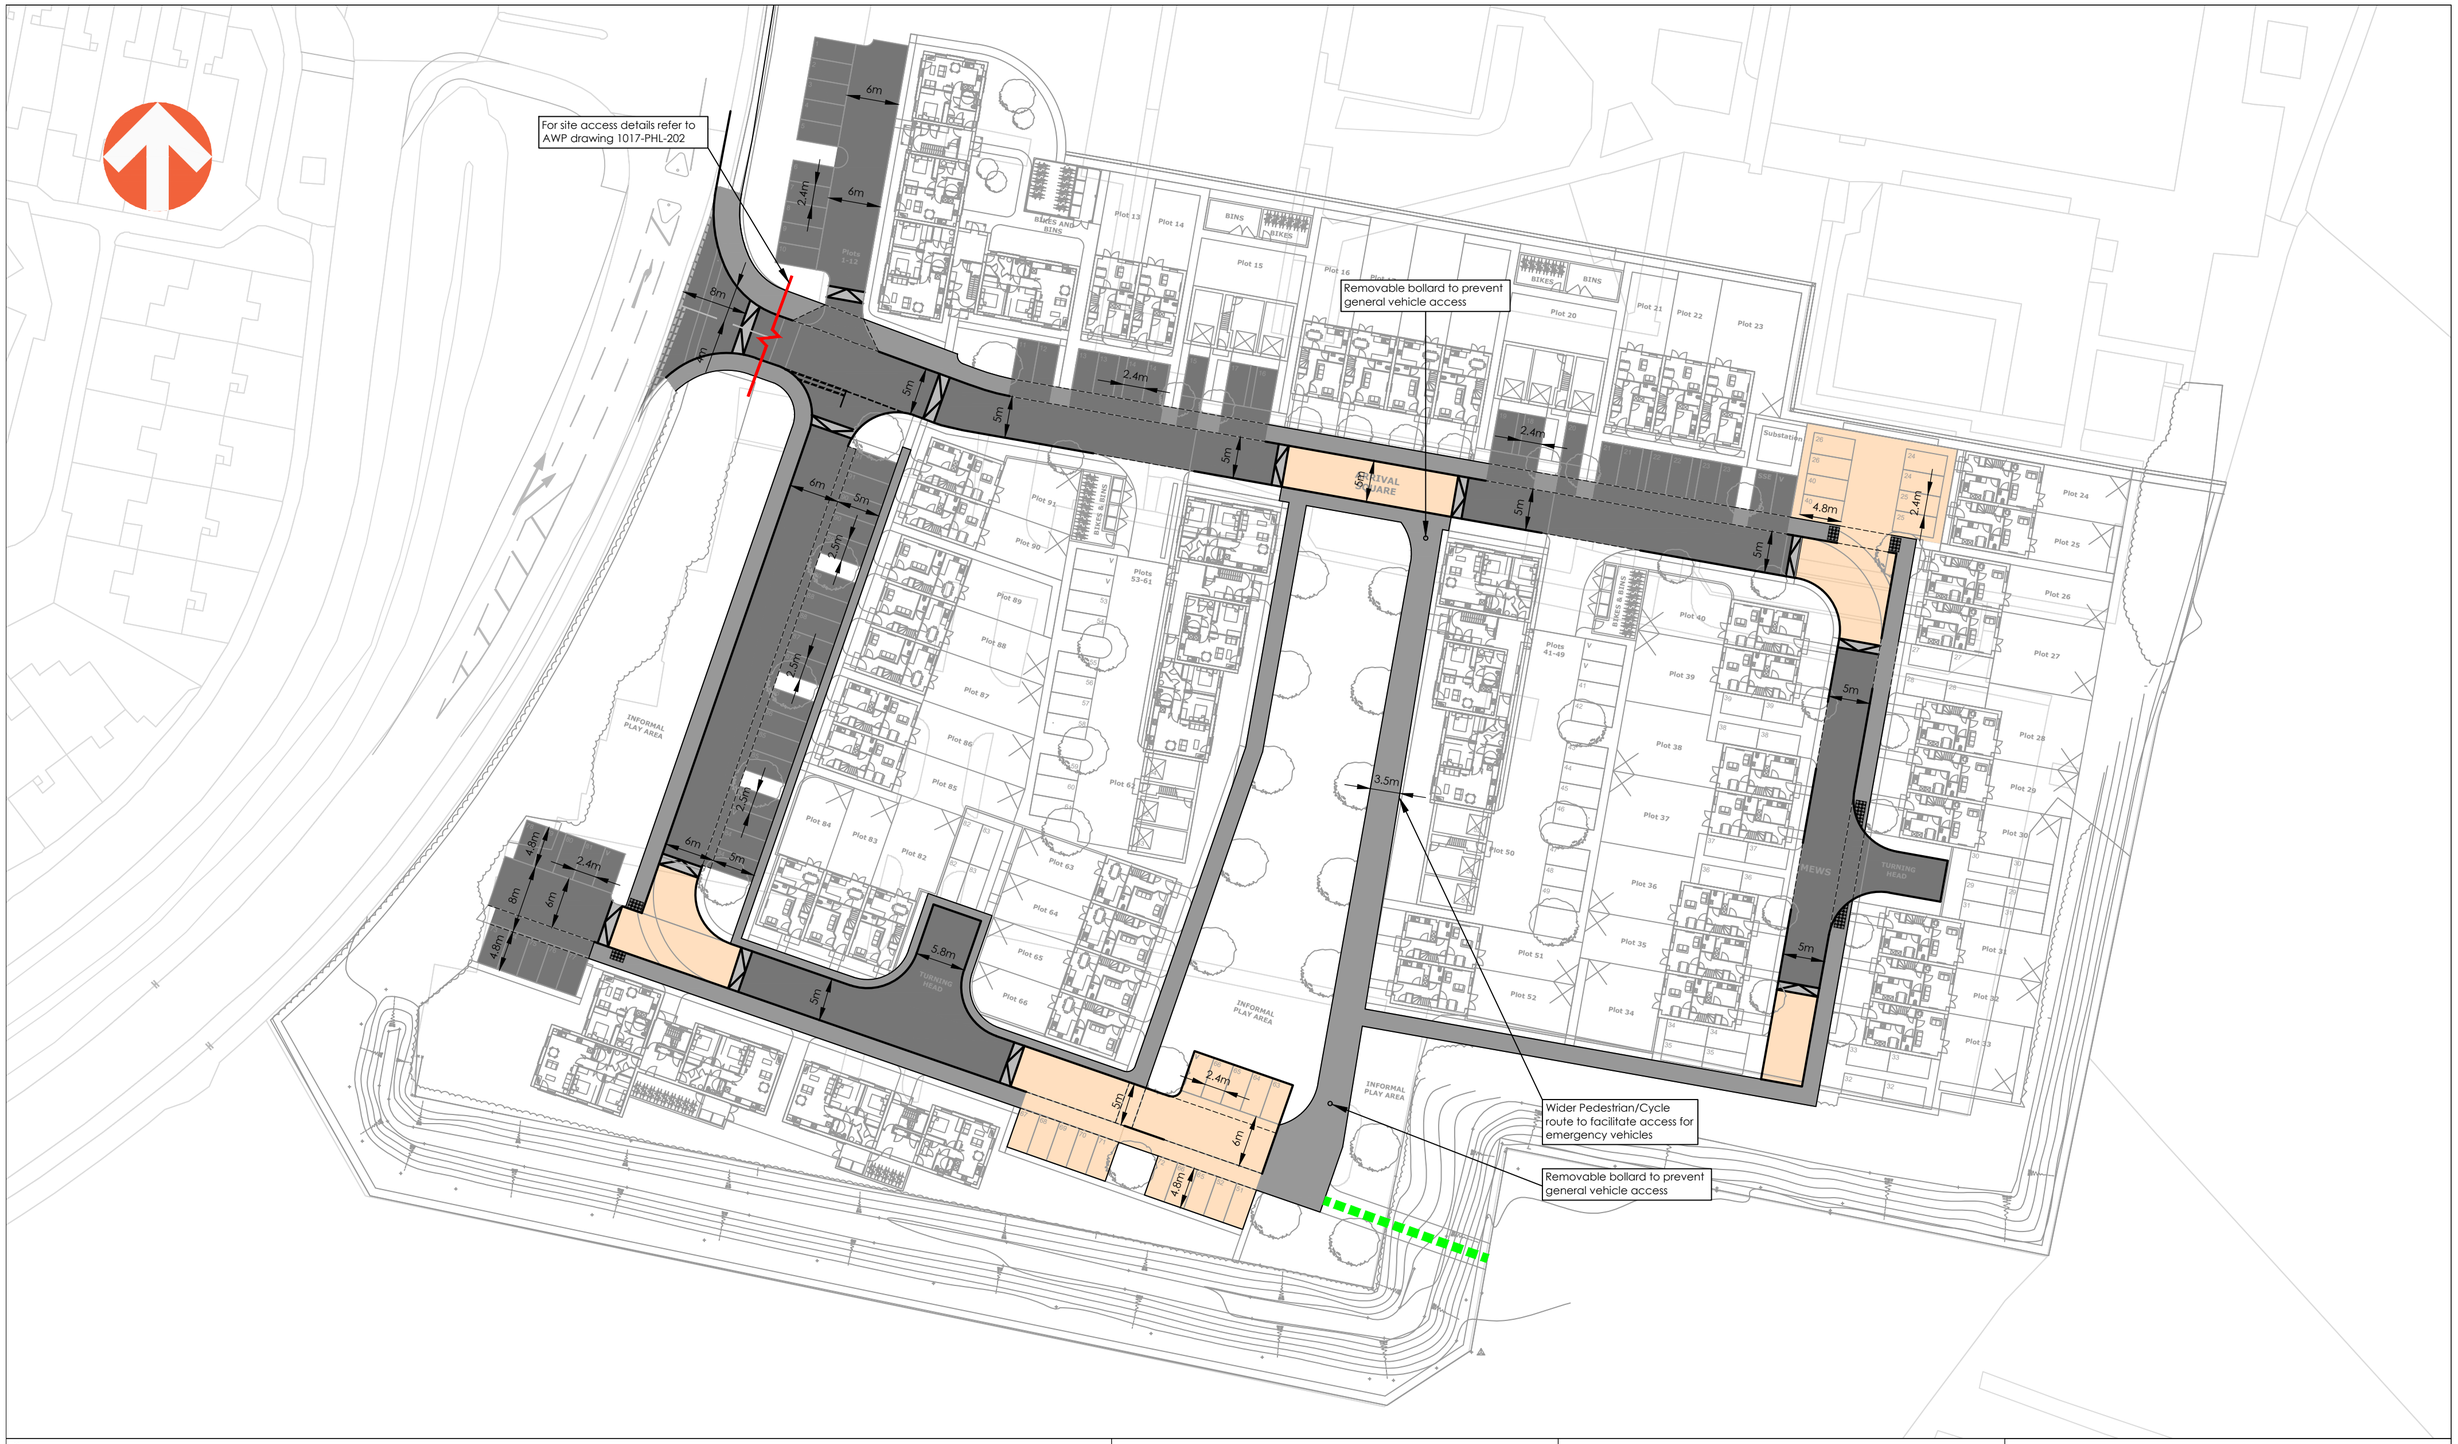

Key

- Bituminous Surfacing
- Contrasting Surfacing
- Ramp
- Bituminous Footway
- Potential Future Pedestrian + Cycle Link
- Vehicle Crossover

Notes:

1. Ramps of raised plateaus to be 1.3m wide with a 1:17 gradient and a 75mm level change

REV	DATE	DESCRIPTION	BY	CHK	APD
C	06.02.2023	UPDATED TO SUIT CLIENT COMMENTS	MR	AJW	AJW
B	01.02.2024	UPDATED TO SUIT HCC COMMENTS	AC	TMR	AJW
A	03.01.2024	INITIAL ISSUE	AC	AJW	AJW

CLIENT: PLACES FOR PEOPLE

DRAWING STATUS: FOR INFORMATION ONLY

PROJECT: SOUTH DOWNS COLLEGE

TITLE: PRELIMINARY SURFACING PLAN

PROJECT No: 1017

DRAWING No: 01-PHL-1005

REV: C

SCALE @ A2: 0 1:500 25 metres

DESIGN BY:

awcockward partnership

Awcock Ward Partnership, Ada House, Pynes Hill, Exeter, EX2 5TU
Tel: 01392 409007 Web: www.awpexeter.com