


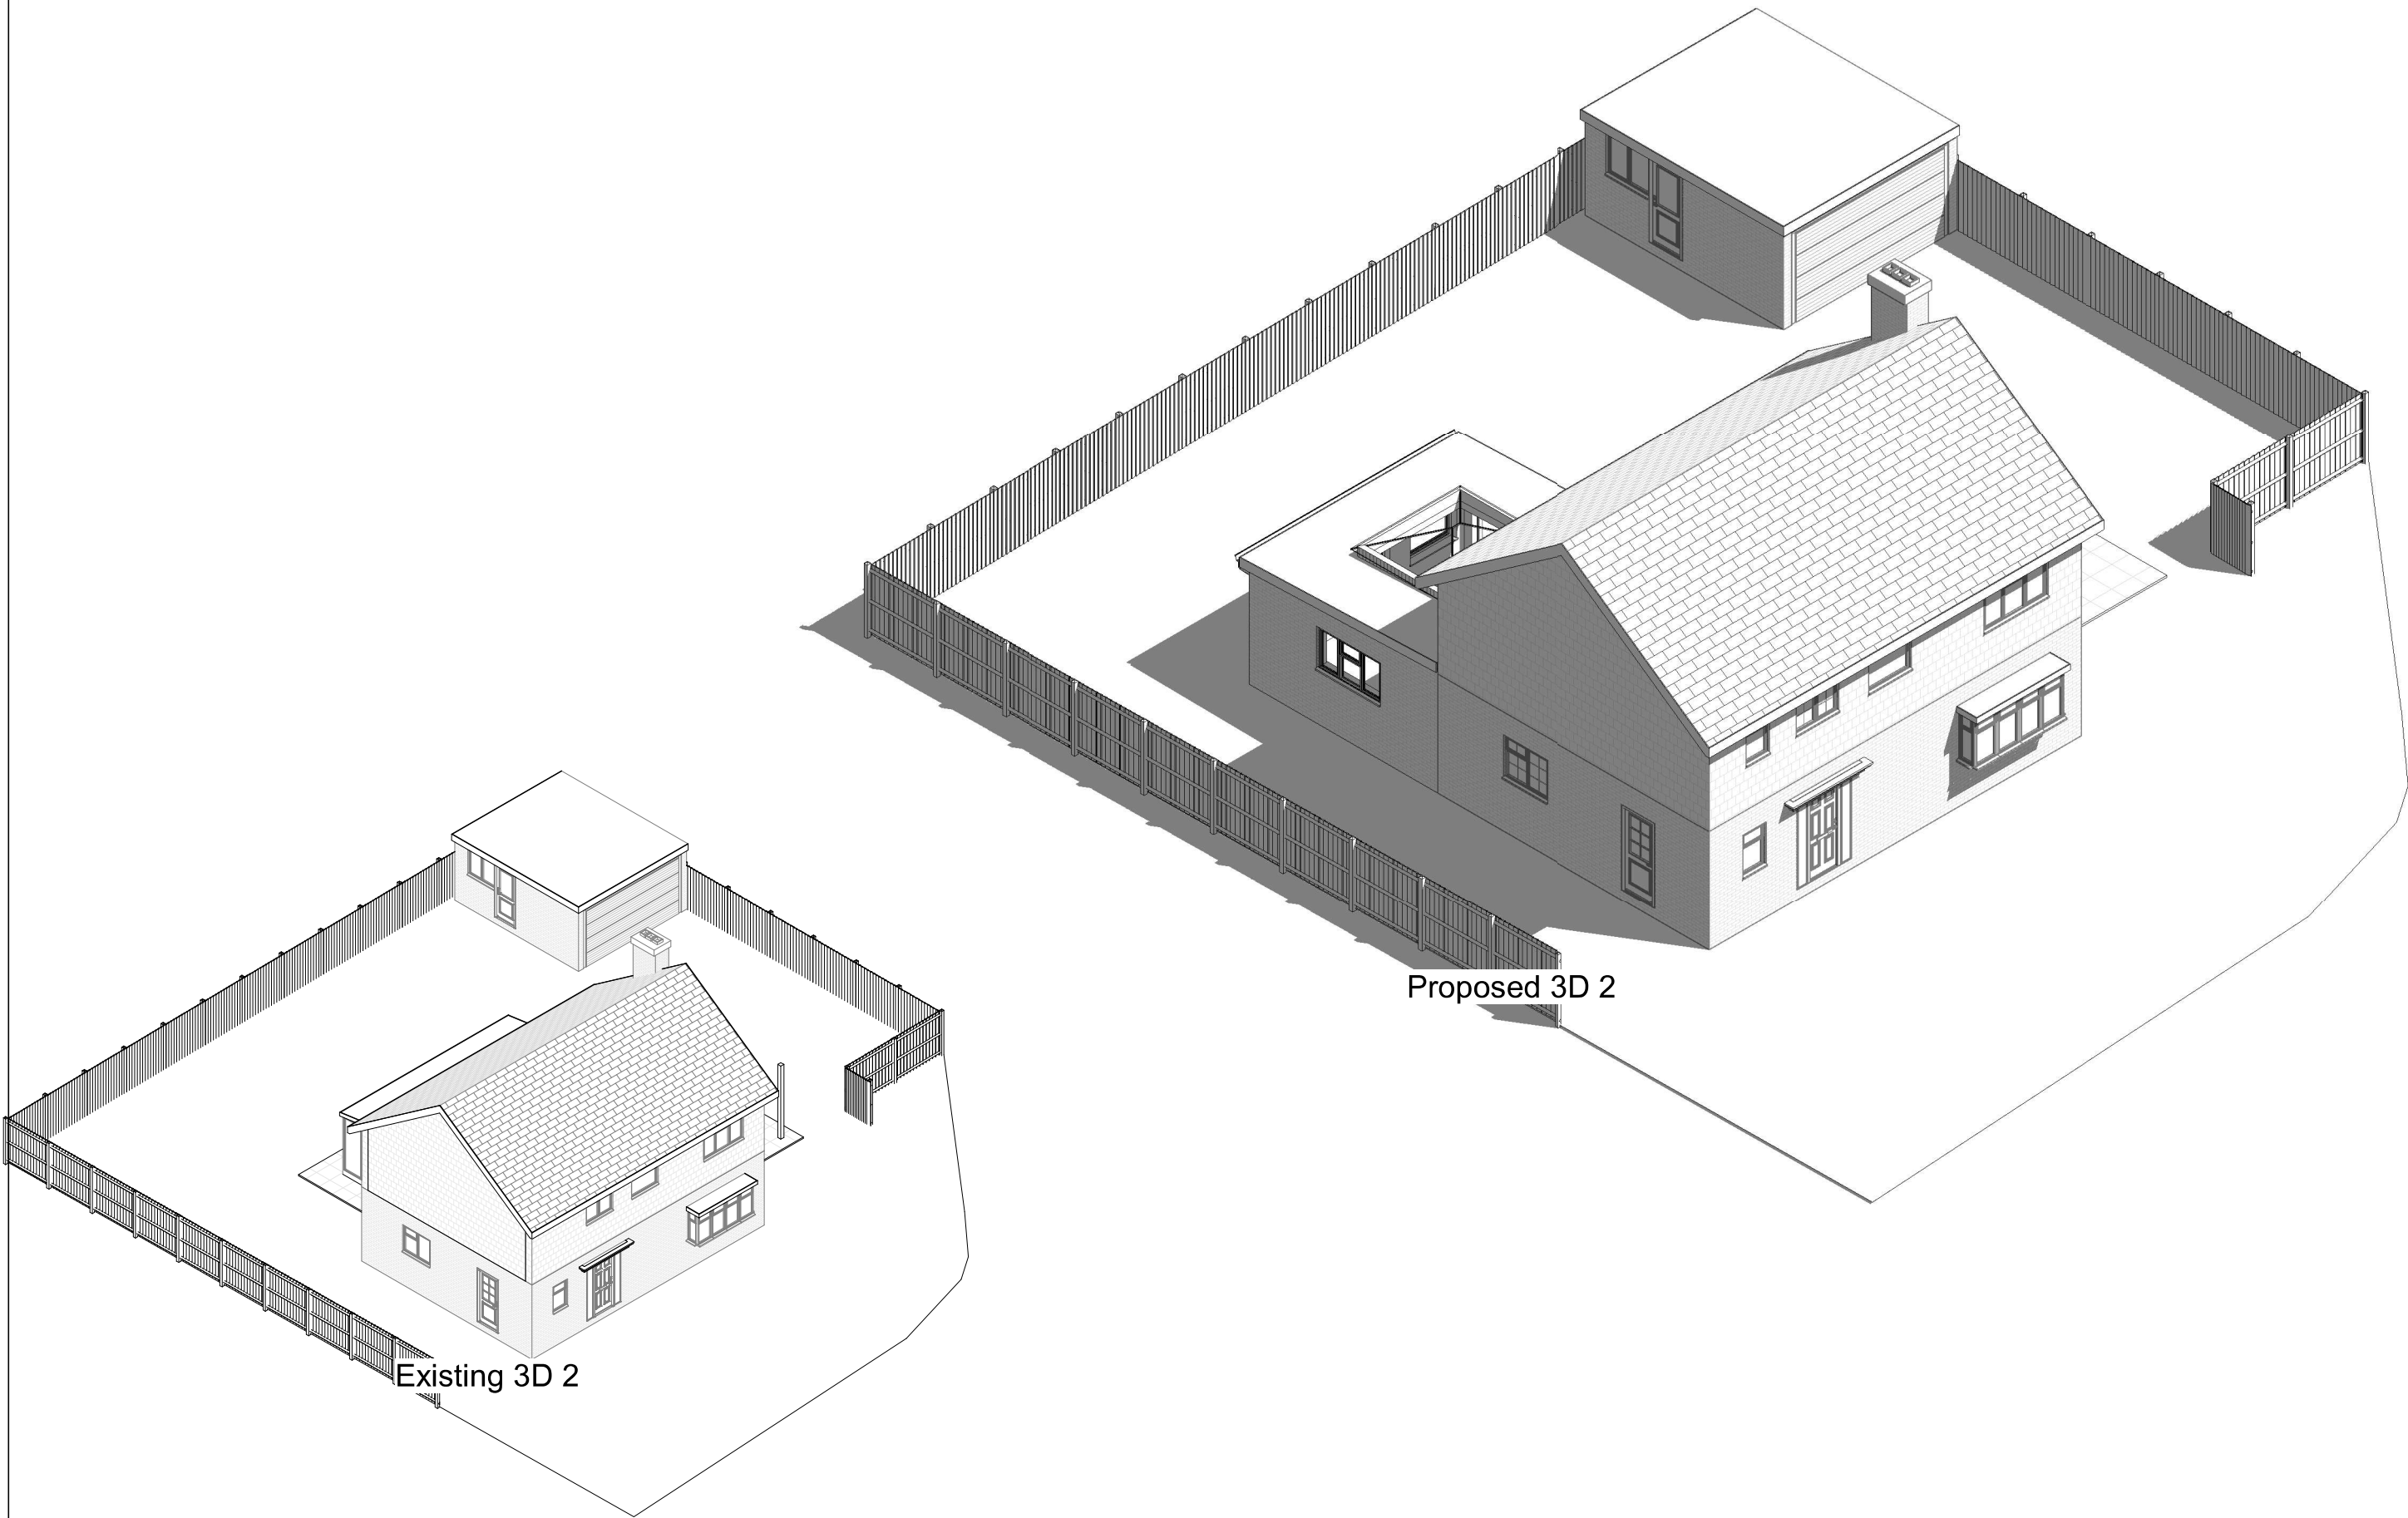

pd

parkers

executive

design

1:500

1:200

1:100

1:50

50

20

10

5

All measurement to be checked on site prior to any commenment

Parkers Design Limited - The Studio @ 90, PO9 2PR

www.pexd.co.uk - info@parkersdesign.com - 07776 008822

PROJECT	10 High Trees P07 7XP		CLIENT Funnell	
	SHEET 3D 2		Date Issue Date Scale (@ A3)	REV
		Drawn by Checked by	SW SR	DRAWING NUMBER P 8