


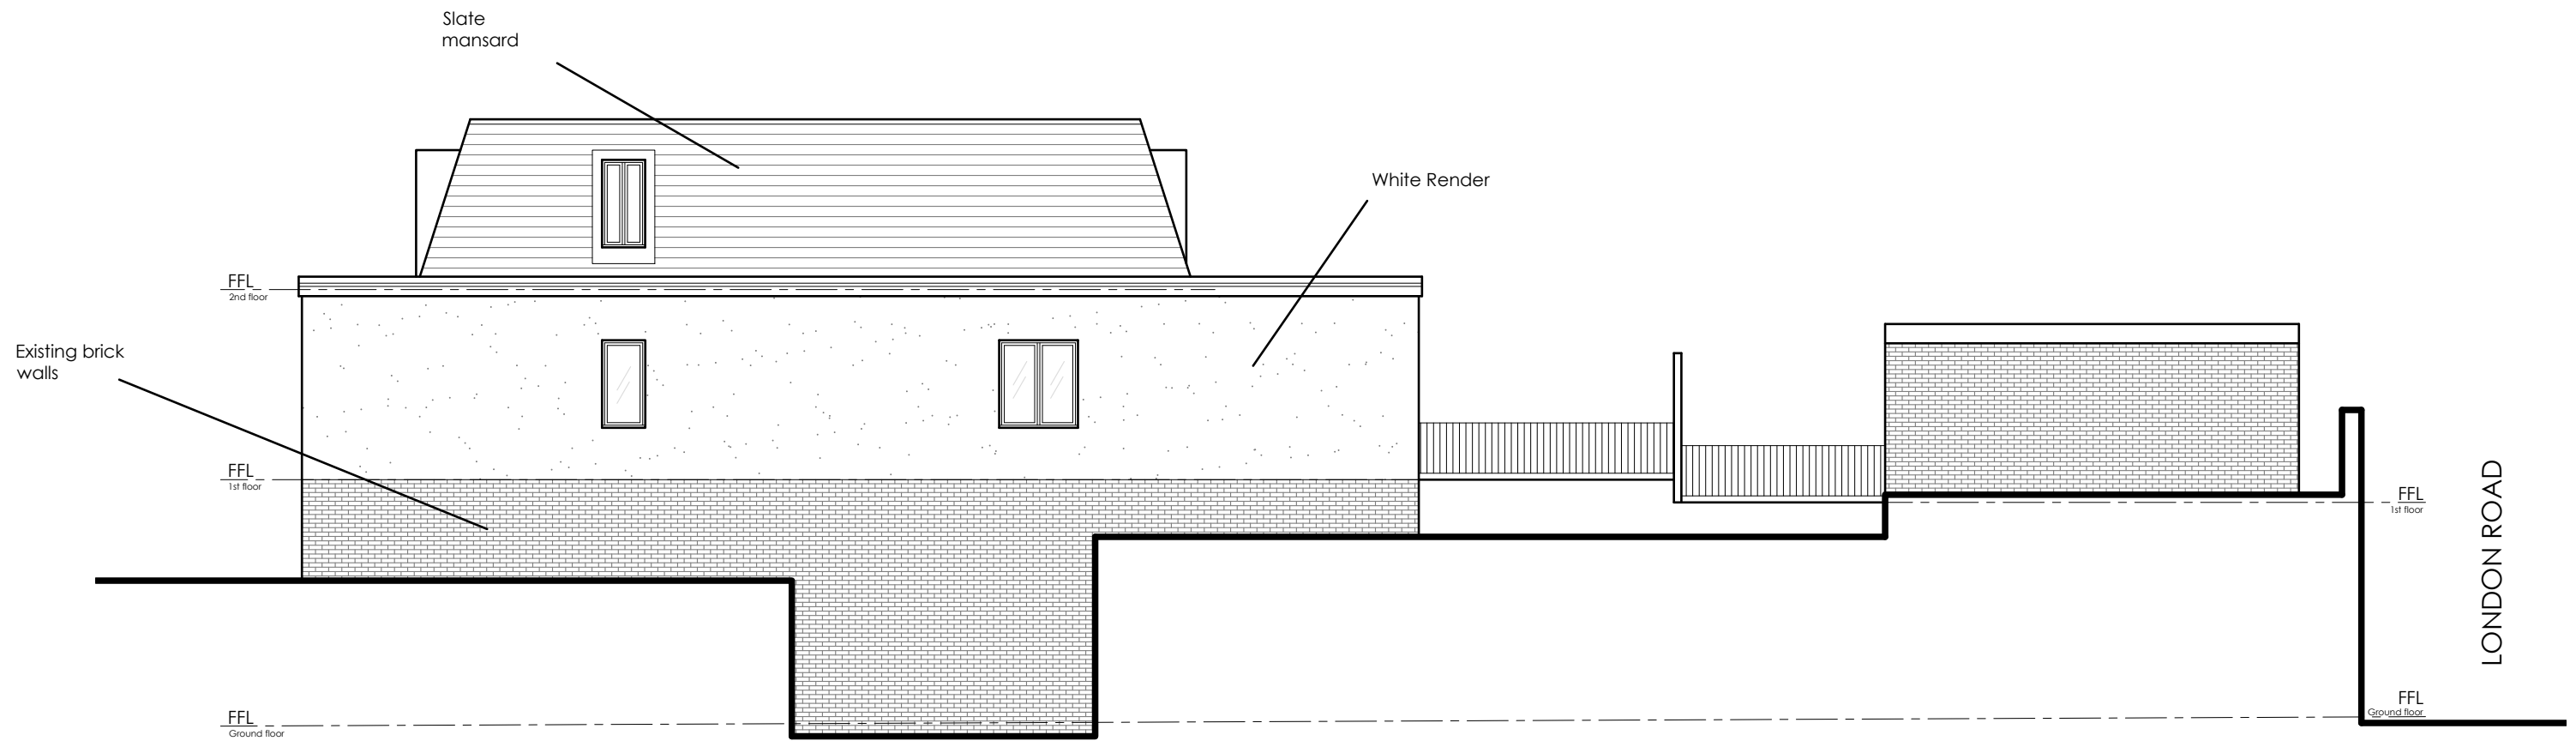


① Proposed Side (south-west) Elevation
Scale 1:100




② Proposed Front (north-west) Elevation
Scale 1:100




③ Proposed Front Facing Terrace (north west) Elevation
Scale 1:100

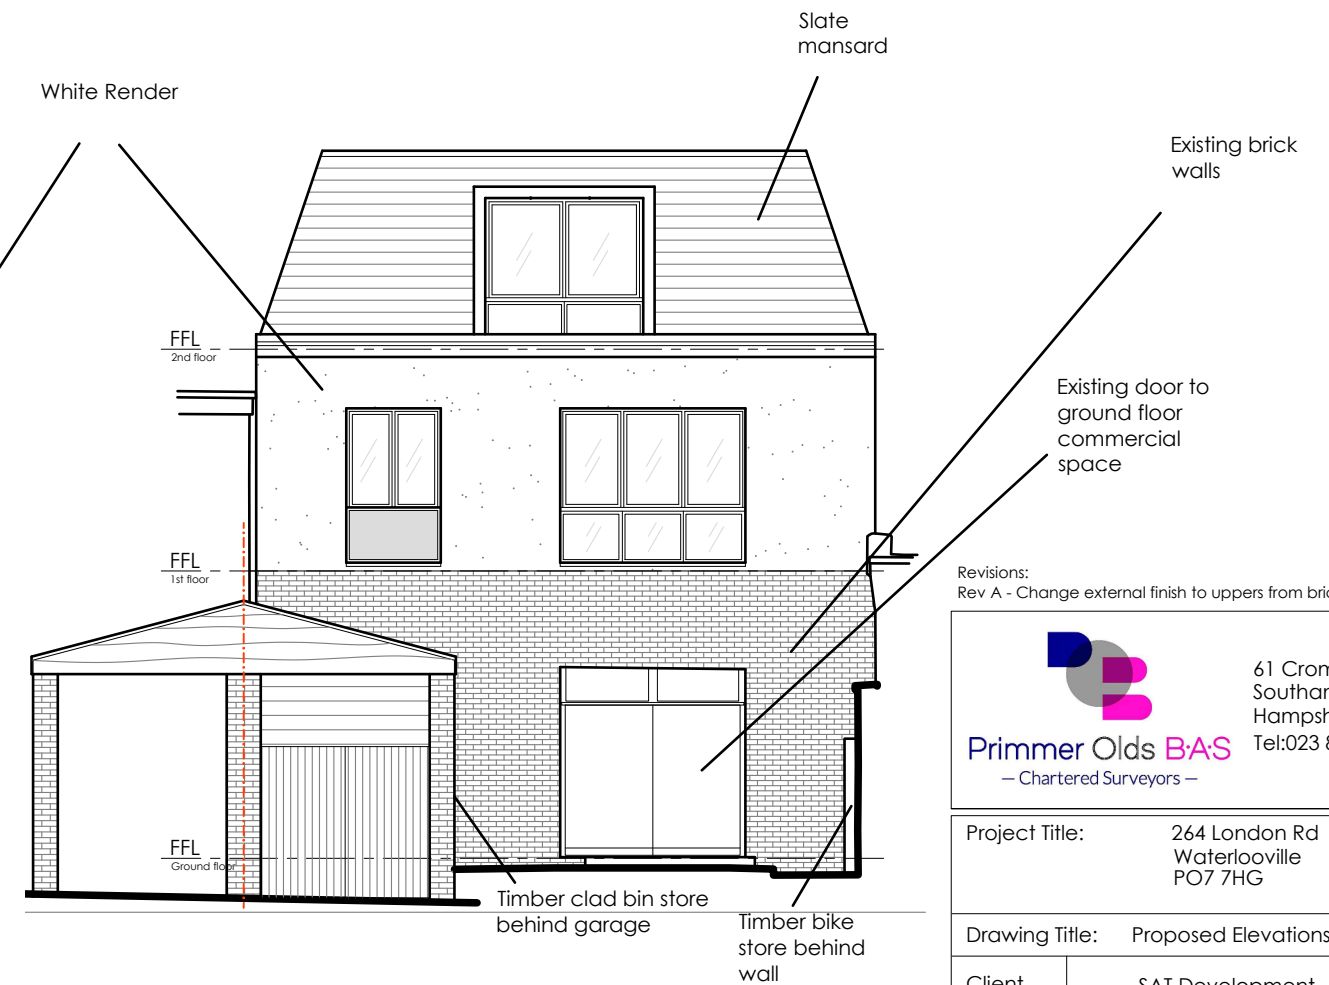

④ Proposed Rear (south-east) Elevation
Scale 1:100

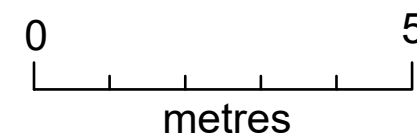

Revisions:
Rev A - Change external finish to uppers from brick to render - 26.10.2022

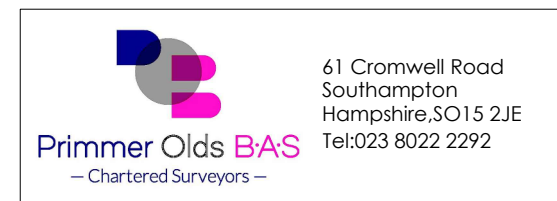

Project Title:				264 London Rd Waterlooville PO7 7HG			
Drawing Title:				Proposed Elevations			
Client		SAT Development					
Dwg No:		19_03_210		Scale		1:100 @ A3	
Drawn		AW		Date		August 2021	
All dimensions are in millimeters and are to be checked on site. Contact Primmer Olds BAS with any queries and to report any discrepancies.							