

Proposed schedule of materials:

- 1

Slate roof tiles
- 2

Bricks to match existing
- 3


UpVC windows and windows (colour - anthracite)
- 4

Aluminum doors & windows (colour - anthracite)
- 5


Skylight - Velux or similar product
- 6

Single ply flat roof with parapet wall detail
- NB:


All new and existing doors and windows to be anthracite grey colour

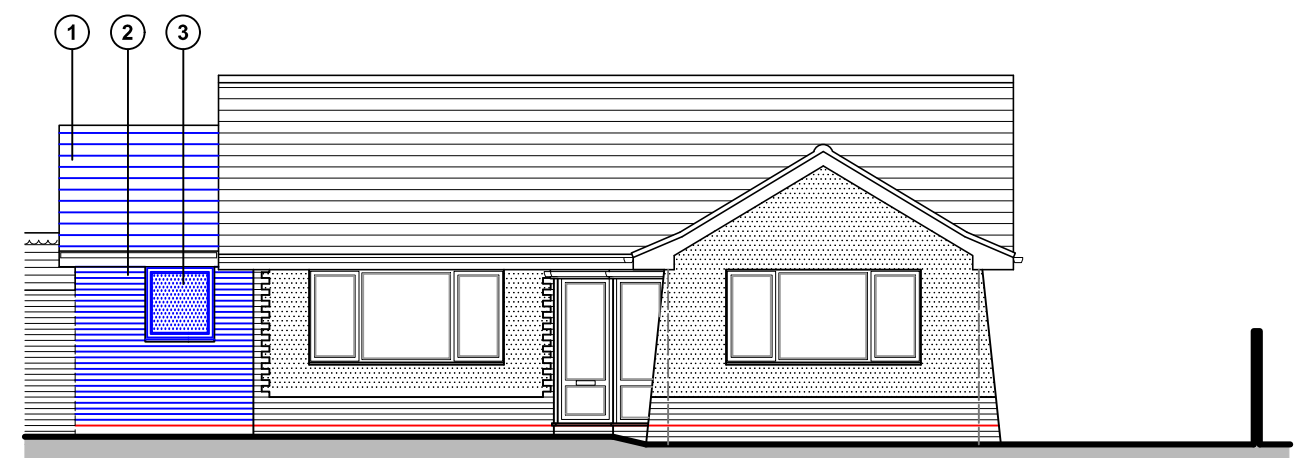


North (front) elevation

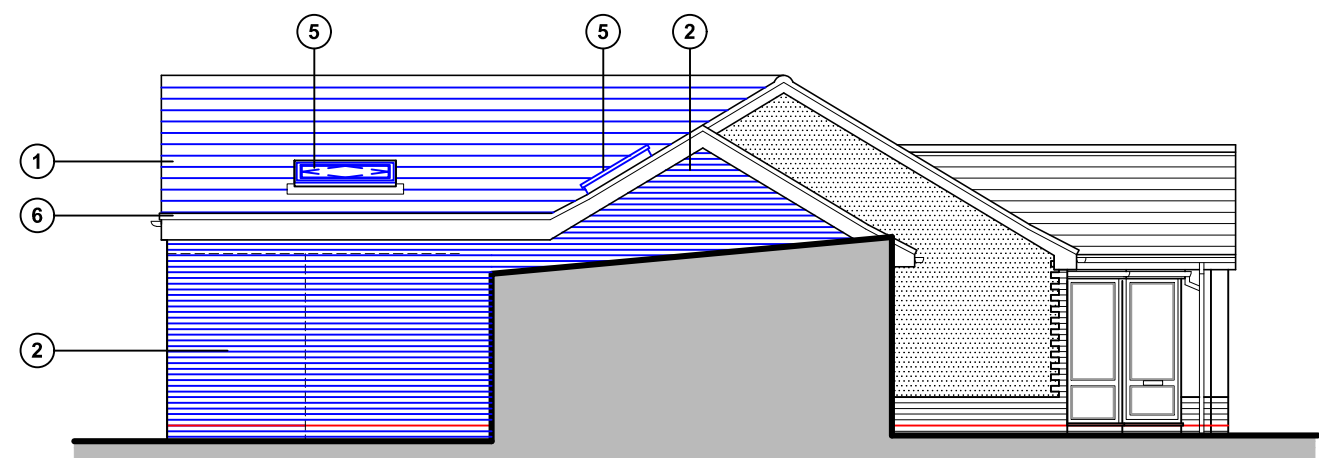

East (side) elevation

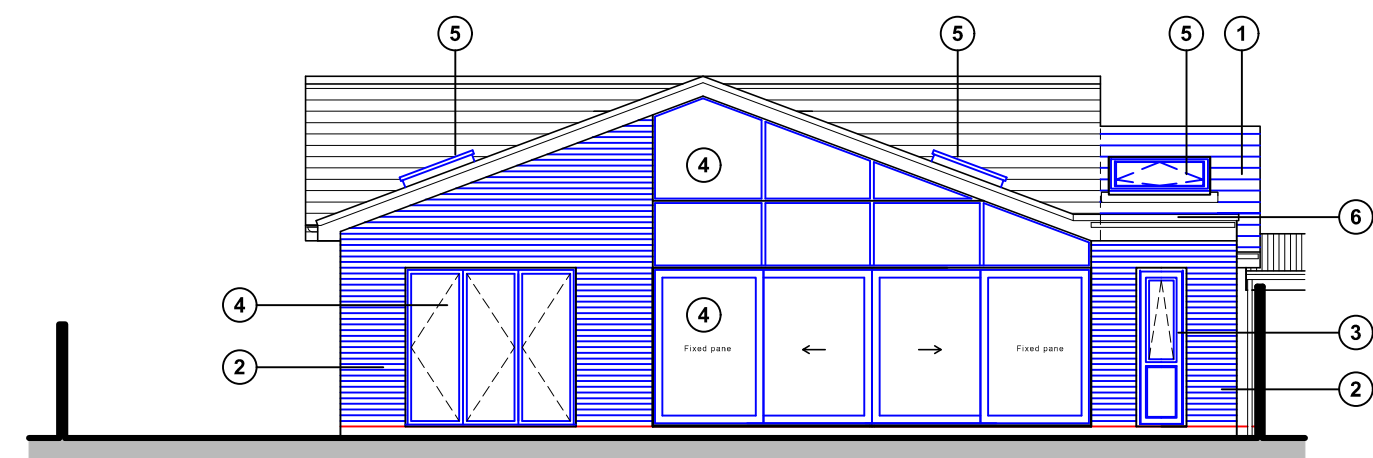

South (rear) elevation

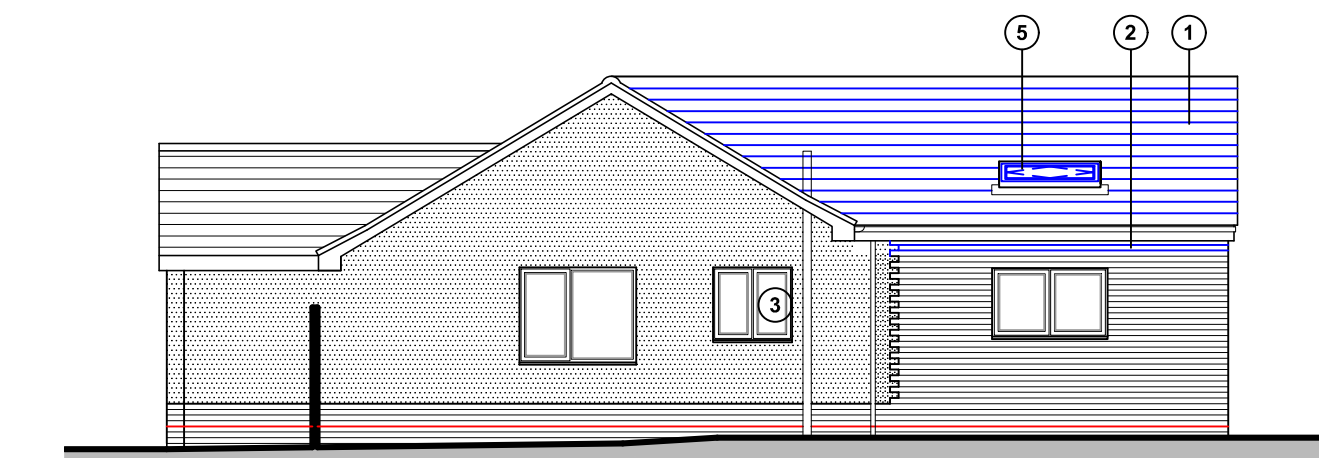

West (side) elevation

Proposed elevations scale 1:100



For MR & MRS HOLLAND	Title PROPOSED ELEVATIONS	Office Tel: 01243 933732
Project PROPOSED EXTENSION 6 UNDERDOWN AVENUE, WIDLEY, PO7 5DH	Date JUNE 2022	Drawn JB
	Scale 1:100 @ A3	Checked -
	Job Number PL 608.22	Drawing Number -04
		Revision B
		Web: www.jb-architecturedesign.com
		Email: admin@jb-architecturedesign.com
		JB ARCHITECTURE