



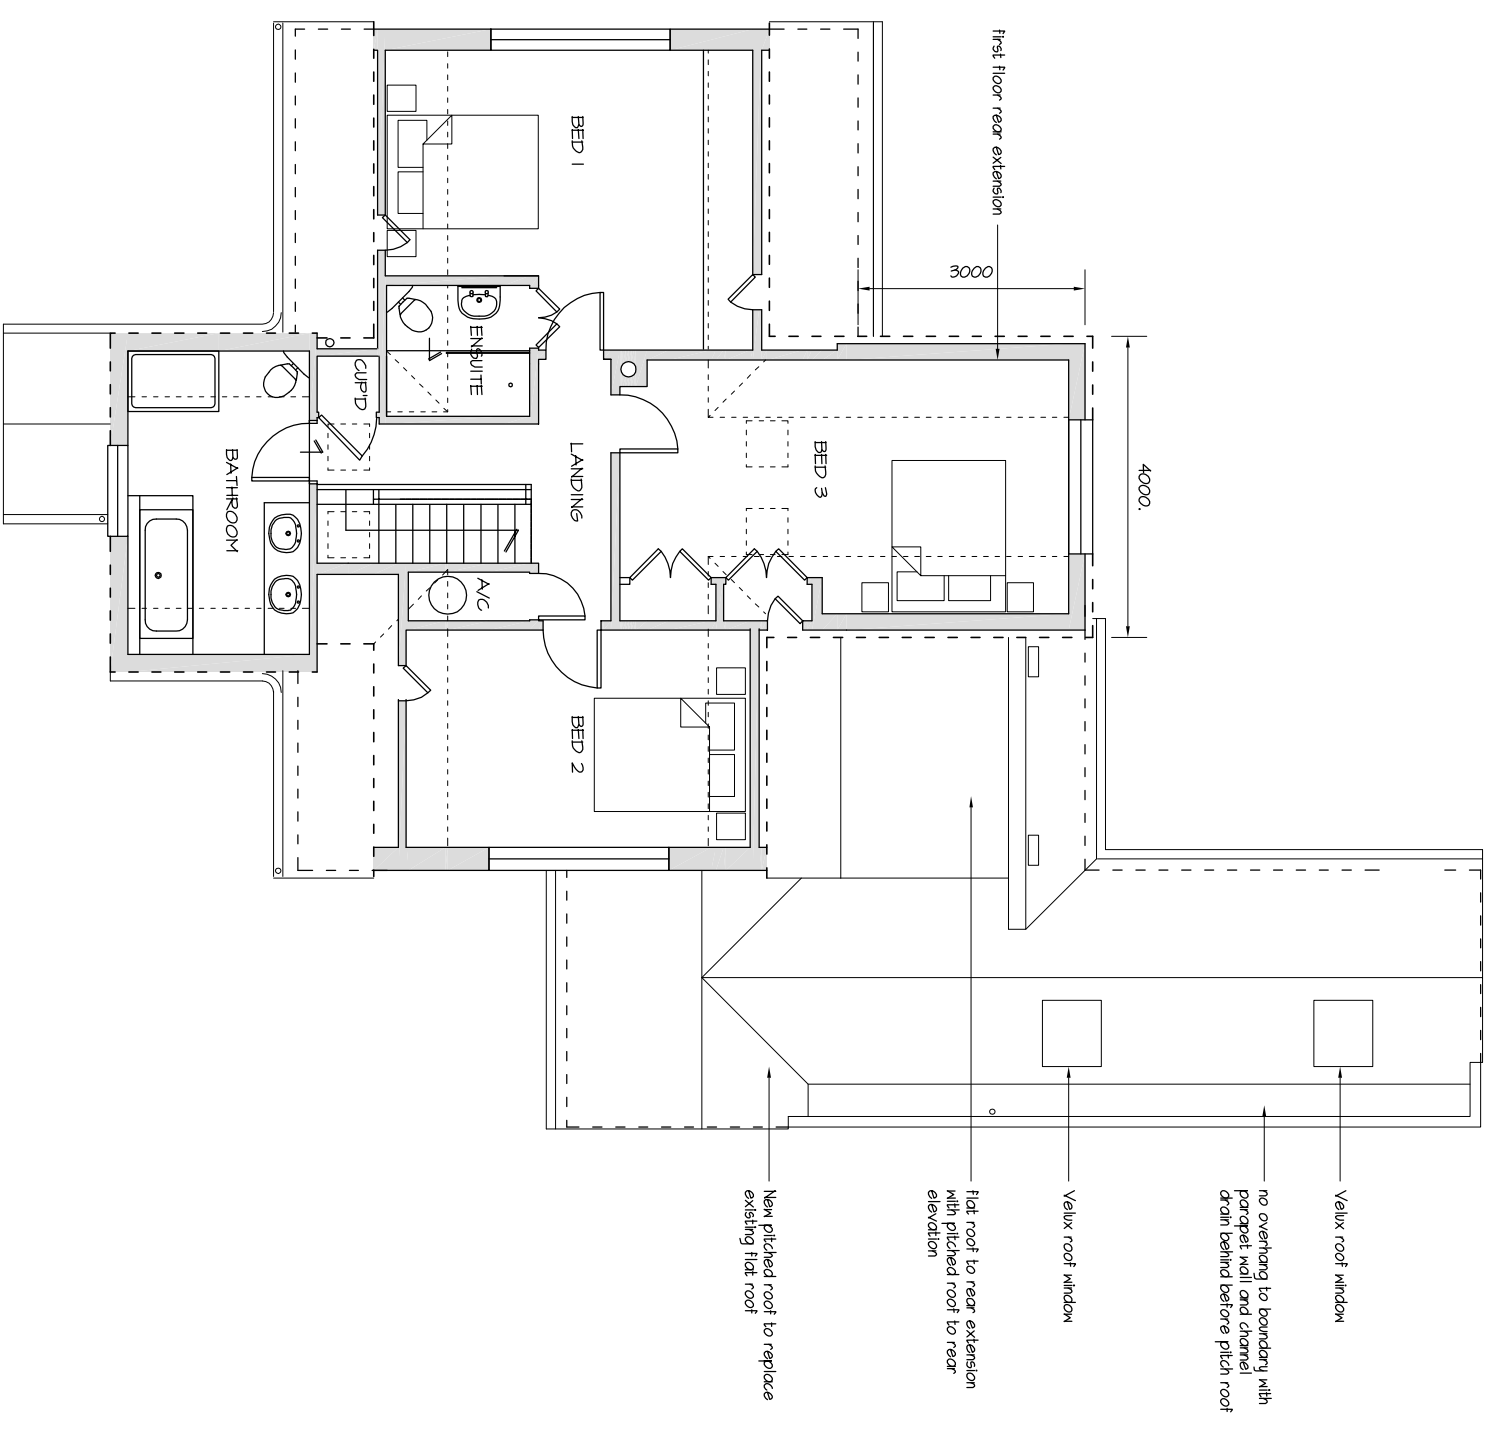

NOTES:
 This drawing has been produced solely for PLANNING/DESIGN.
 Do not Scale from this Drawing except for planning purposes.
 Any dirlingne shown is presumed and to be checked on site
 before commencement of works.
 This drawing is the copyright of MF Designs Ltd.

A: 15/04/2024 - Velux rooflights to first floor extension

mf designs ltd
Chartered Architects

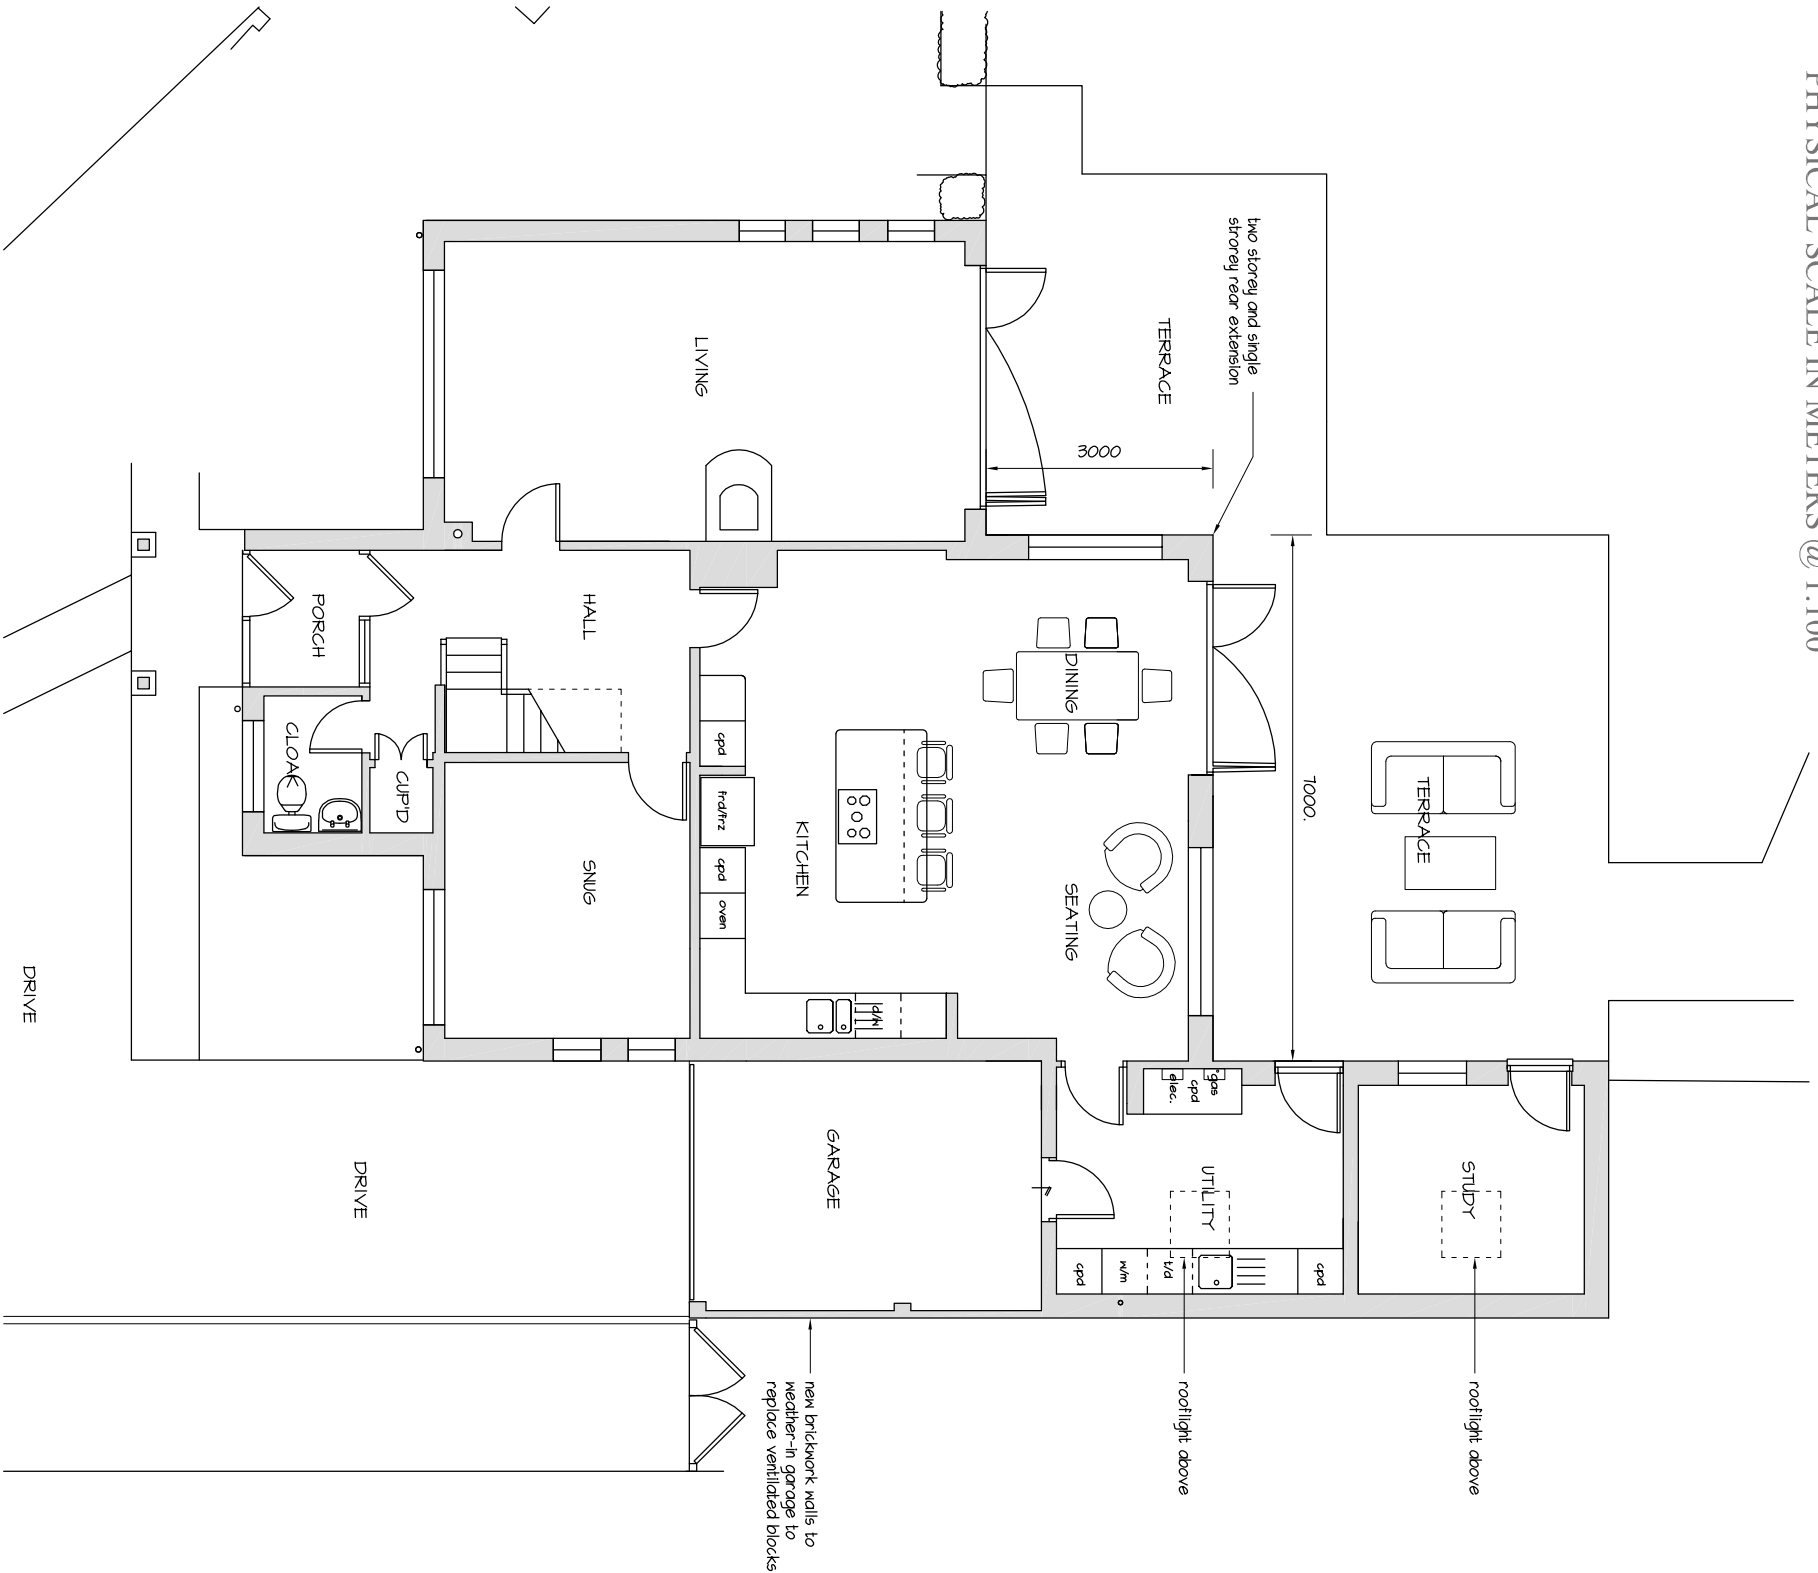

36 Grove Road • Havant • Hampshire • PO9 1AR t/f 02392 470967
Director: Martin Farrer RIBA • Co Registration No.4507379 e adminh@mdesigns.org.uk

Date: April 2024 Job No: 3335
Scale: 1:100 Drg No: P_01 A

EXTENSION & ALTERATIONS - 12 Wensley Gardens, Emsworth. PO10 7RA