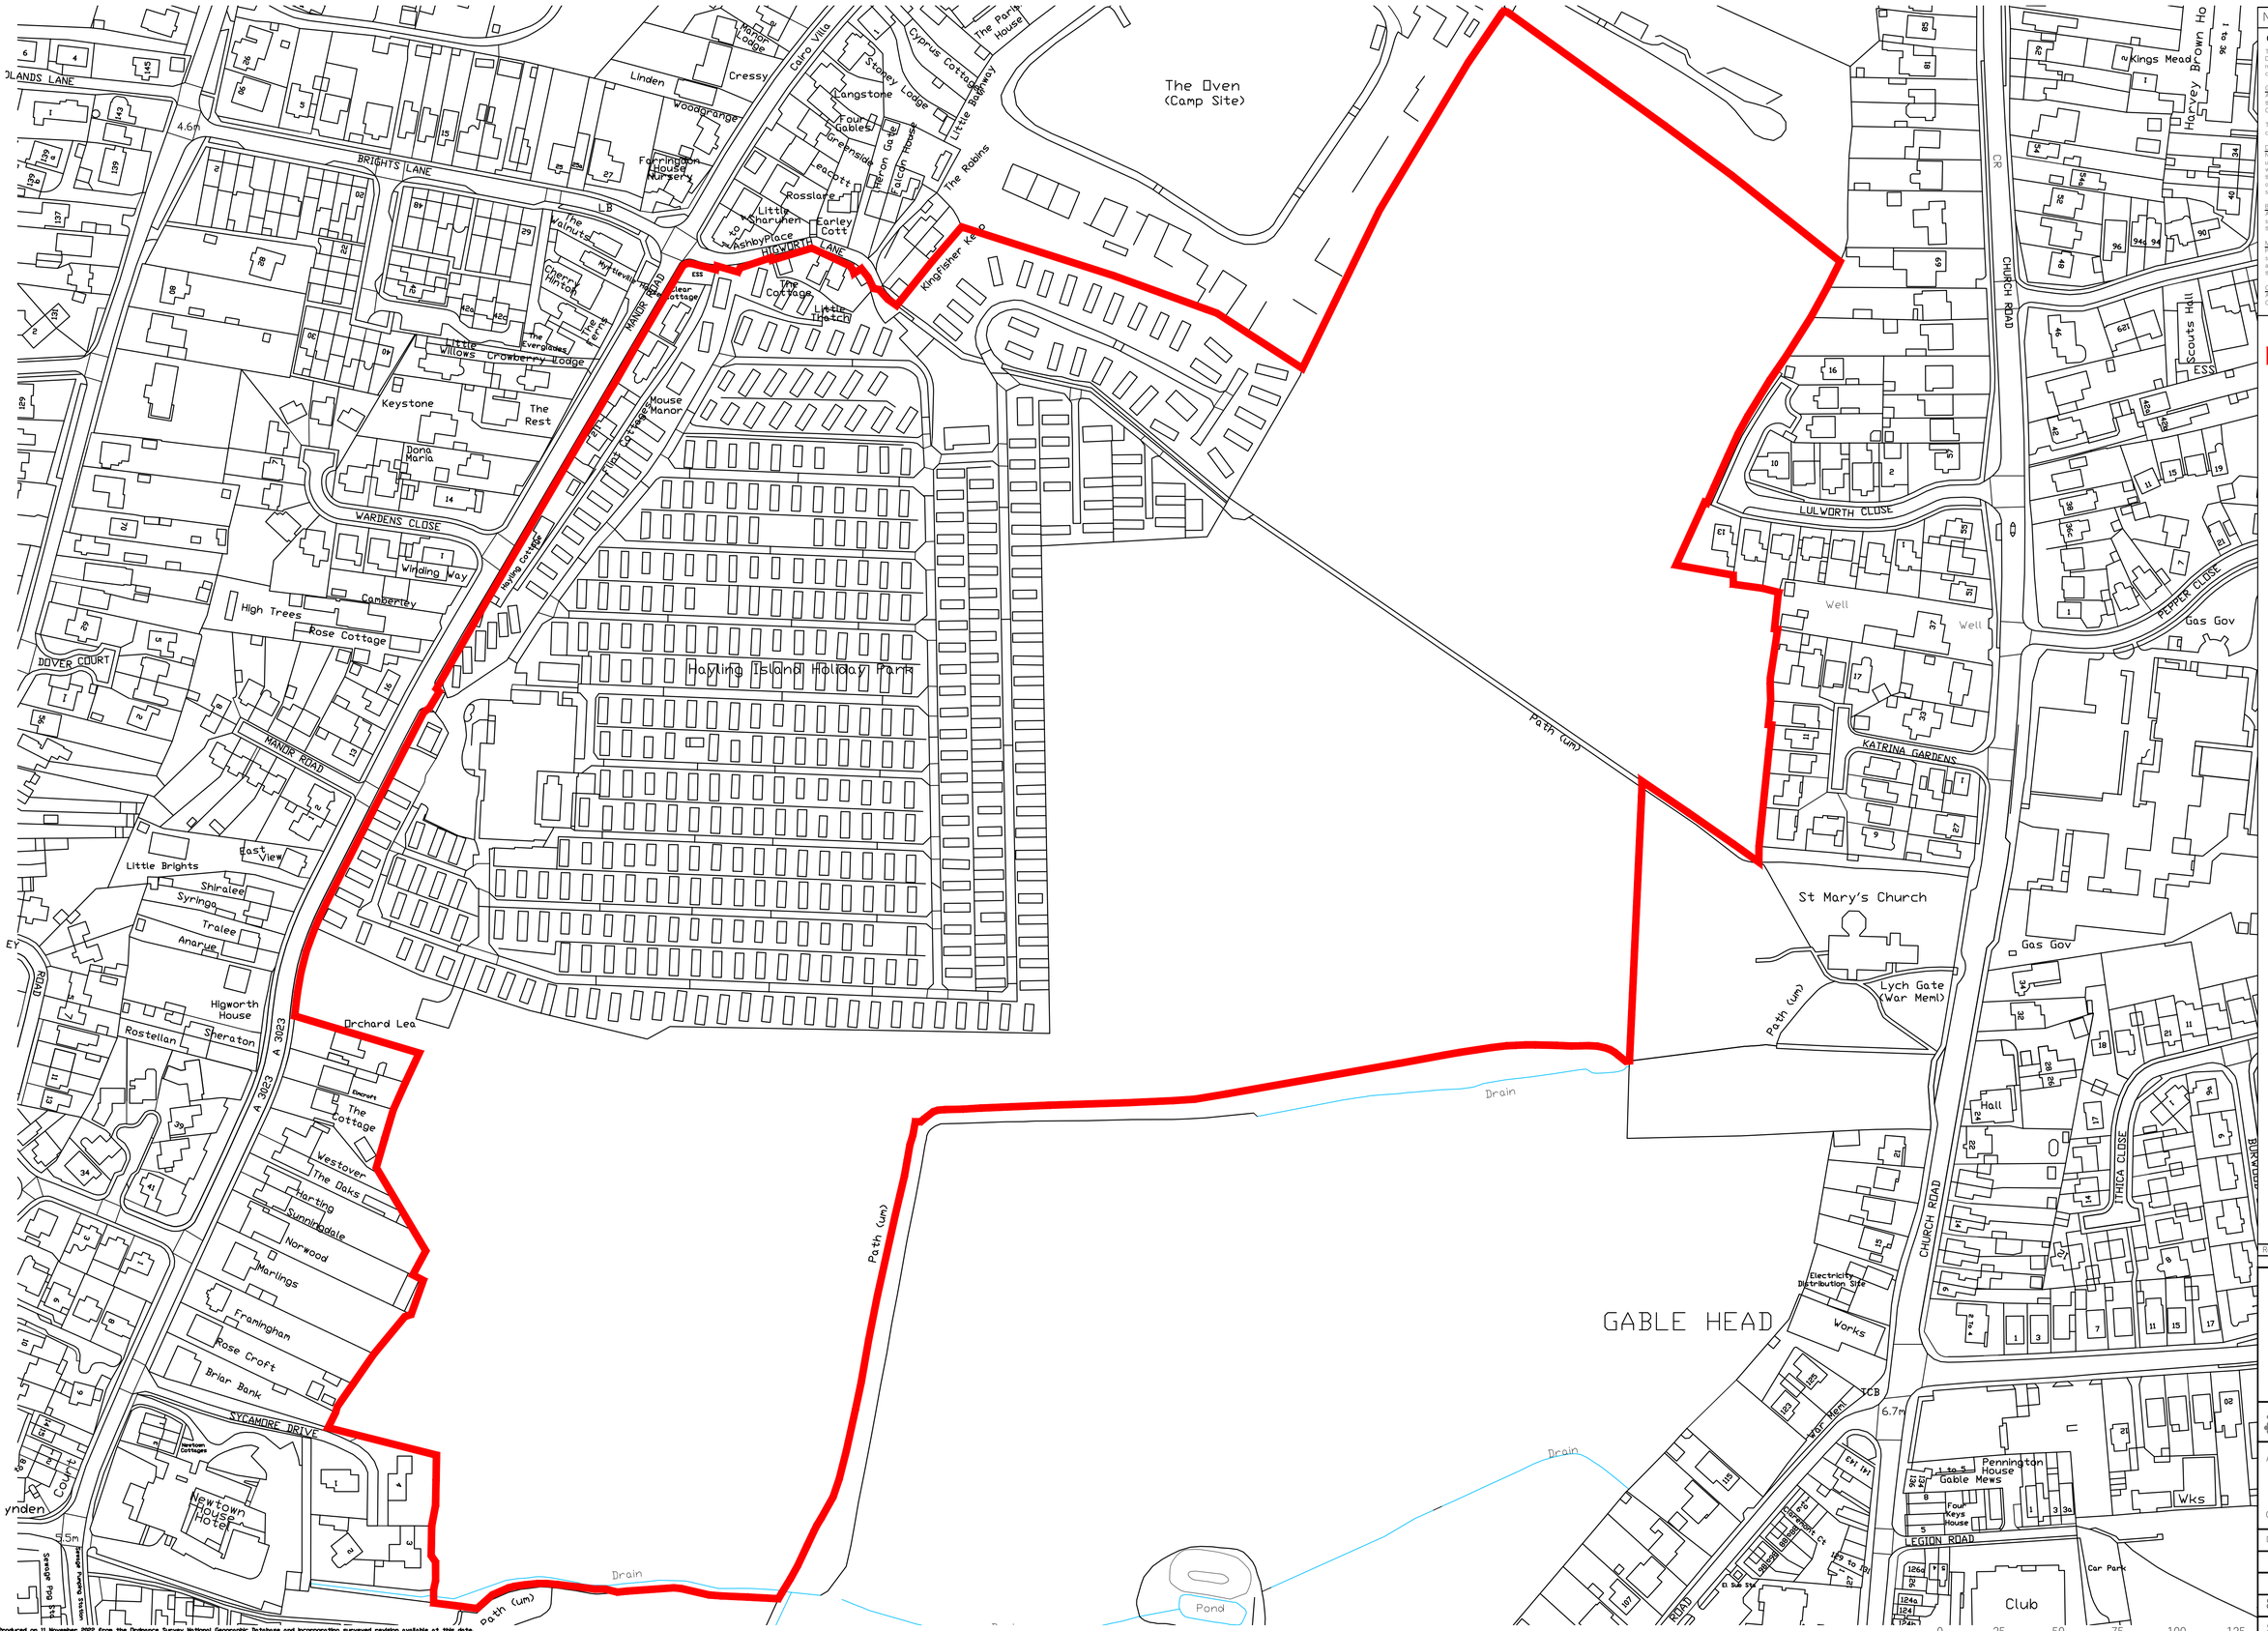

Produced on 11 November 2022 from the Ordnance Survey National Geographic Database and incorporating surveyed revision available at this date.
This map shows the area bounded by 471423 99799,472297 99799,472297 100603,471423 100603,471423 99799
Reproduction in whole or part is prohibited without the prior permission of Ordnance Survey.
Crown copyright 2022. Supplied by copla ltd trading as UKPlanningMap.com a licensed Ordnance Survey partner (100054135).
Data licence expires 10 November 2023. Unique plan reference: b3355

Notes

Araco Design Studio Architects Ltd

This drawing and its intellectual content are the property of Araco Design Studio Architects Ltd and is issued on the condition that it is not reproduced, disclosed or copied in part or whole without prior written consent.

GENERAL DESIGN CRITERIA
All of contractors' works on Site to comply with and meet approval of the relevant British Standards and the Local Authority including Building Control and Planning Departments.

This drawing is to be read in conjunction with all the relevant consultant and/or specialists' design.

DIMENSIONS
Note that all dimensions shown on the drawings are in millimeters unless stated otherwise and should be checked prior to start of the works on site. It is the responsibility of the client or contractor to notify the designers of any discrepancies. The same applies to the alignment of walls and general layouts. No construction dimensions are to be scaled from this drawing.

BUILDING REGULATIONS
All work is to comply with the relevant Building Regulations and all statutory notices are to be given to the Building Control department at the local authority at the appropriate stages.

MATERIALS
Please note that all the materials specified and the construction details shown are not to be changed without the full knowledge and prior approval of the agent as any changes may have a detrimental effect on the designed/required carbon emissions of the structure as designed.

CDM
All design and construction is to be in accordance with the Construction, Design and Management Regulations 2015.

Legend:

Application Site Area

Rev	Description	Date	Drn	Chk

ARACO DESIGN STUDIO

W. www.aracodesignstudio.co.uk
E. info@aracodesignstudio.co.uk

arb Architects Registration Board RIBA

Address: Hayling Island Holiday Park
Manor Road
Hayling Island
PO11 0QS

Client: Hayling Island Holiday Park Ltd

Drawing Size	Scale	Drawn by
A1	1:1250	SR
Project No.	Work Stage	Drawing No.
8762 - G	Planning	02

Site Location Plan
As Existing