
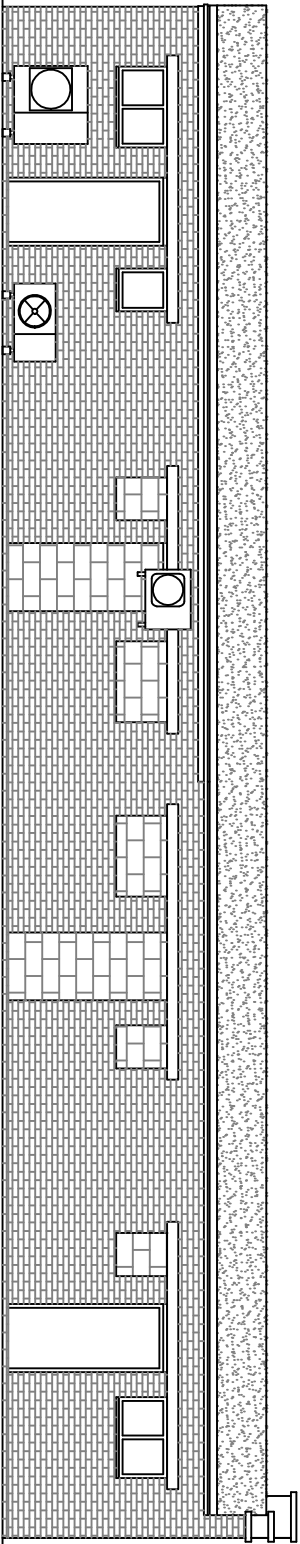


Existing Side Elevation

Existing Front Elevation

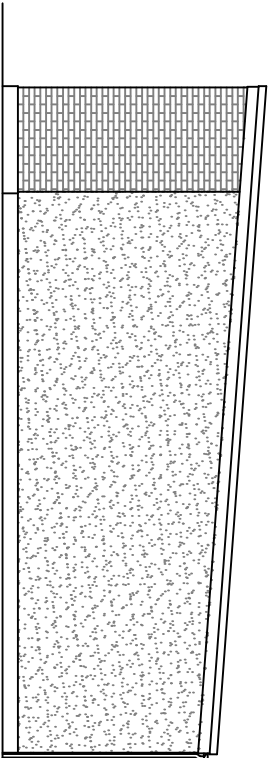

Existing Side Elevation

Existing Rear Elevation

[illegible]

CAD - ARCHITECTURE - DESIGN
6 Shillinglee Waterlooville
Hampshire PO7 5RW
Tel 023 9225 8315
www.gbs-designs.co.uk