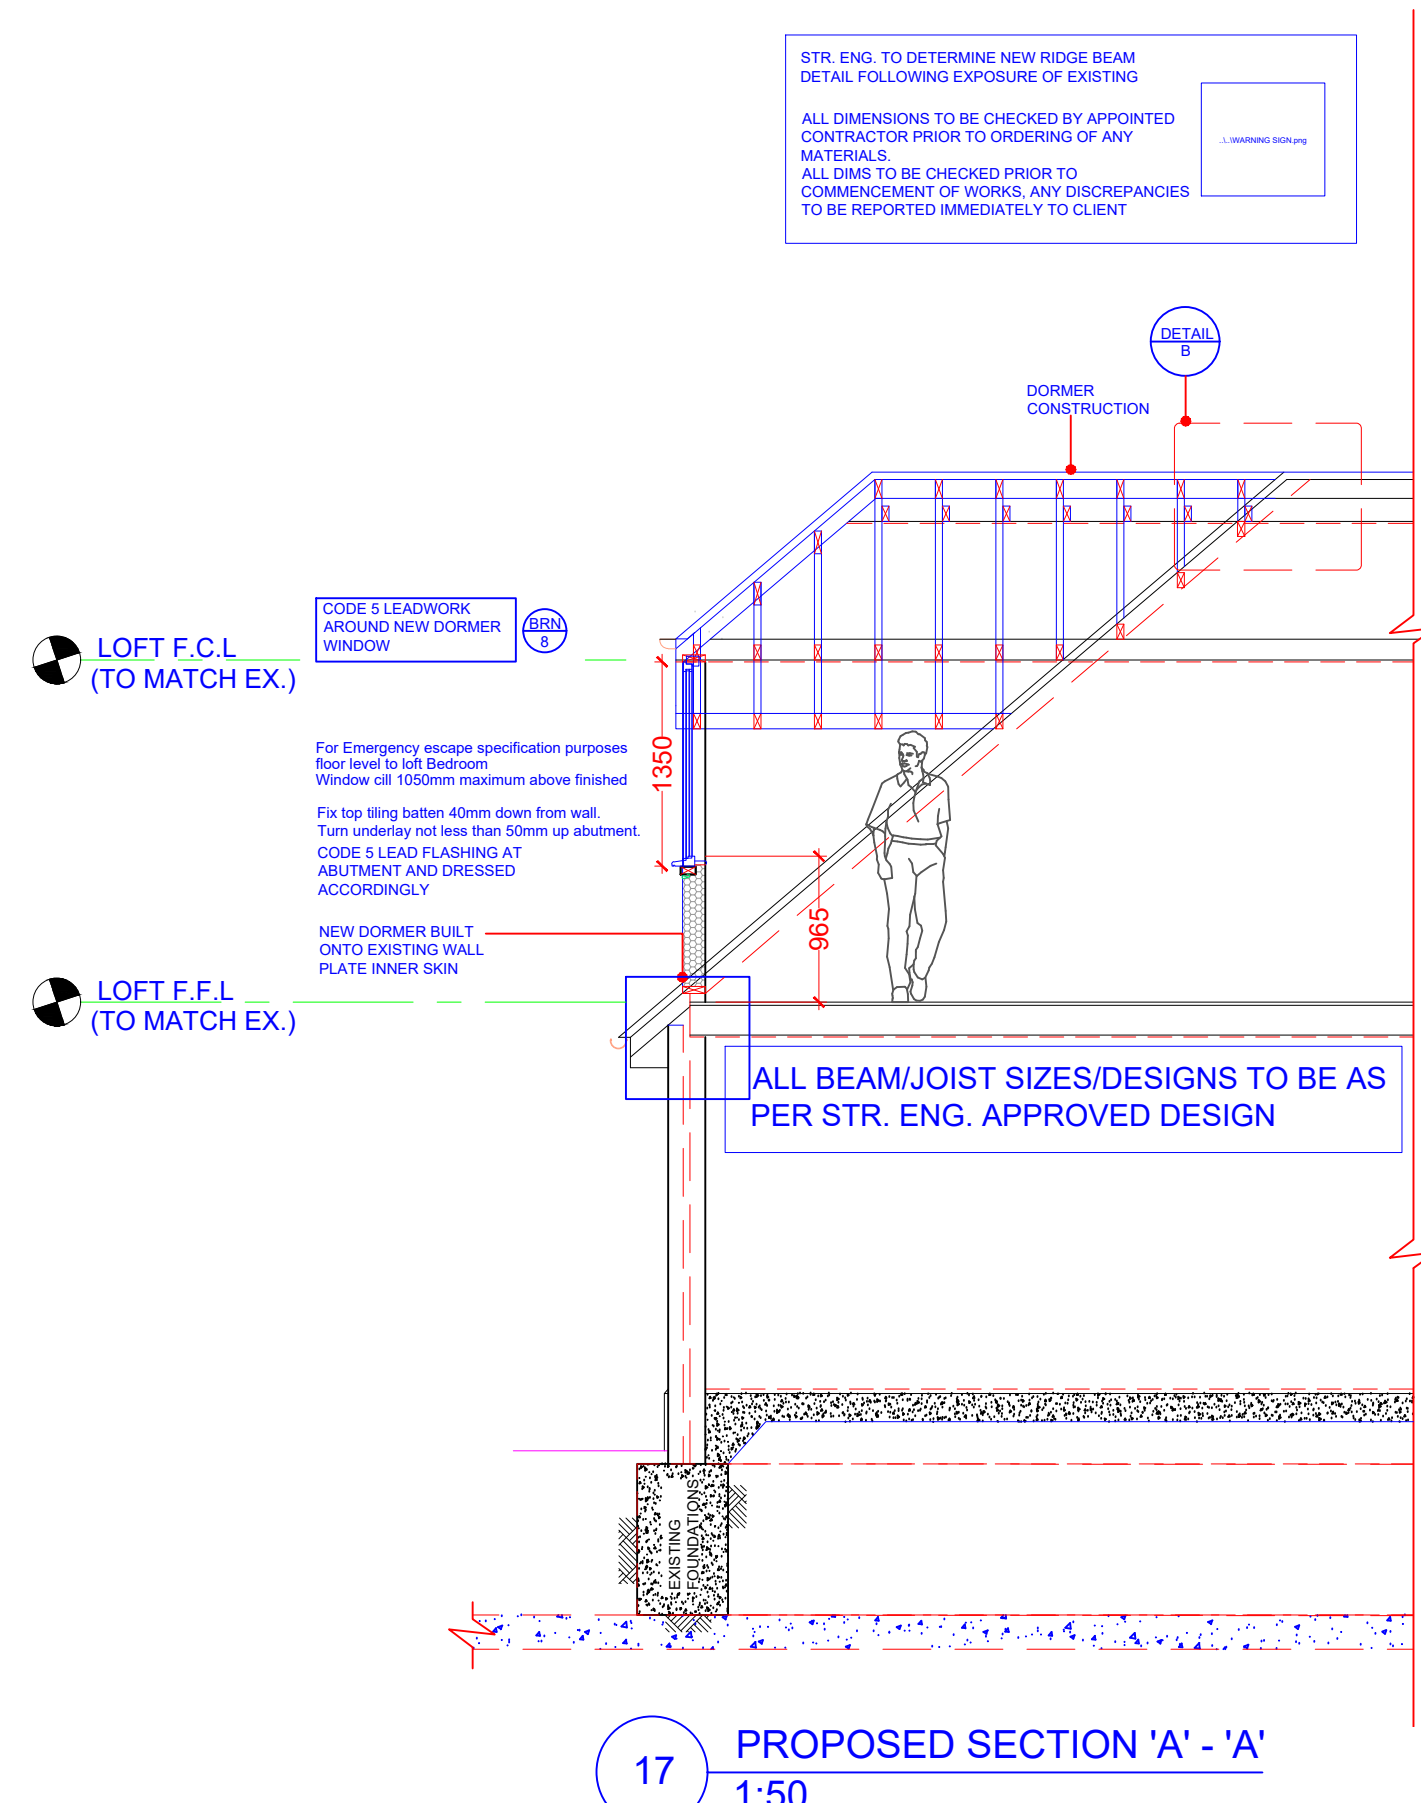
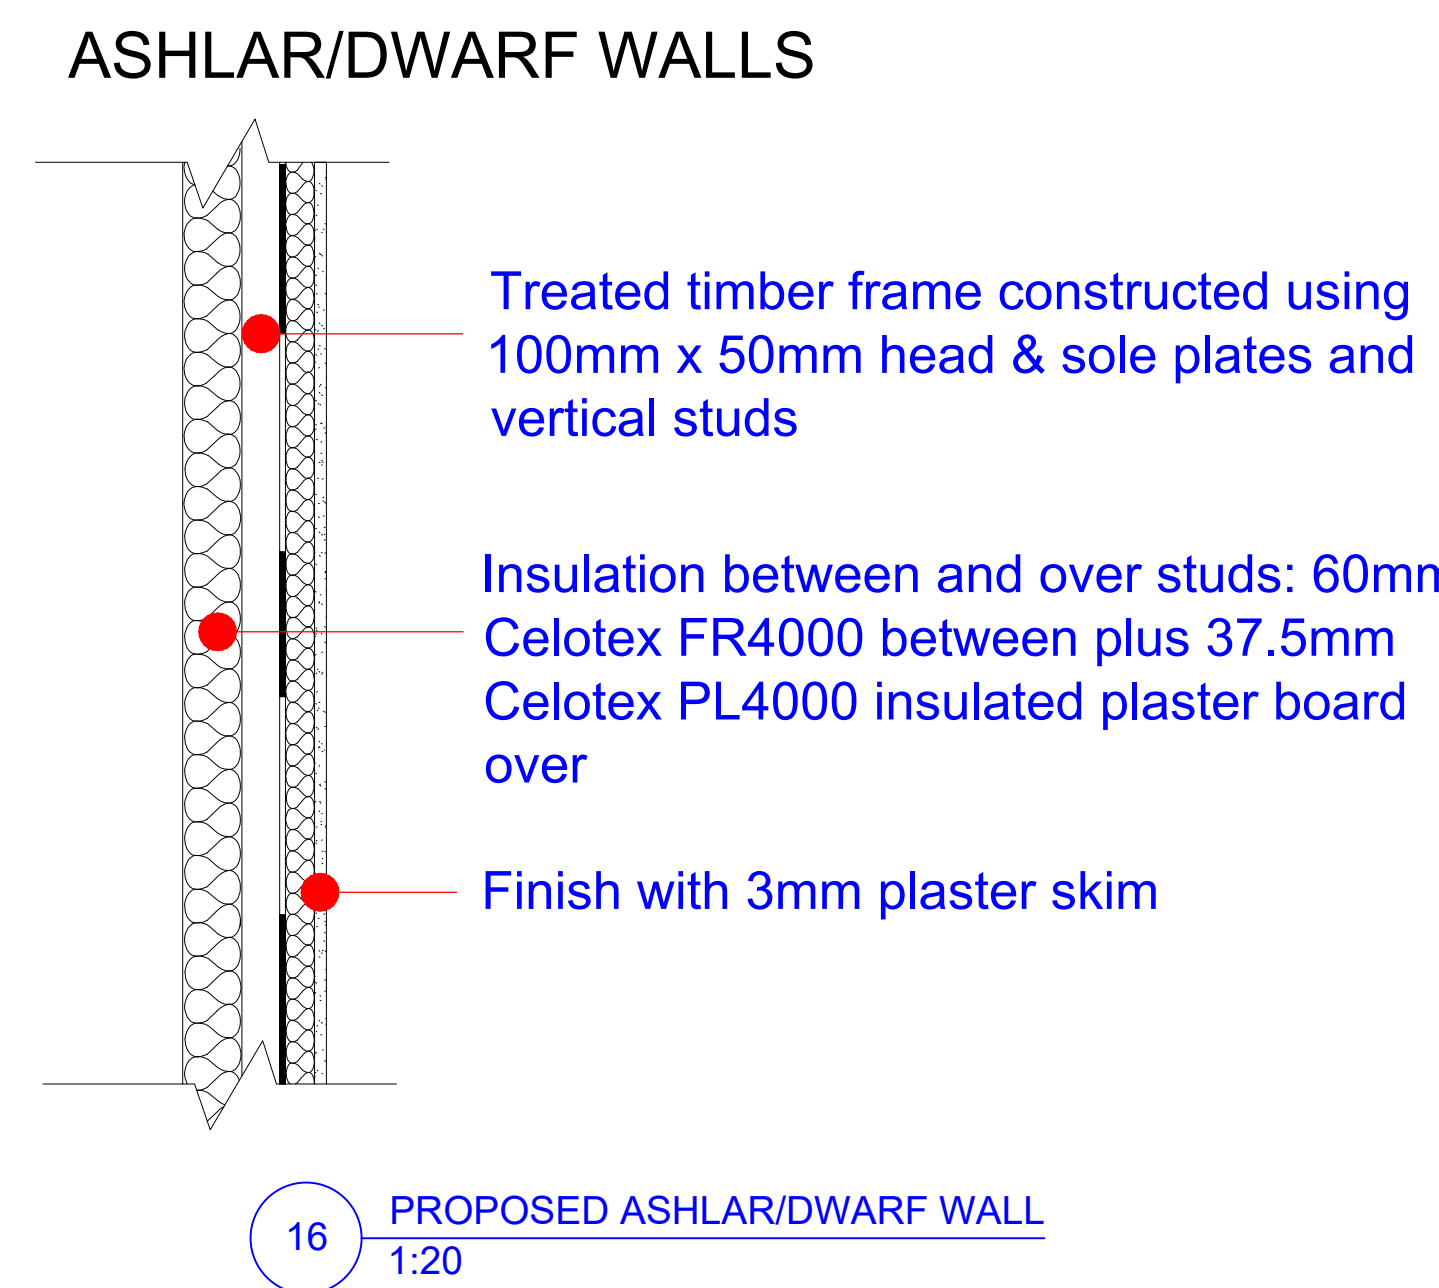
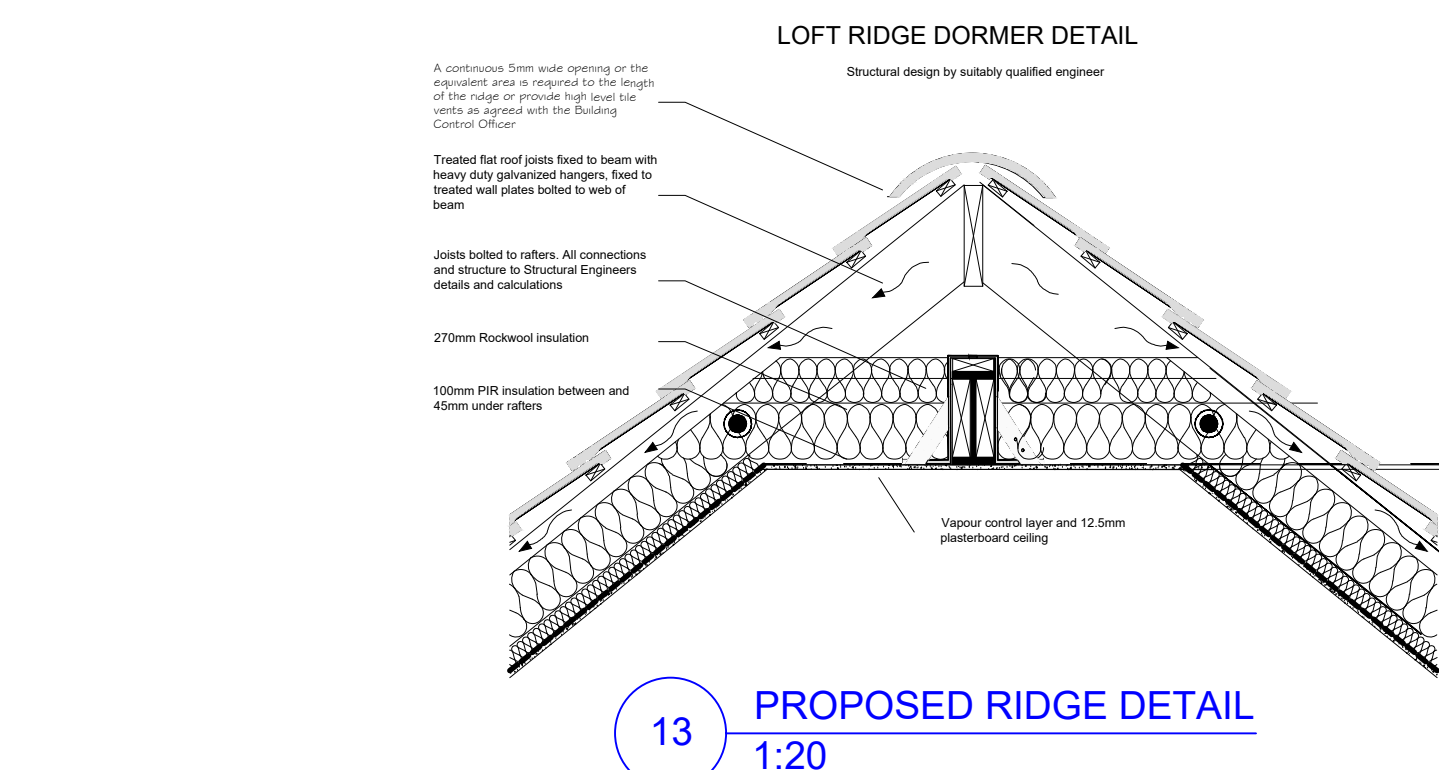
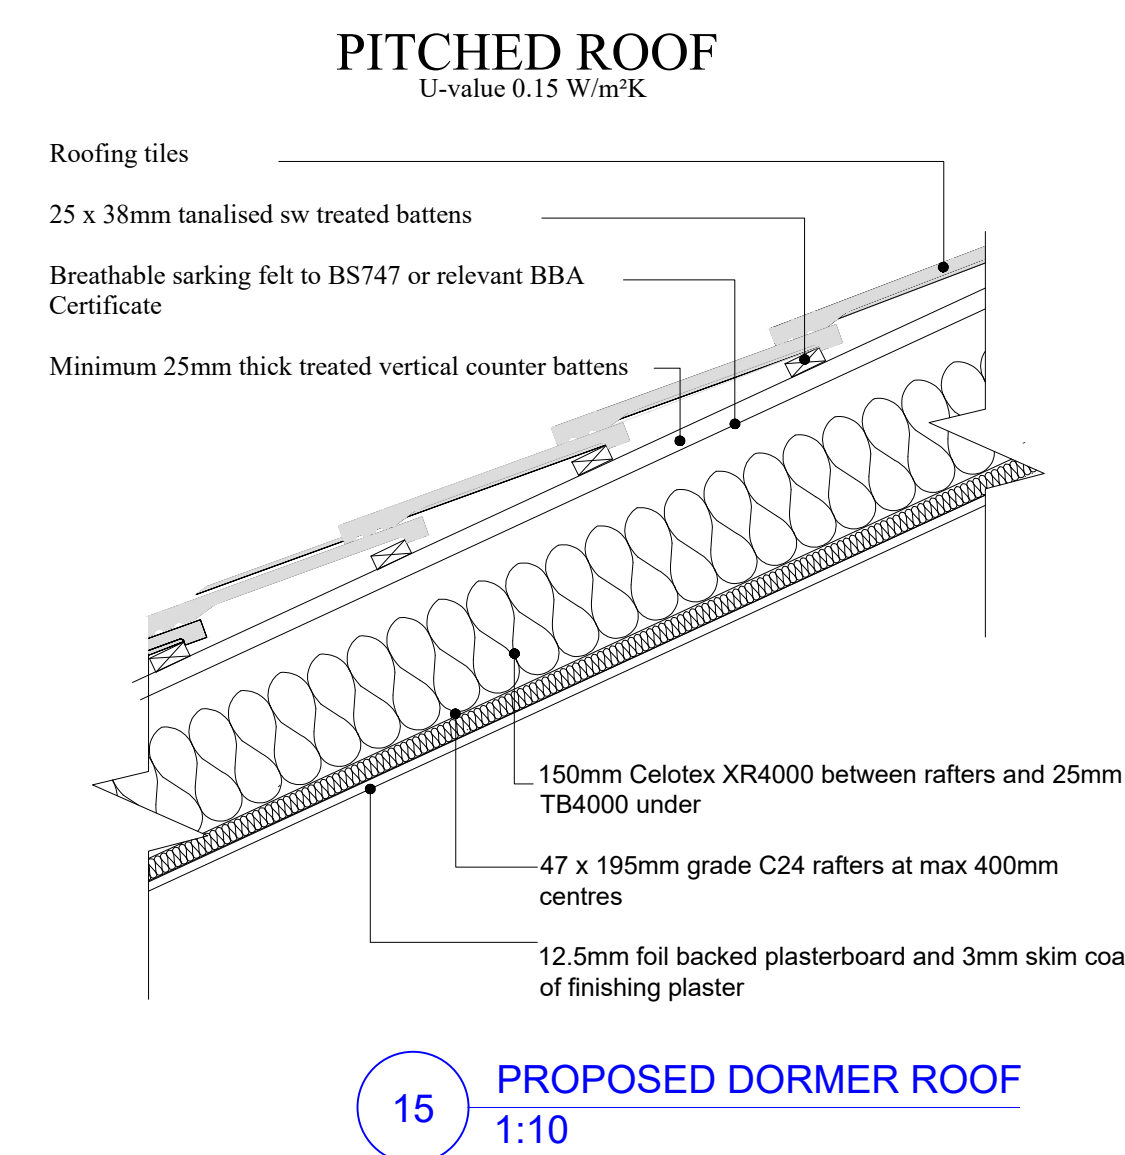
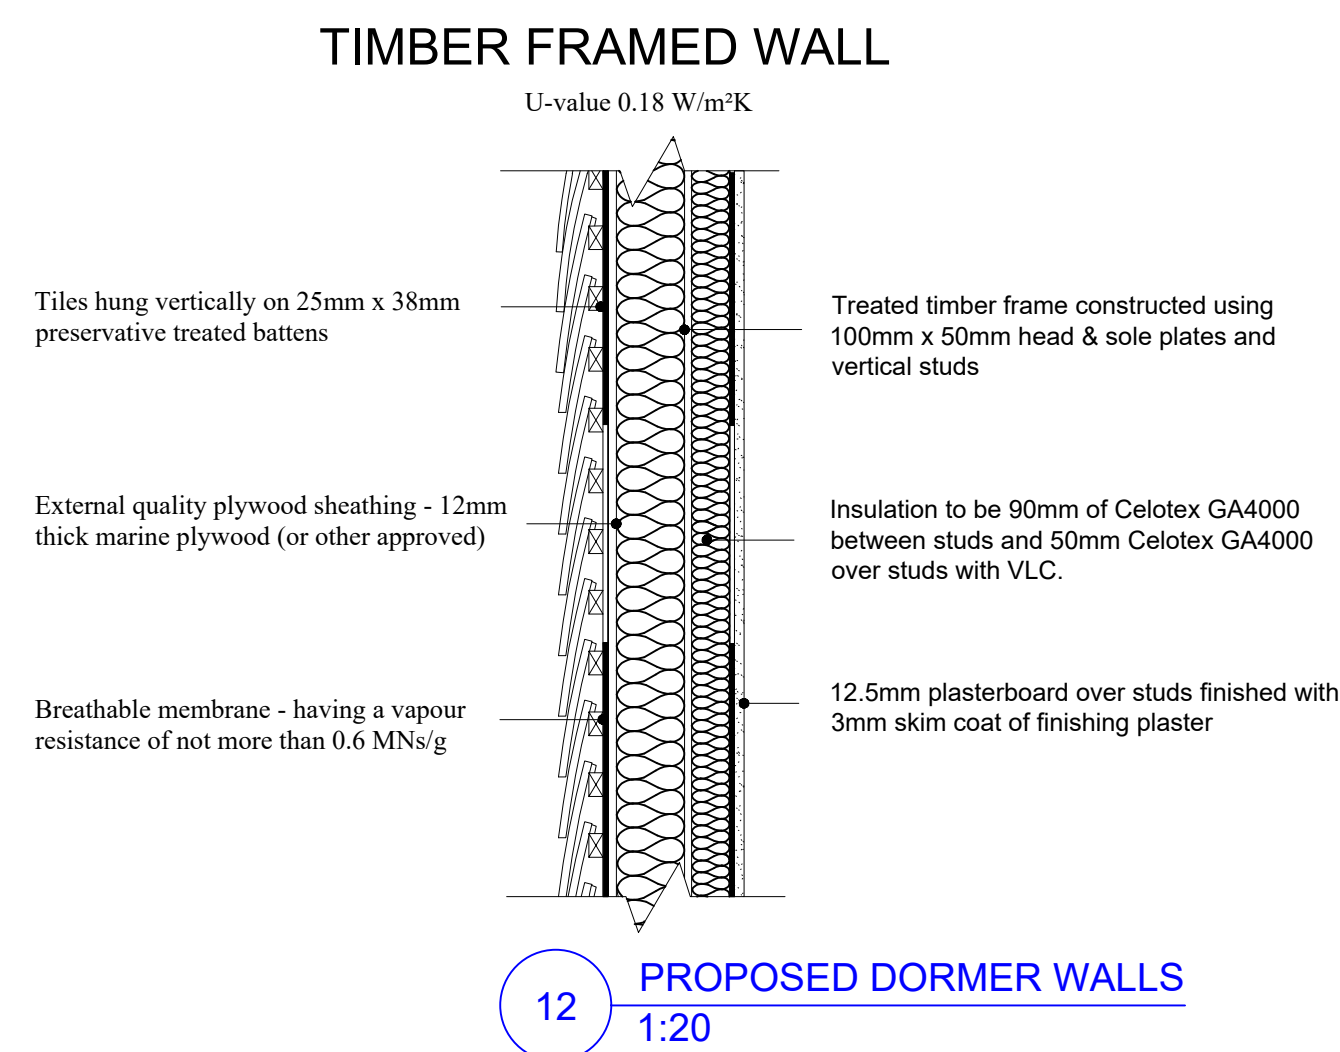
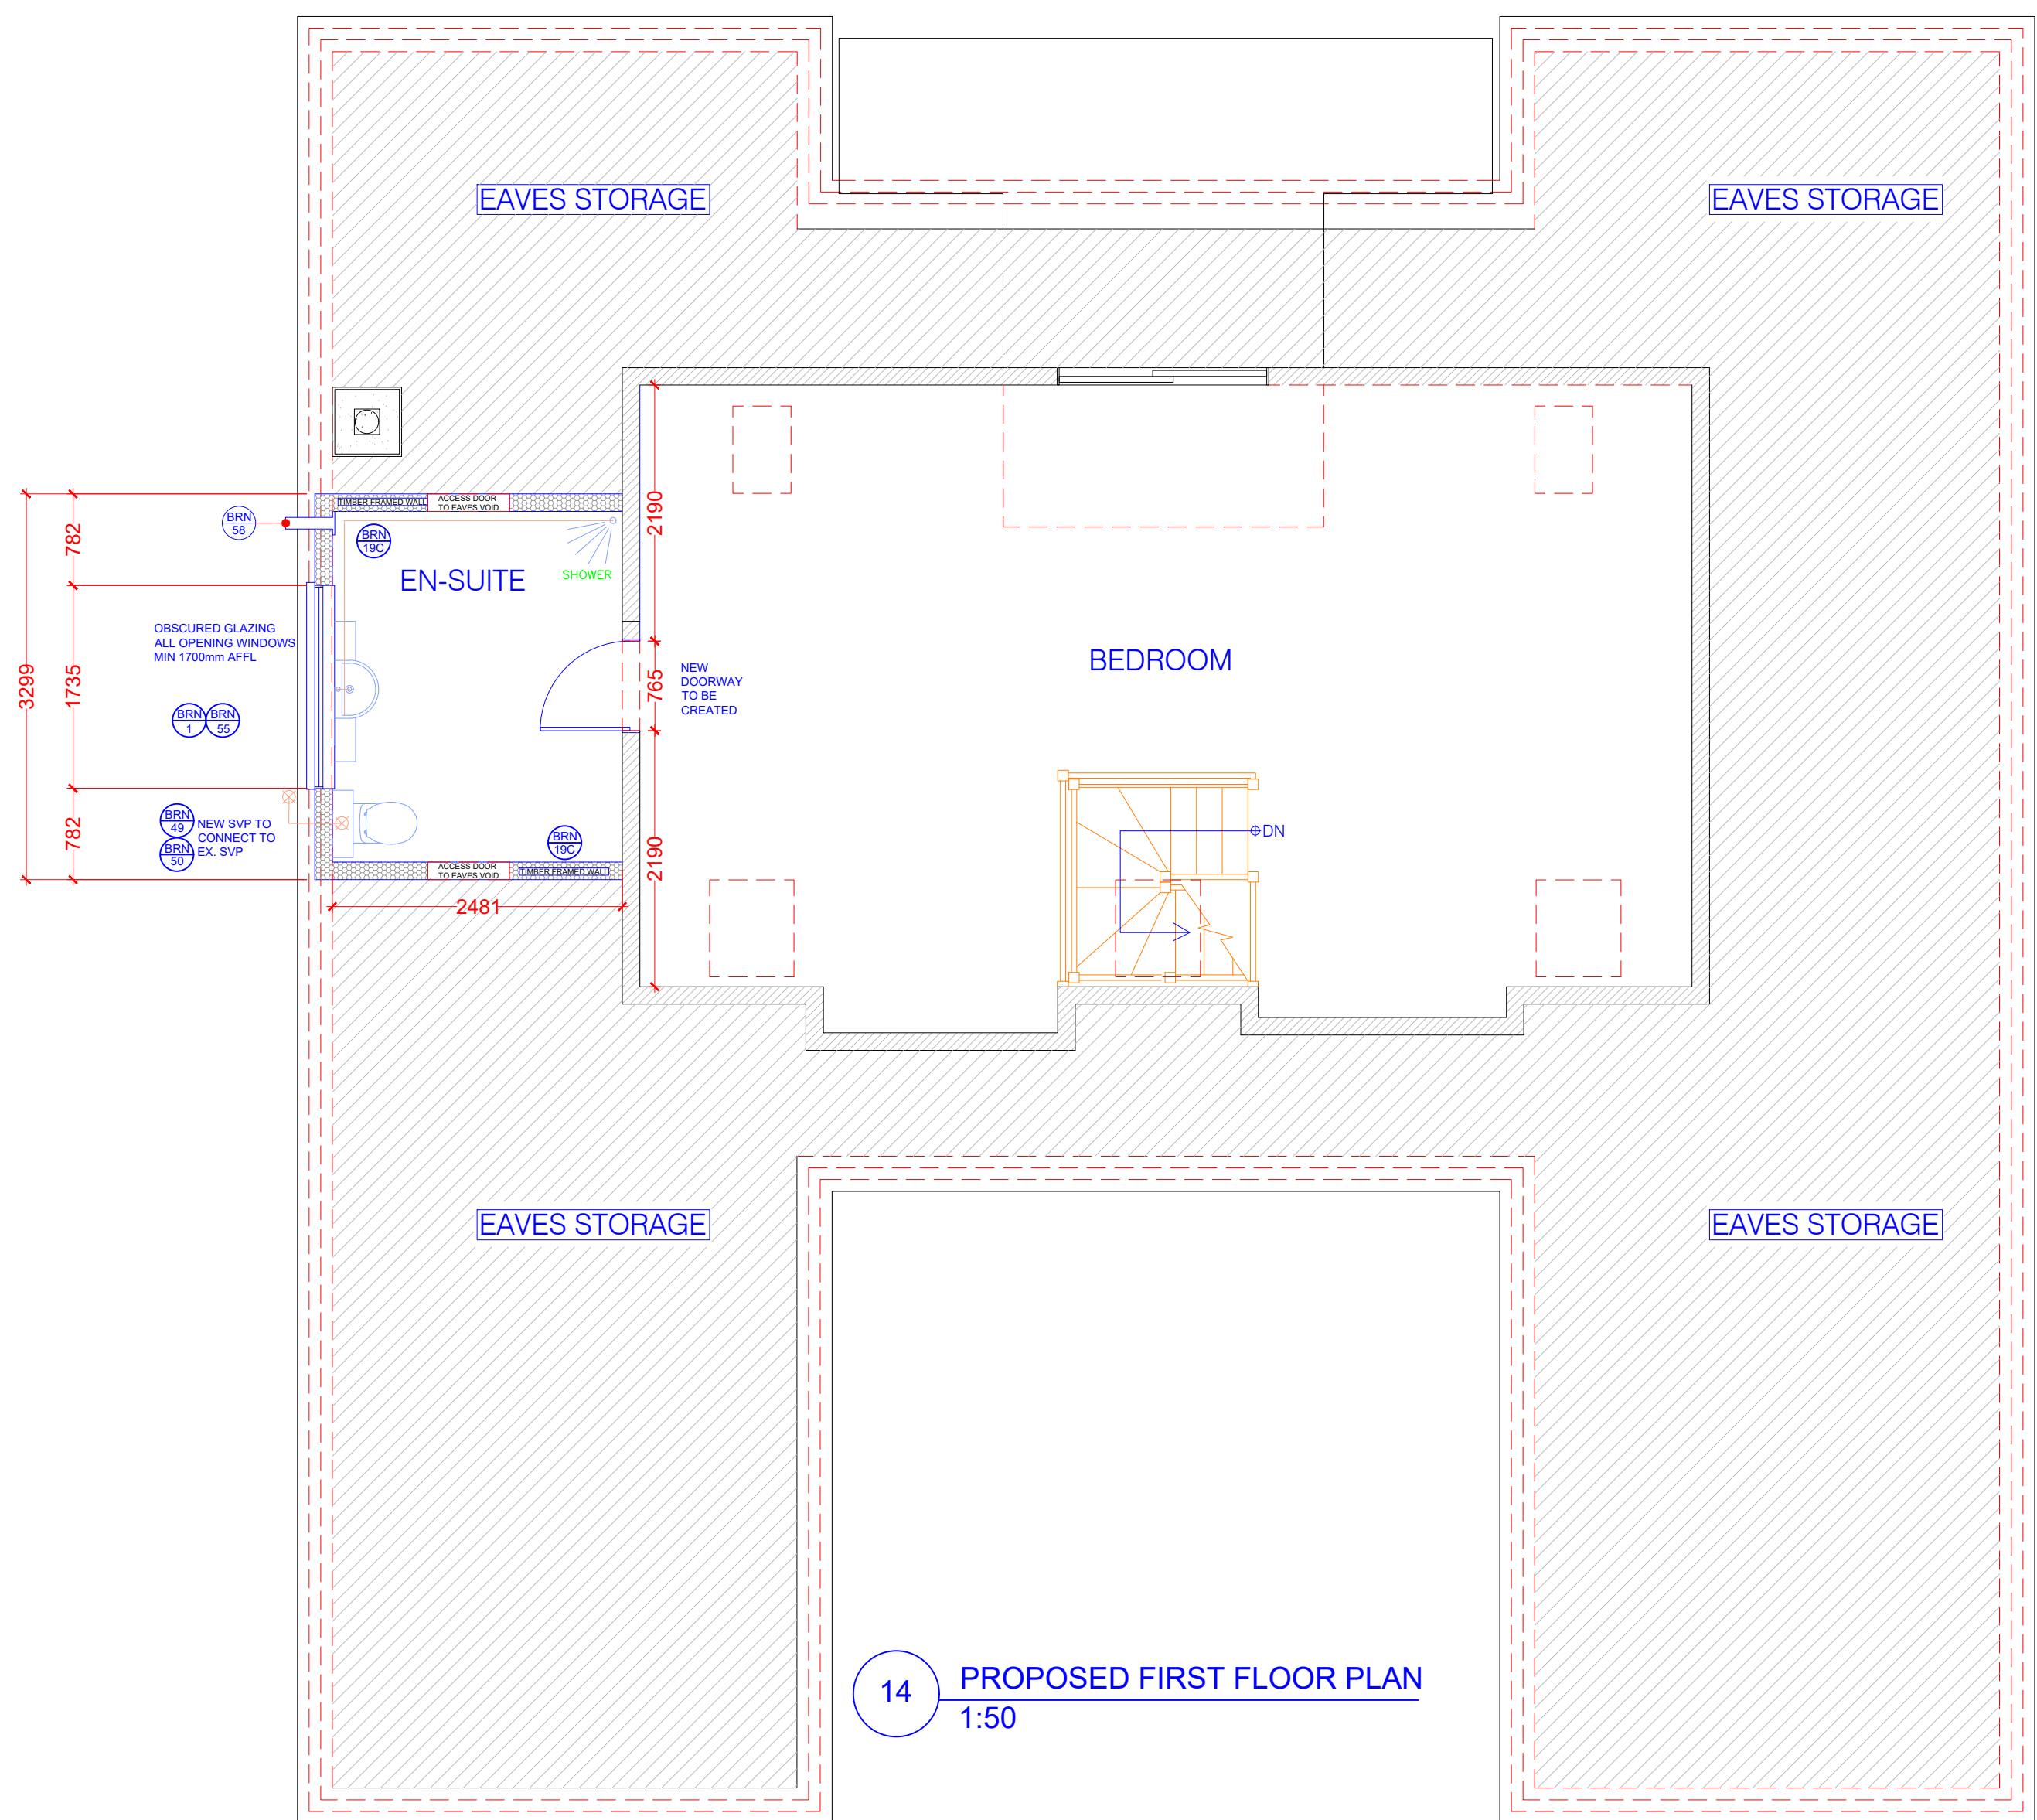
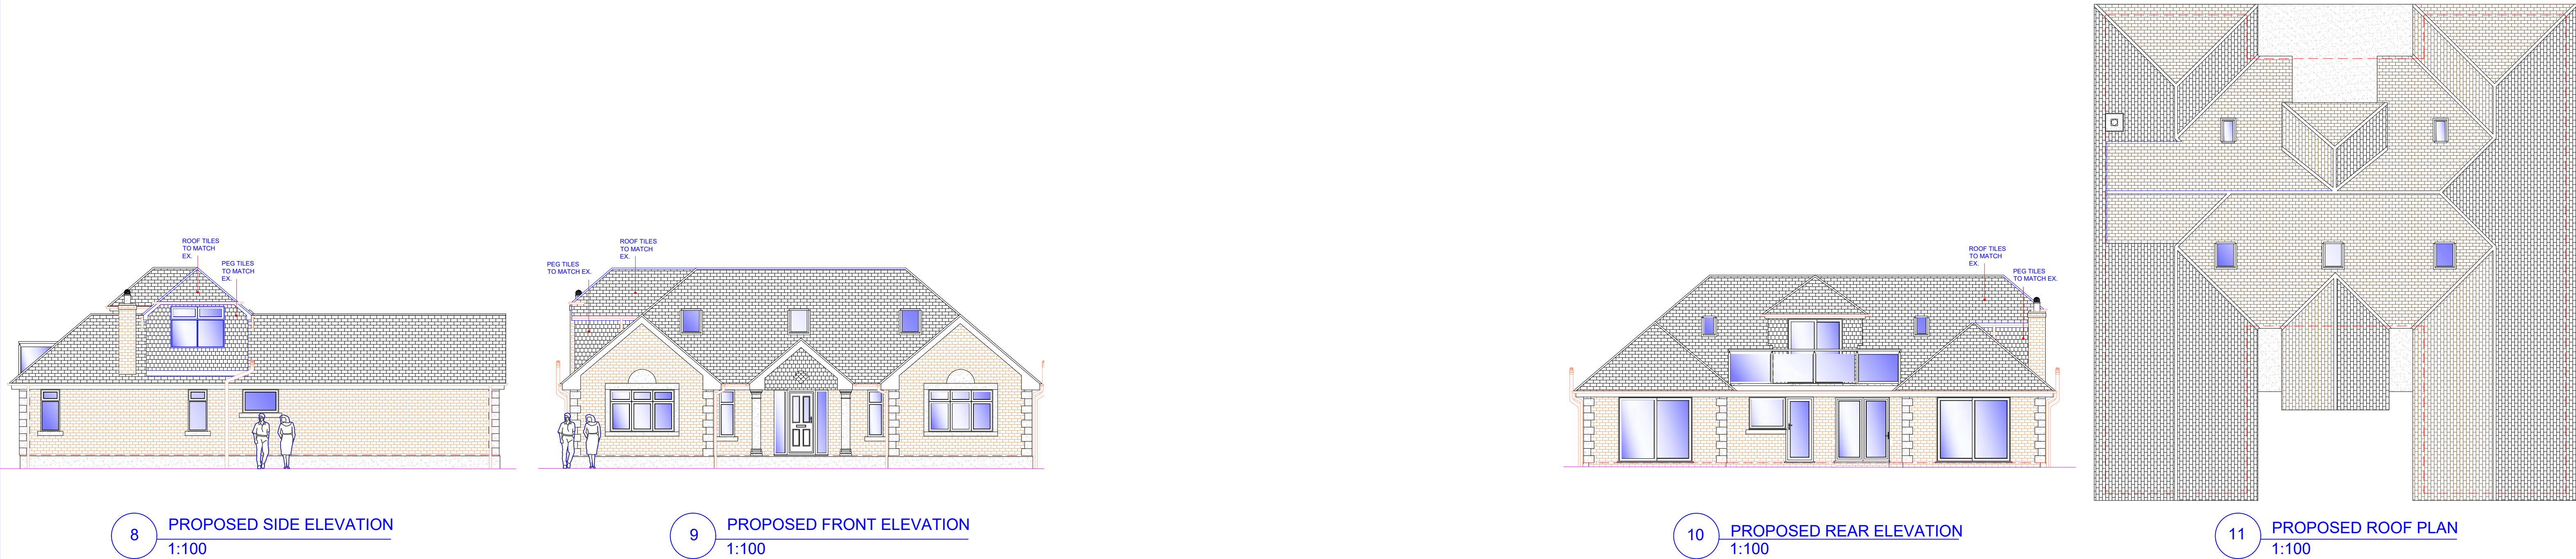
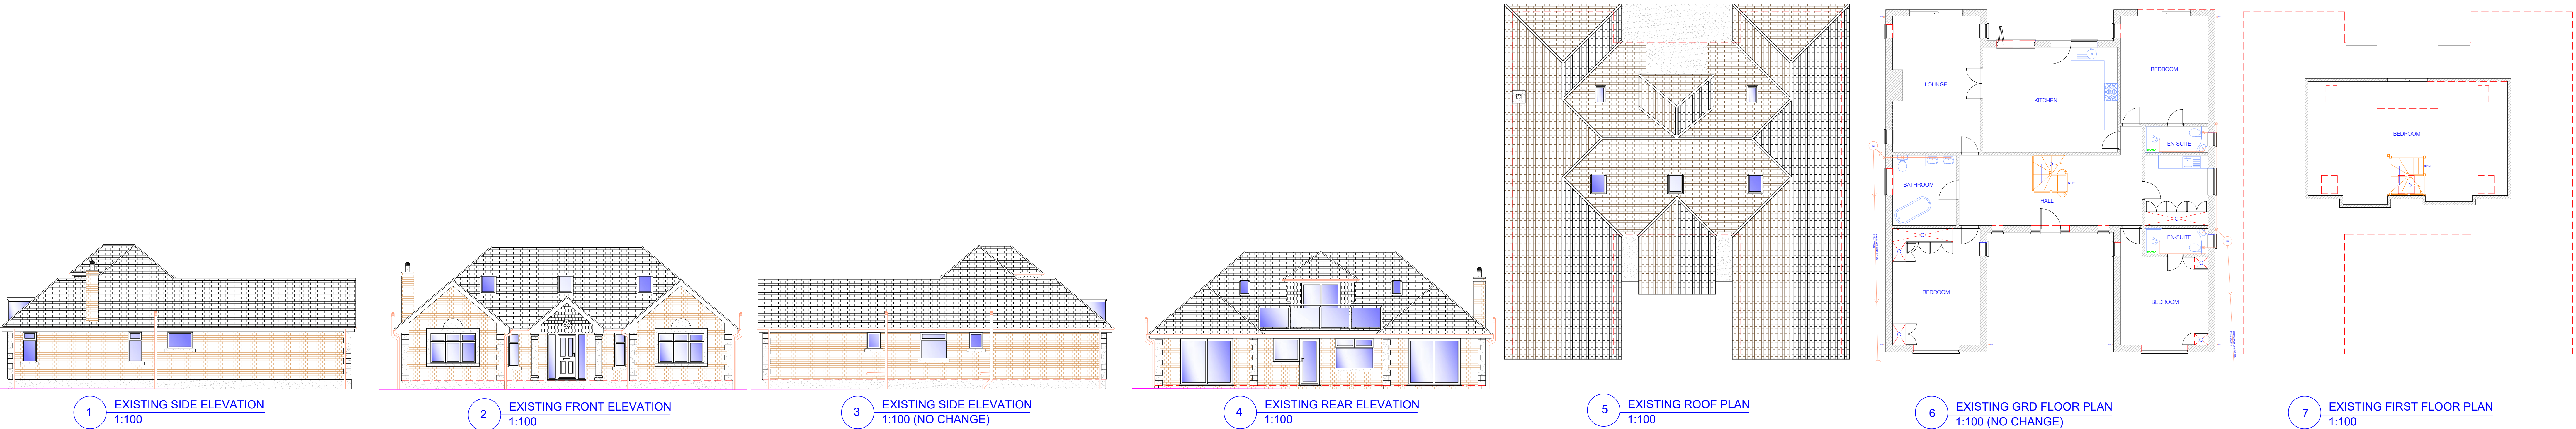


NOTE:
DRAWING: SHEMMANS_01A TO BE USED IN CONJUNCTION
WITH ASSOCIATED BUILDING REGULATIONS NOTES
SHEMMANS/BRN.
DIRECTIONAL NORTH ARROW SHOWN ON BLOCK &
LOCATION PLANS SHEMMANS/BLP.

DETAILS AND DIMENSIONS OF ALL LEVELS OF PROPOSED
PLANS TO BE CHECKED ON SITE BY APPOINTED
CONTRACTOR PRIOR TO ANY
COMMENCEMENT/ORDERING OF MATERIALS OF WORK,
ANY QUERIES, VARIATIONS OR DISCREPANCIES
DIRECTED TO CLIENT - DM DESIGNS ACCEPTS NO
RESPONSIBILITY IN ANY PART ON DRAWINGS UNLESS
OTHERWISE AGREED PRIOR.
DENOTES ATTACHED BUILDING REGULATION NOTES
DENOTES ITEM No.

BRN
1

MODIFICATIONS	ISSUE:
AMENDED FOR PLANNING	C - 27.10.2022
AMENDED FOR PLANNING	B - 21.10.2022
TITLE	
SIDE DORMER CREATION	

CUSTOMER
59 EASTOKE AVENUE,
HAYLING ISLAND, PO11 9QW



DRAWING NO: 1 OF 1
SHEMMANS_01A
SCALE: VARIES:
DATE: 20.09.2021
REVISION: C A0