


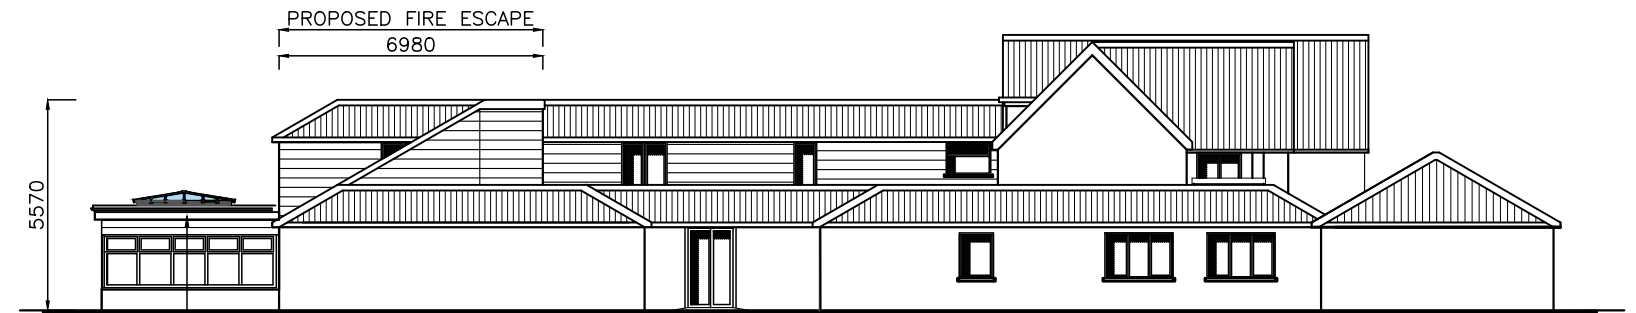

WEST

450mm x 450mm  
louvre, with cavity  
sleeve and back box  
on front elevation.




NORTH

Existing pitched roof  
replaced with flat roof  
and 2nr roof lanterns



EAST

Existing pitched roof  
replaced with flat roof  
and 2nr roof lanterns.

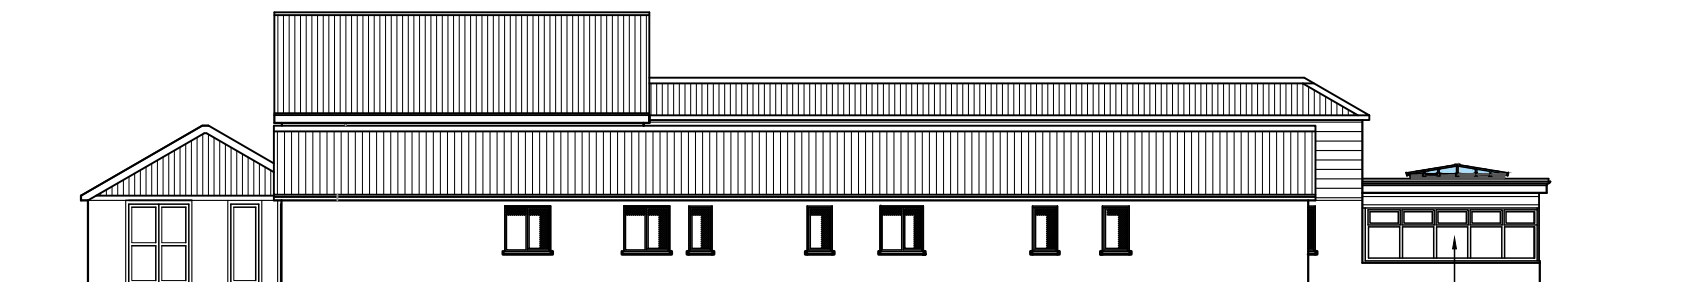

SOUTH

Existing pitched roof  
replaced with flat roof  
and 2nr roof lanterns

**CAD**

Critchley Architecture And Design Ltd.  
Contact: 02392 474 919 | info@caad.online

The Old Brewery, 15E South Street, Havant, PO9 1BU

## Proposed Elevations

### Revisions

- Link corridor updates/18.10.2024/SAR
- Minor revisions/28.10.2024/KM
- Issued for Planning/30.10.2024/KM

Blossom House,  
Beech Grove,  
Hayling Island,  
PO11 9DP

Scale A1=1:100, A3=1:200  
Drawn JGF/JHL  
Date 07.10.2024

1618-564 <sup>C</sup>

20m

40m

60m

80m