


b&q victor double wooden carport

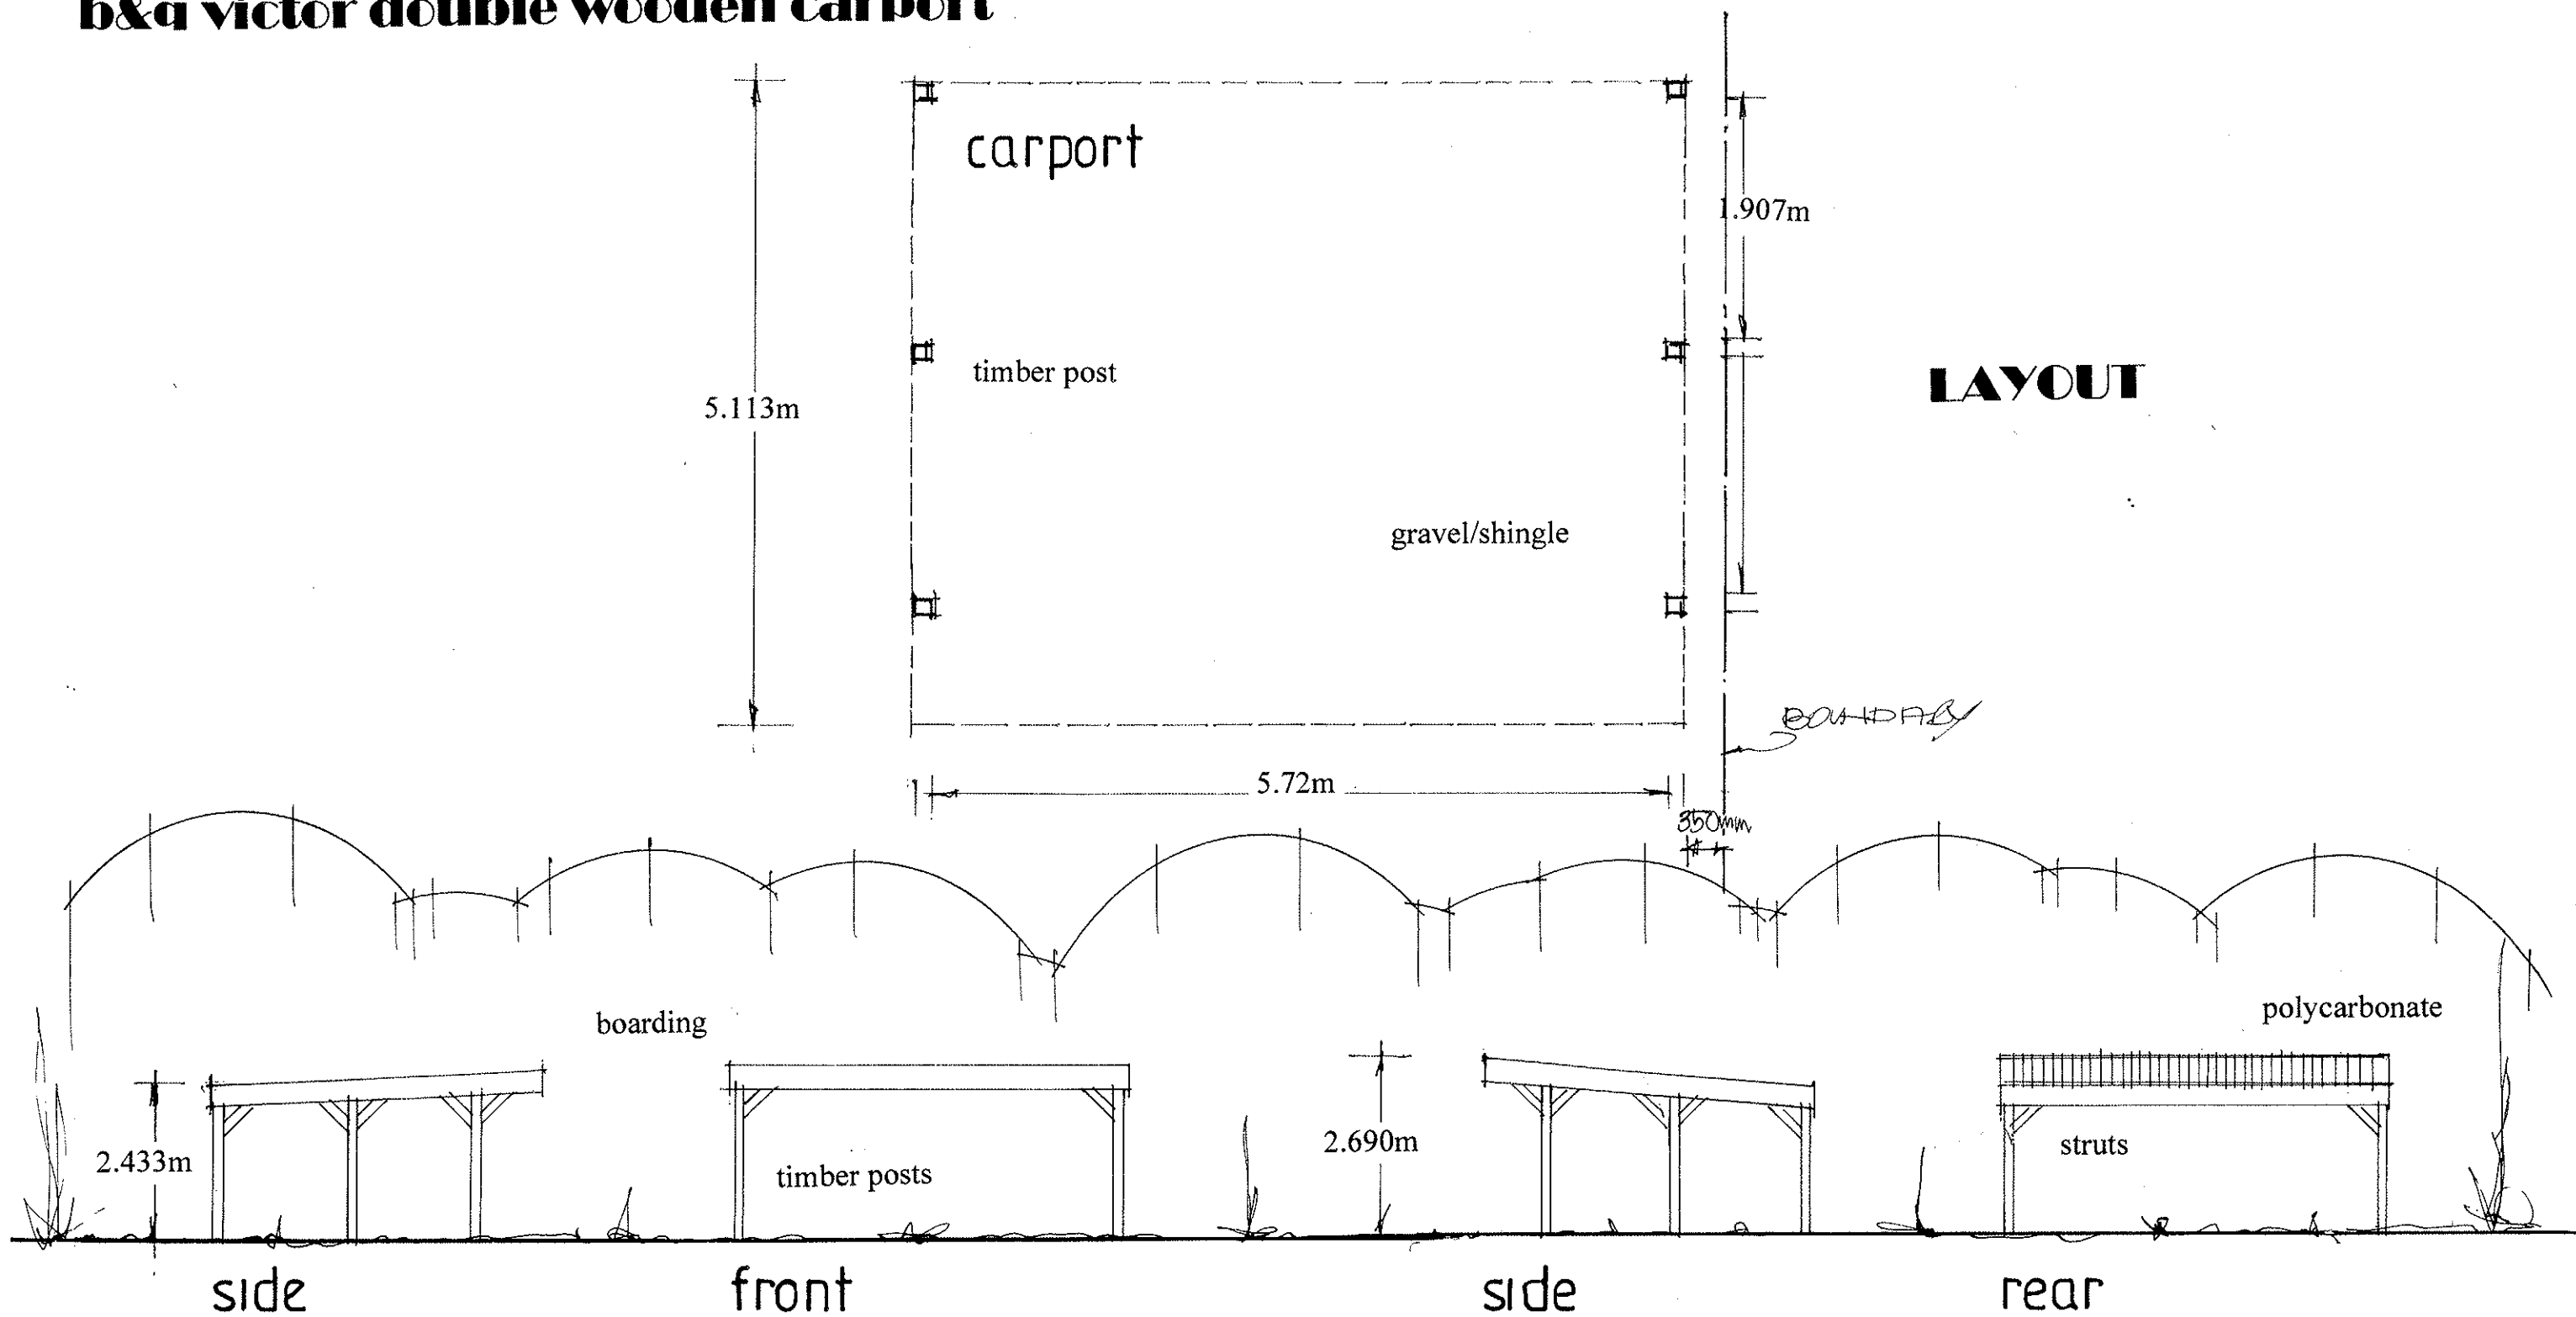

PROPOSED ELEVATIONS

**PROPOSED DOUBLE WOODEN CARPORT.
PASTORAL, WOODGASTON LANE,
HAYLING ISLAND, HANTS.
FOR MR S. HARRISON.**

date oct 24
scale 1:100

PETER J. WALKER
182 SEAFRONT, HAYLING ISLAND, HANTS
PO11 9AN
MOB: 07973327695