



UPGRADED ACCESS DESIGN

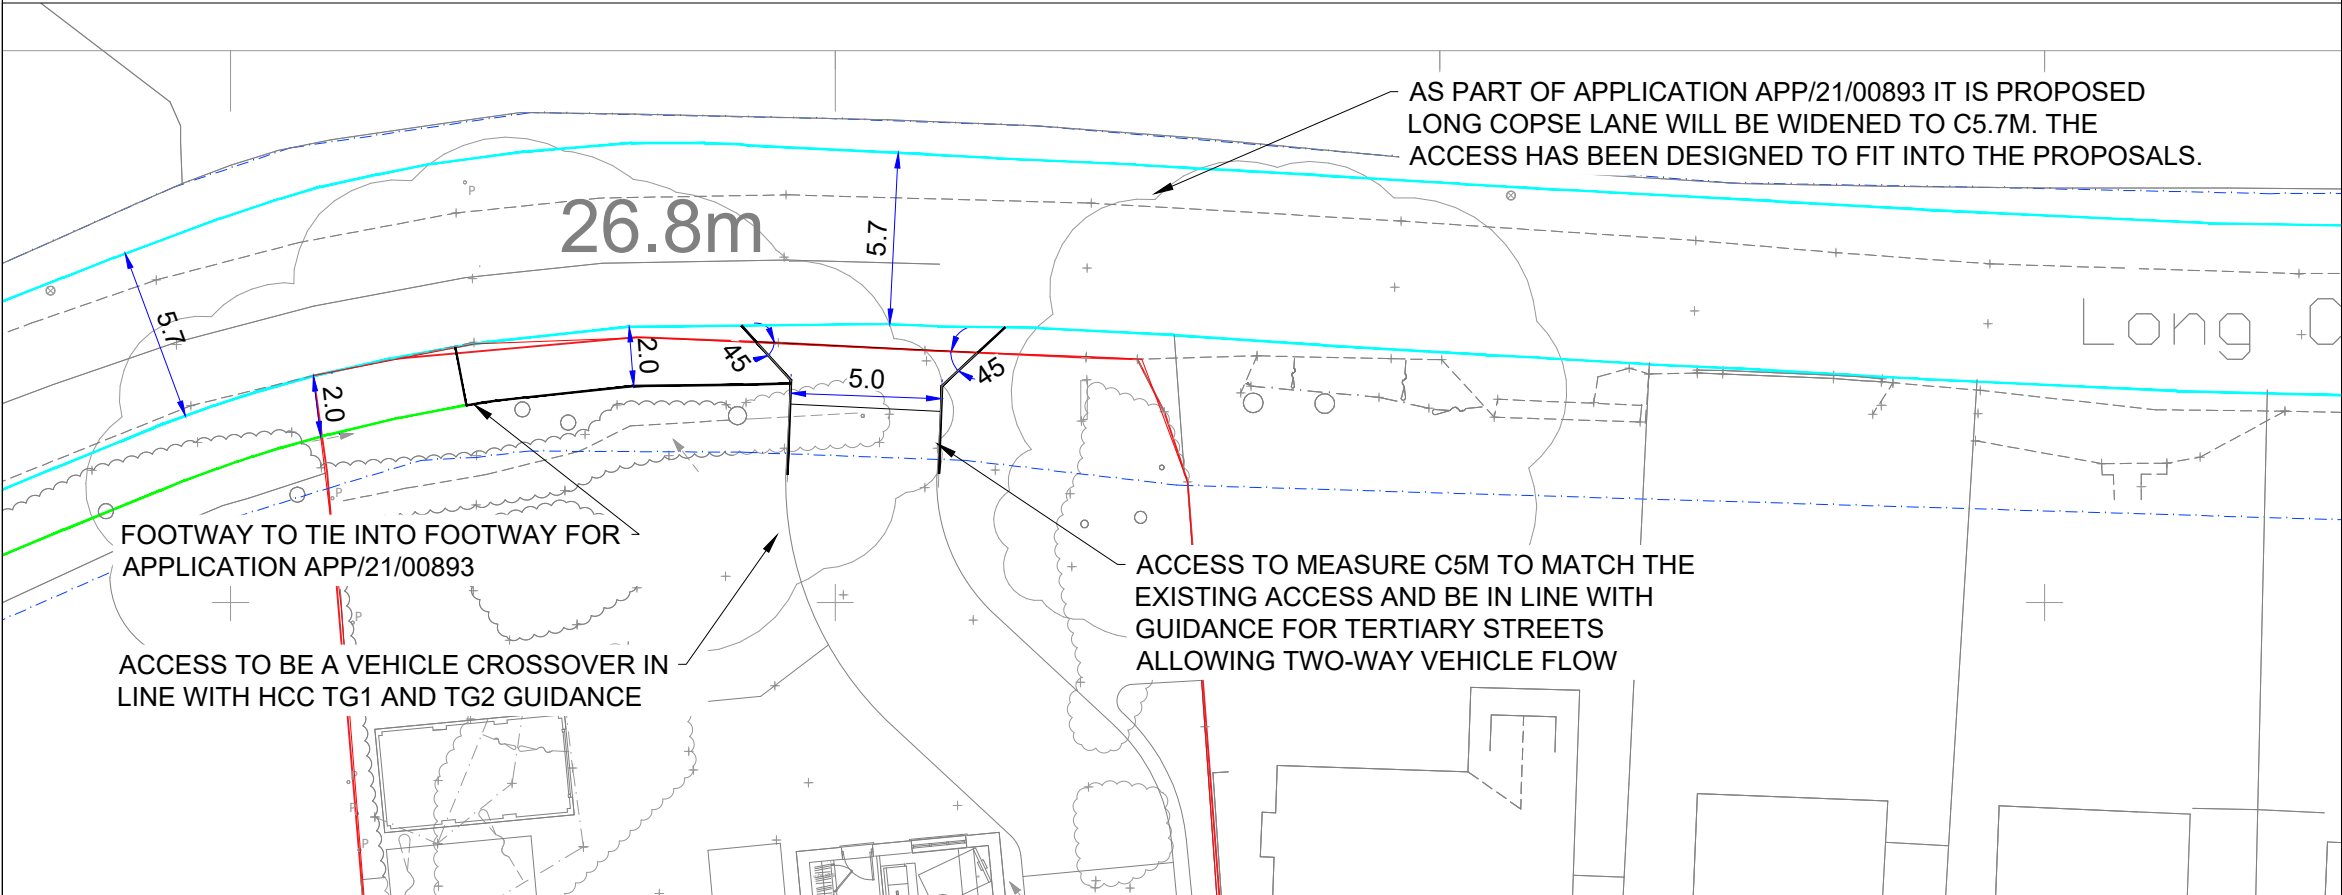

VISIBILITY SPLAYS IN THE PRIMARY AND SECONDARY DIRECTION

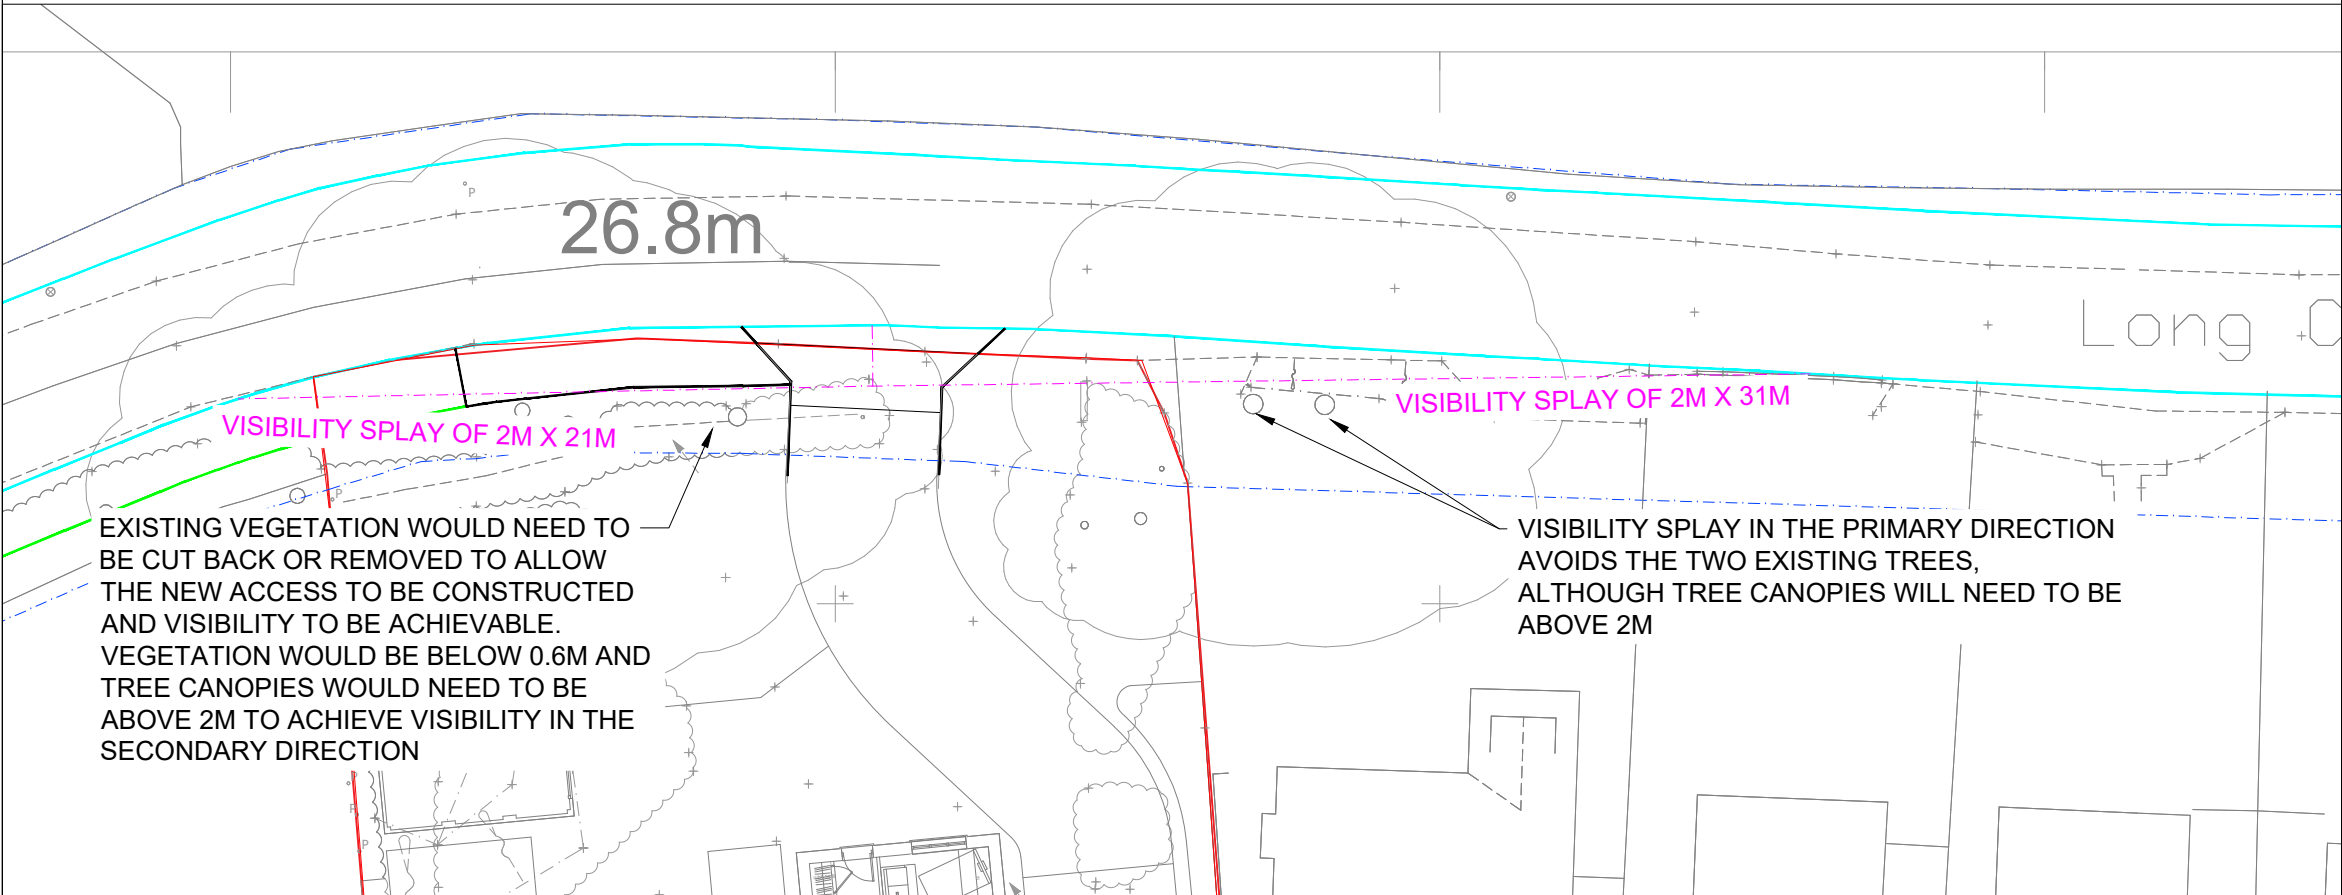

The drawings, information and data recorded in this document ("the information") is the property of Paul Basham Associates. This document and the information are solely for the use of the authorised recipient and this document may not be used, copied or reproduced in whole or part for any purposes other than which it was supplied by Paul Basham Associates. Paul Basham Associates makes no representation, undertakes no duty and accepts no responsibilities to any third party who may use or rely upon this document or the information.

GENERAL NOTES

1. THIS DRAWING IS INTENDED TO BE READ IN CONJUNCTION WITH ALL RELEVANT ARCHITECTS, ENGINEERS, SERVICES AND SPECIALIST DRAWINGS, DETAILS AND SPECIFICATIONS.
2. ANY VARIATIONS OR DISCREPANCIES BETWEEN THESE DRAWINGS IN TERMS OF DIMENSIONS OR DETAILS SHOULD BE DRAWN TO THE ATTENTION OF THE ARCHITECT AND/OR THE ENGINEER FOR CLARIFICATION.
3. ALL FIGURED DIMENSIONS TO BE TAKEN IN PREFERENCE TO SCALED DIMENSIONS. DO NOT SCALE THIS DRAWING.
4. PAUL BASHAM ASSOCIATES ACCEPTS NO RESPONSIBILITY FOR THE ACCURACY OF BACKGROUND INFORMATION PRODUCED BY THIRD PARTIES – THIS MUST BE TREATED AS INDICATIVE ONLY.
5. THIS DRAWING SHOULD ONLY BE USED FOR CONSTRUCTION IF THE PROJECT PHASE IN THE TITLE FRAME BELOW IS SHOWN AS "CONSTRUCTION". PAUL BASHAM ASSOCIATES TAKE NO RESPONSIBILITY FOR CONSTRUCTION WORKS UNDERTAKEN TO DRAWINGS WHICH ARE NOT MARKED UNDER THIS PHASE.

VISIBILITY SPLAYS
AS REQUESTED BY HCC, VISIBILITY SPLAYS ARE MEASURED TO 31M EASTBOUND IN THE PRIMARY DIRECTION AND 21M WESTBOUND IN THE SECONDARY DIRECTION. ATC SURVEYS WERE UNDERTAKEN IN APRIL 2024.

- KEY**
- INDICATIVE HIGHWAY BOUNDARY
 - INDICATIVE SITE BOUNDARY
 - VISIBILITY SPLAY
 - INDICATIVE CARRIAGEWAY WITH APP/21/00893 PROPOSALS
 - INDICATIVE FOOTWAY WITH APP/21/00893 PROPOSALS



PRELIMINARY
DRAWING/DESIGN IS STILL 'IN DEVELOPMENT'
YOU ARE ADVISED TO MAKE DUE ALLOWANCE

Project Name OKLAHOMA, LONG COPSE LANE, WESTBOURNE	Title UPGRADED SITE ACCESS AND VISIBILITY SPLAYS TO ALIGN WITH APP/21/00893 PROPOSALS	 Paul Basham Associates Ltd The Bothy, Cams Hall Estate, Fareham, PO16 8UT 01329 711 000 info@paulbashamassociates.com www.paulbashamassociates.com	Client PRIVATE CLIENT	Date Created 18.10..24 Drawn By TNP Approved By CID Suitability Code -
Project Phase PRELIMINARY				PBA Project Number 143.0034 Scale 1:250 (AT A3) PBA Drawing No: 143.0034-0009 Revision P01