


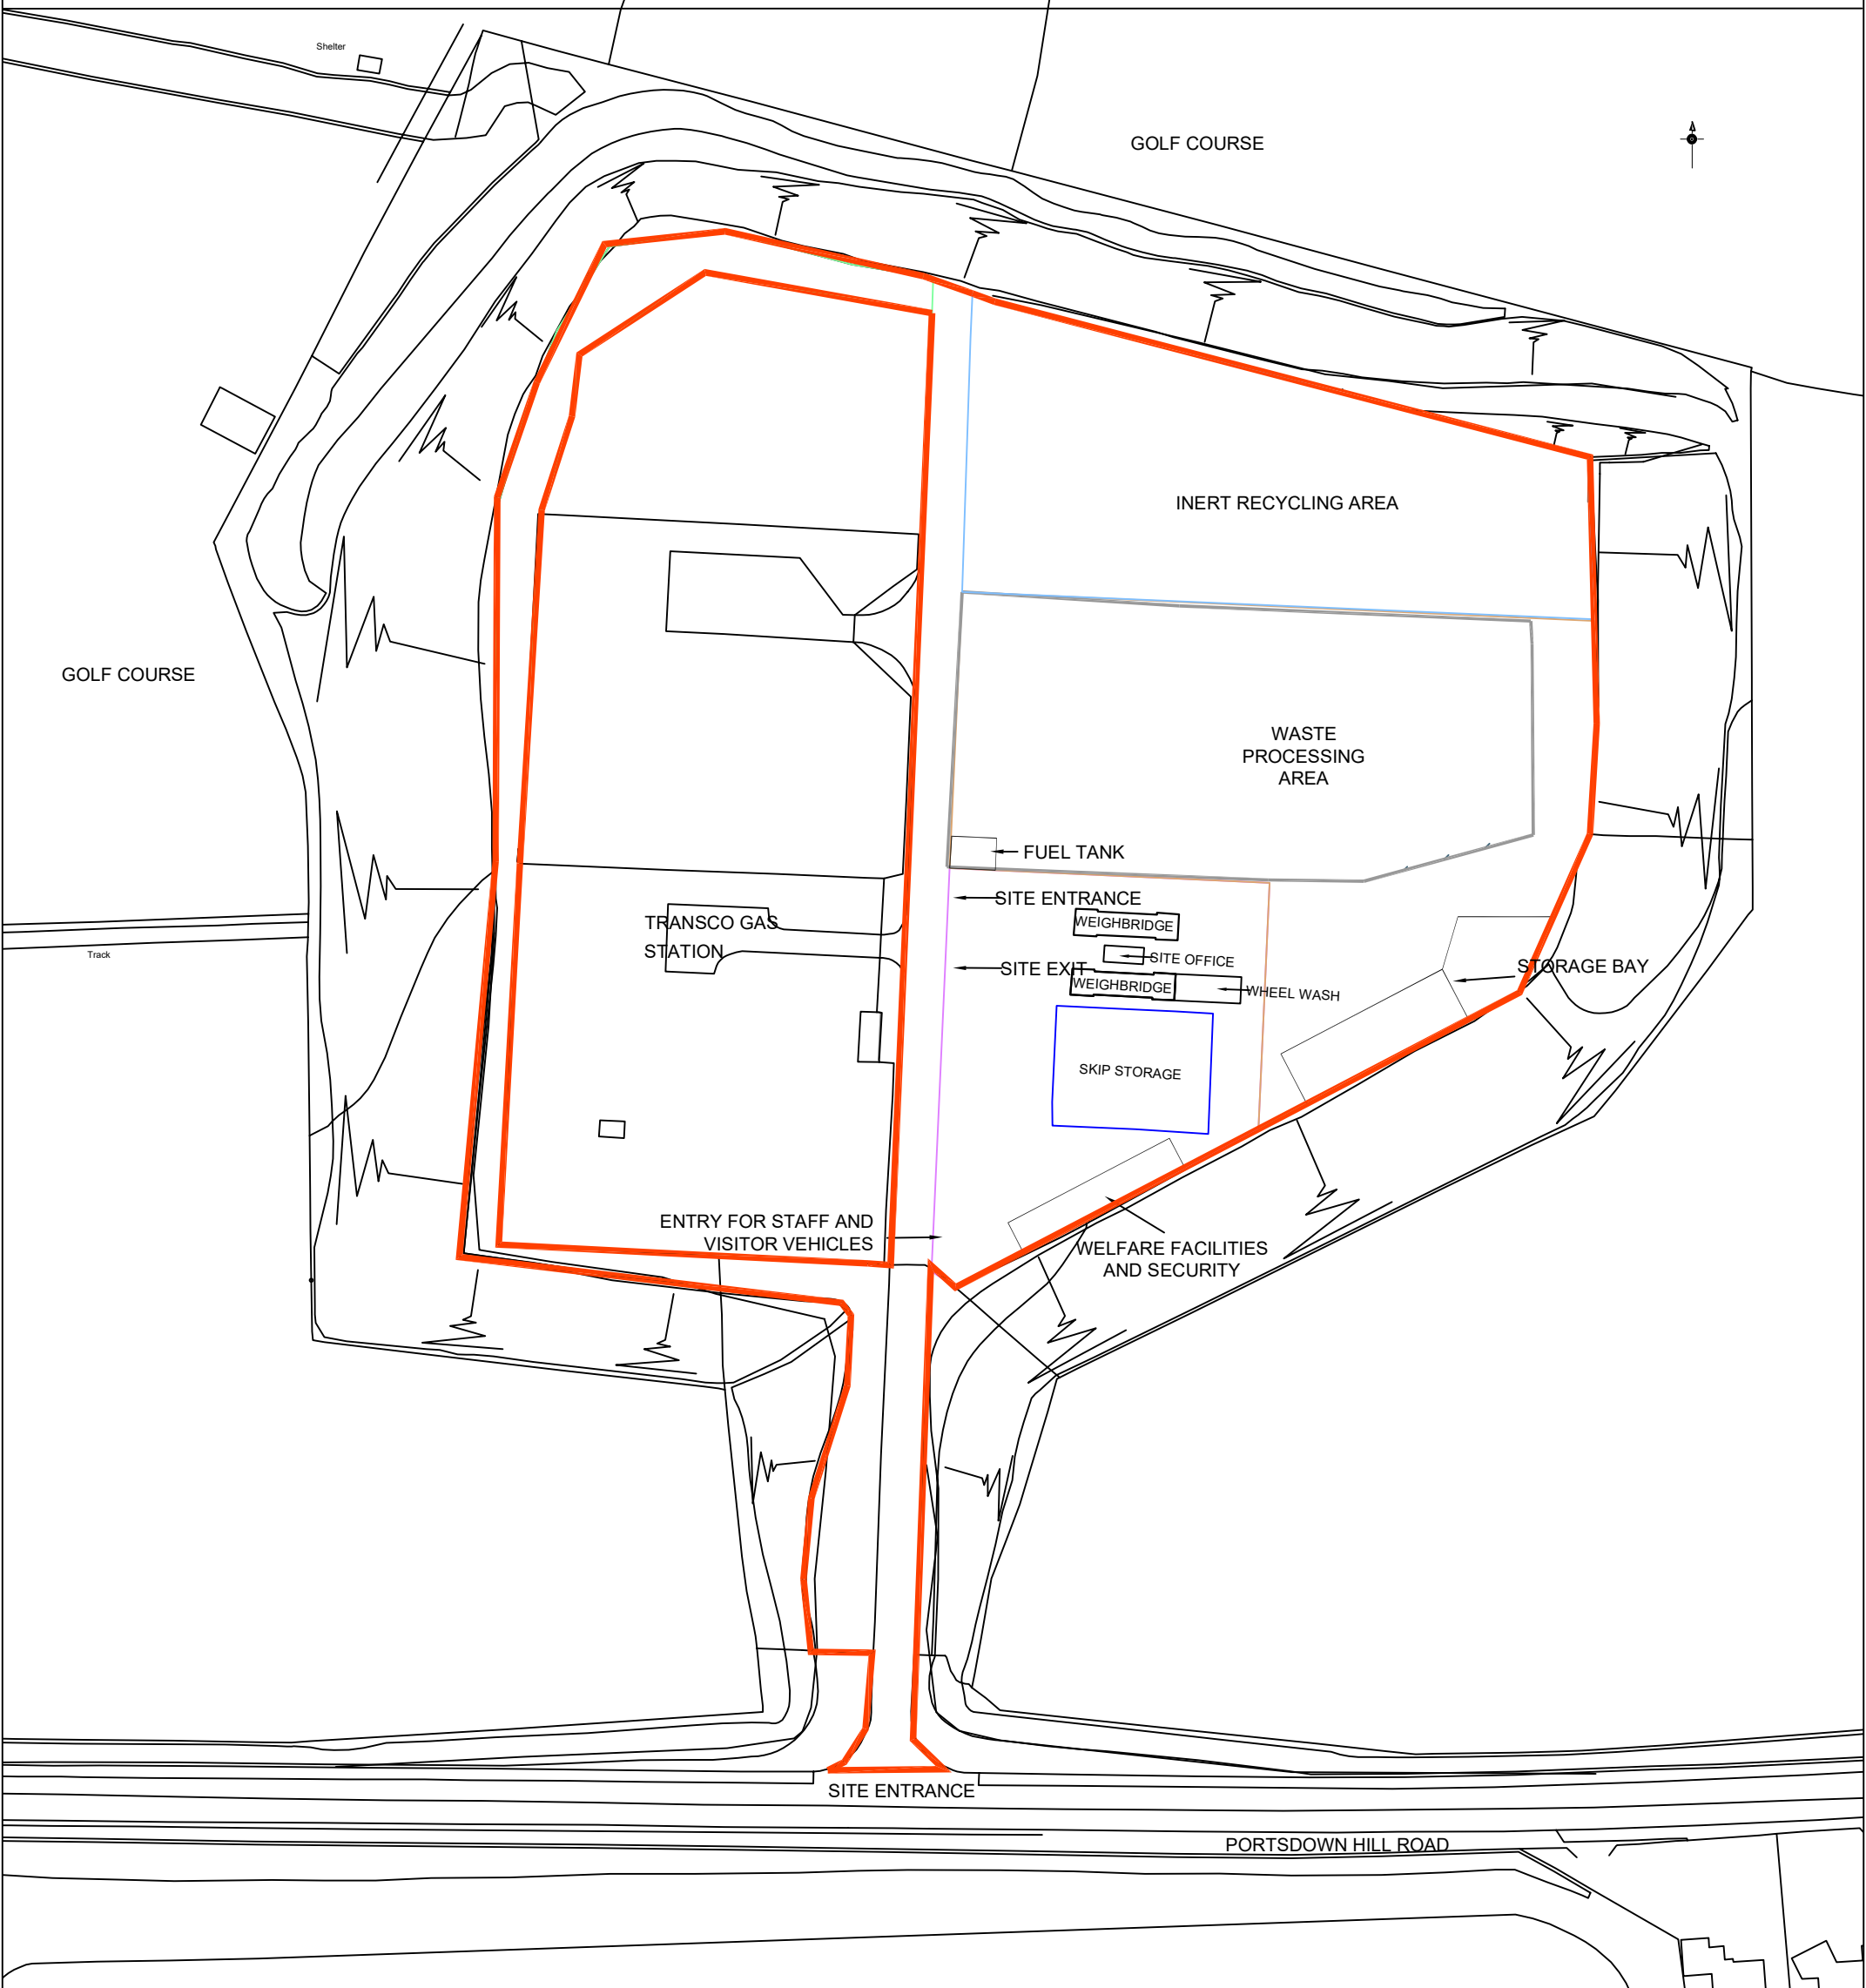

Client: **L&S Waste Management Ltd**

Project: **Site Layout**
Farlington Redoubt
Portdown Hill Road
Portsmouth
PO6 1BW

INTEGRATED SKILLS LIMITED

Suite 3A, Chapel Allerton House,
114 Harrogate Road, Leeds, LS7 4NY

Tel: 03300888670

EMAIL: ukinfo@integrated-skills.com
(www.integrated-skills.com)

Date: **June 2024**

Scale: **1:1000@A3**

Drn: **ARC**

Drg No: **L&S/J00091/LAY/01**